


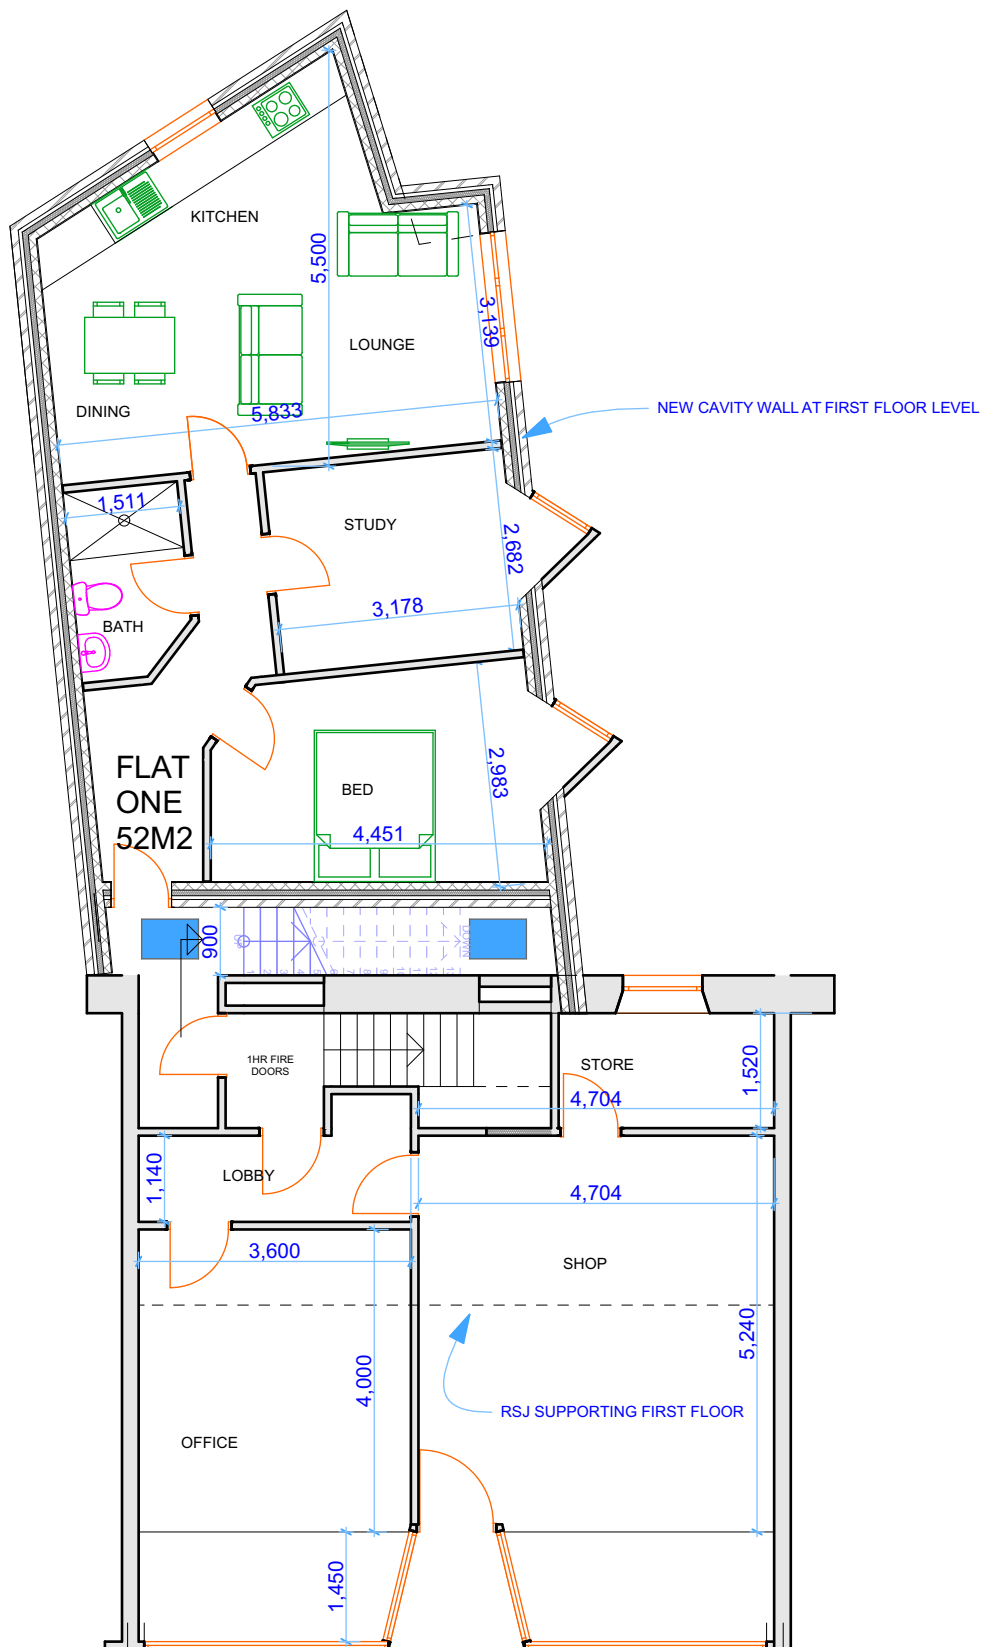

ALED THOMAS PLANNING DESIGN LTD

CAECETHIN, FFAIRFACH, LLANDEILO, CARMARTHENSHIRE SA19 6PY.
0777 36 39 059 www.aled@atpd.co.uk

CHANGE OF USE APPLICATION

PROPOSED GROUND/FIRST FLOOR PLAN
NO 07 SCALE 1:100 @ A4