



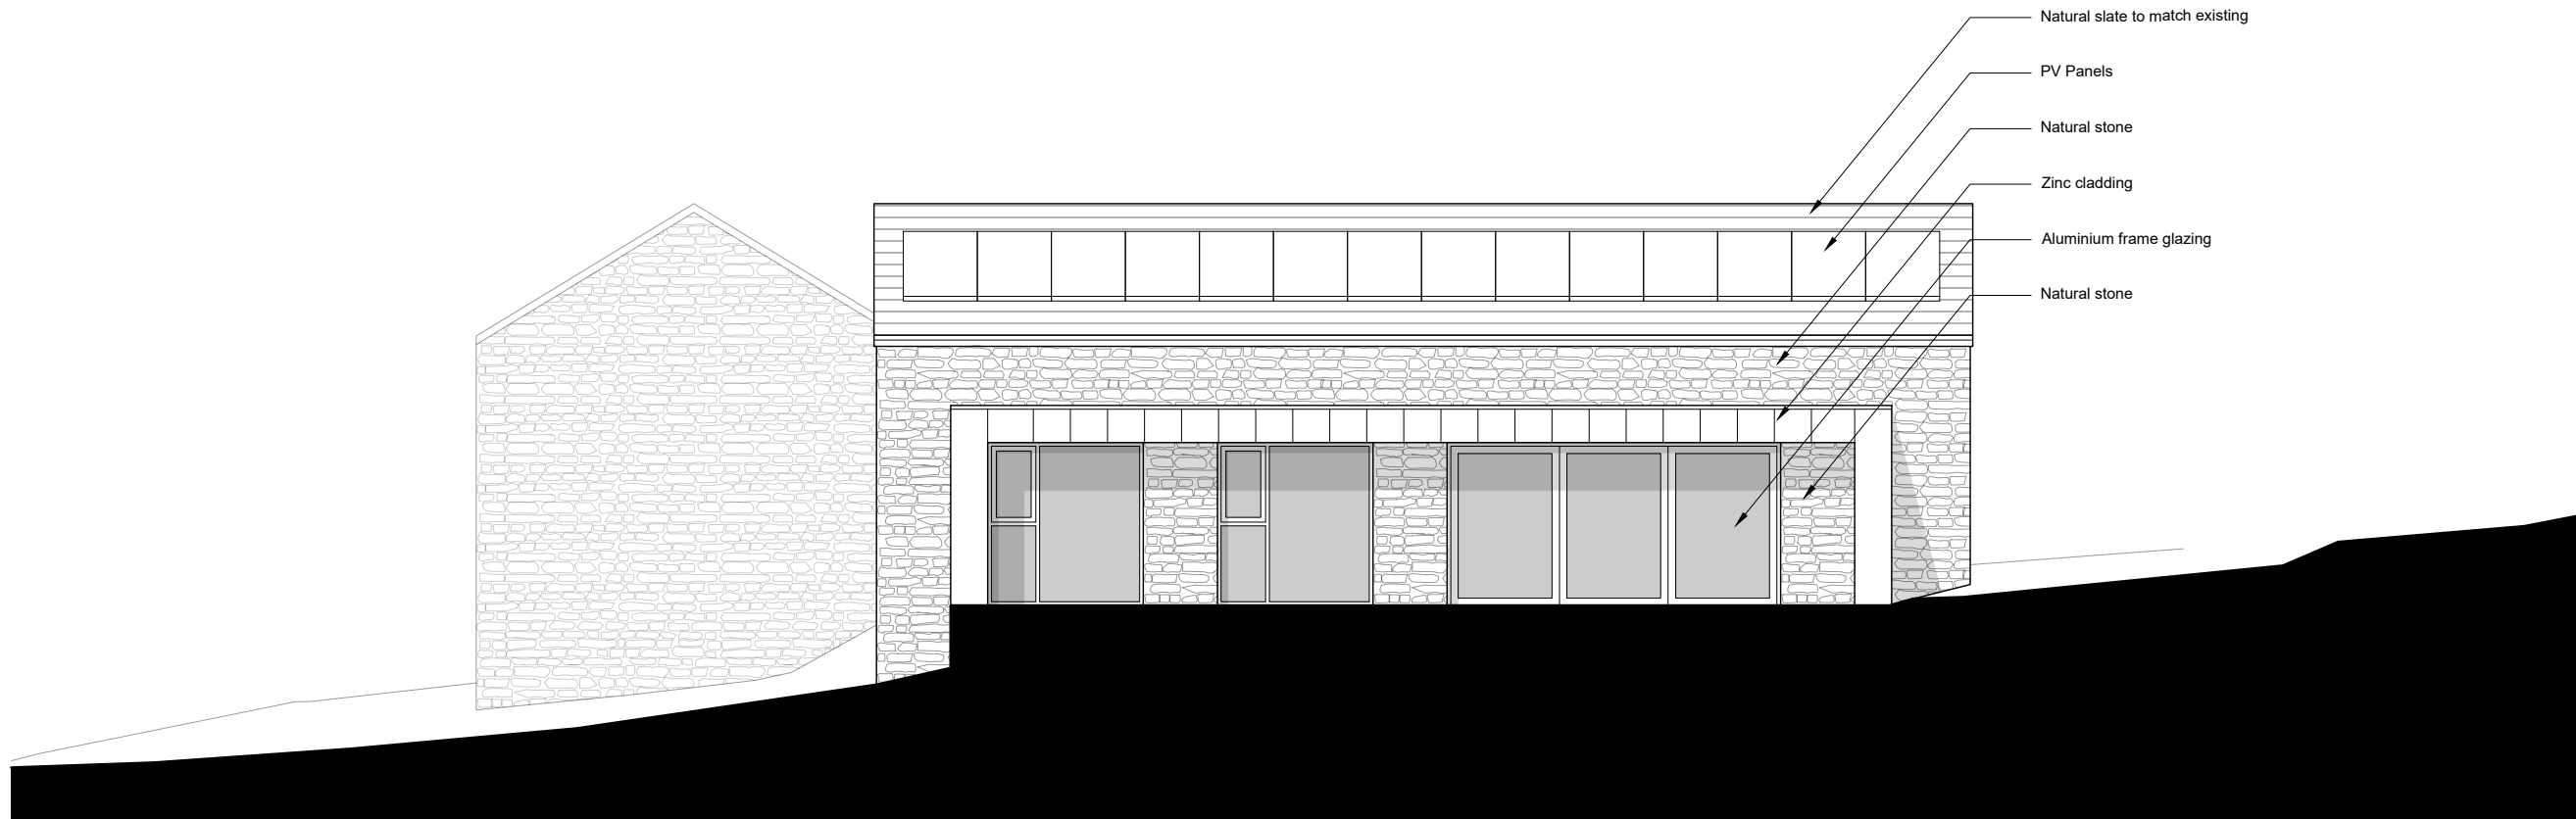

This drawing is copyright ©
NOTE: All dimensions to be checked on
site and not scaled from the drawing.

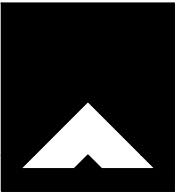

HUW GRIFFITHS
ARCHITECTS LTD
PENSAER SIARTREDIG
CHARTERED ARCHITECT

CLIENT
Mr. Jason Davies

JOB TITLE
Cilmaengwyn Uchaf Farm

DRNG. TITLE
Proposed South Elevation

DATE:
April 2022

DRAWN:
AWD

SCALE:
1:100

A3

DRNG. NO.
HG-20-30-16

REV.
04

PURPOSE
NMA

HUW GRIFFITHS ARCHITECTS LTD

NORTH HILL, 7 ST. JAMES CRESCENT, SWANSEA, SA1 6DP Tel: 01792 644038 Fax: 01792 645446 Email: design@hga.wales