


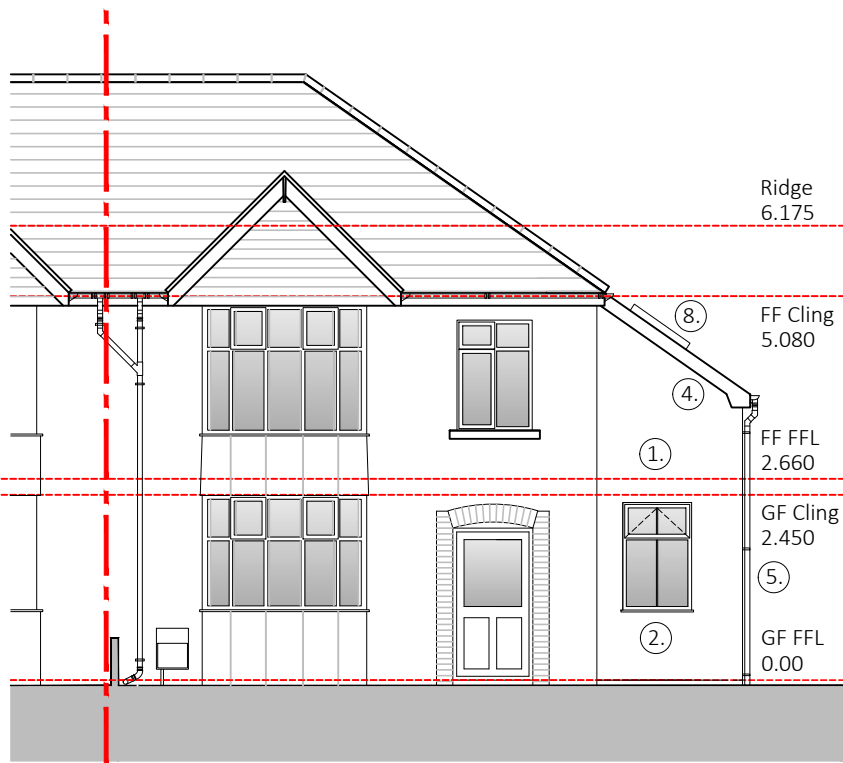


Proposed External Finishes Key:

1. Painted render and dash finish to external walls to match existing.
2. White Upvc windows and doors to match existing (Glazed Juliette balcony to first floor Master Bedroom doors)
3. Concrete tile roof covering with hip & ridge tiles to match existing
4. White Upvc facias and soffits to match existing
5. White Upvc rainwater goods to match existing
6. PPC Aluminium or uPVC roof lantern
7. EDPM or Fibre Glass covered flat roof
8. Velux or similar double glazed rooflight


Proposed Front Elevation

Scale 1:100 @ A3

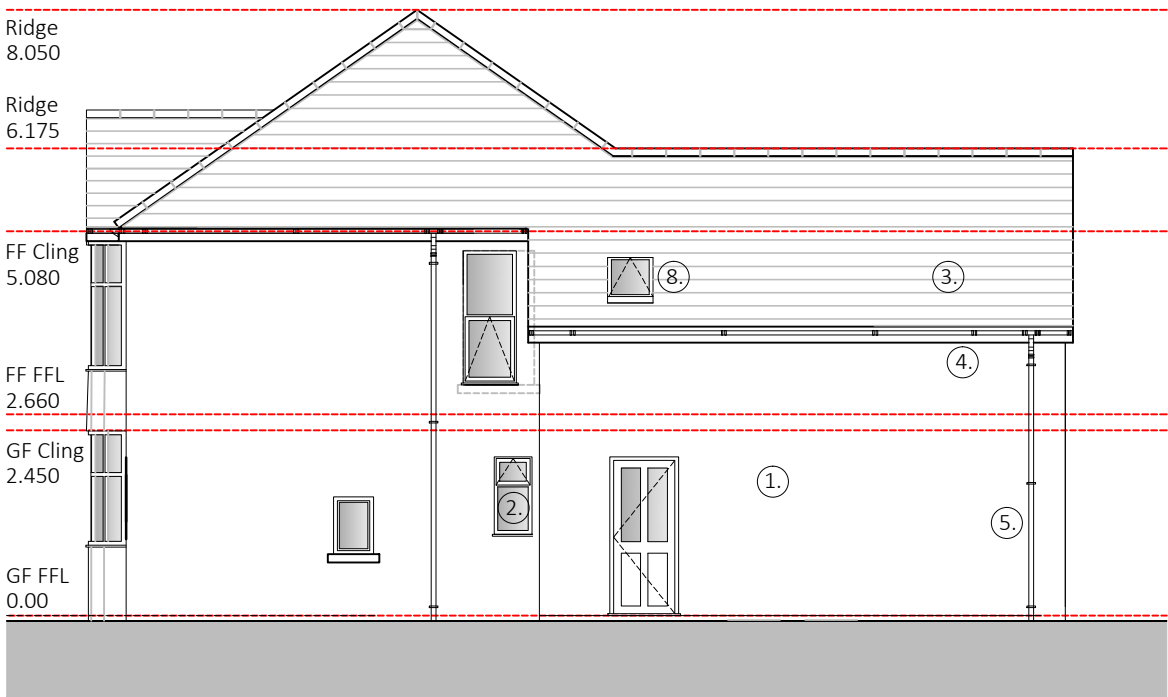

Proposed Side Elevation

Scale 1:100 @ A3

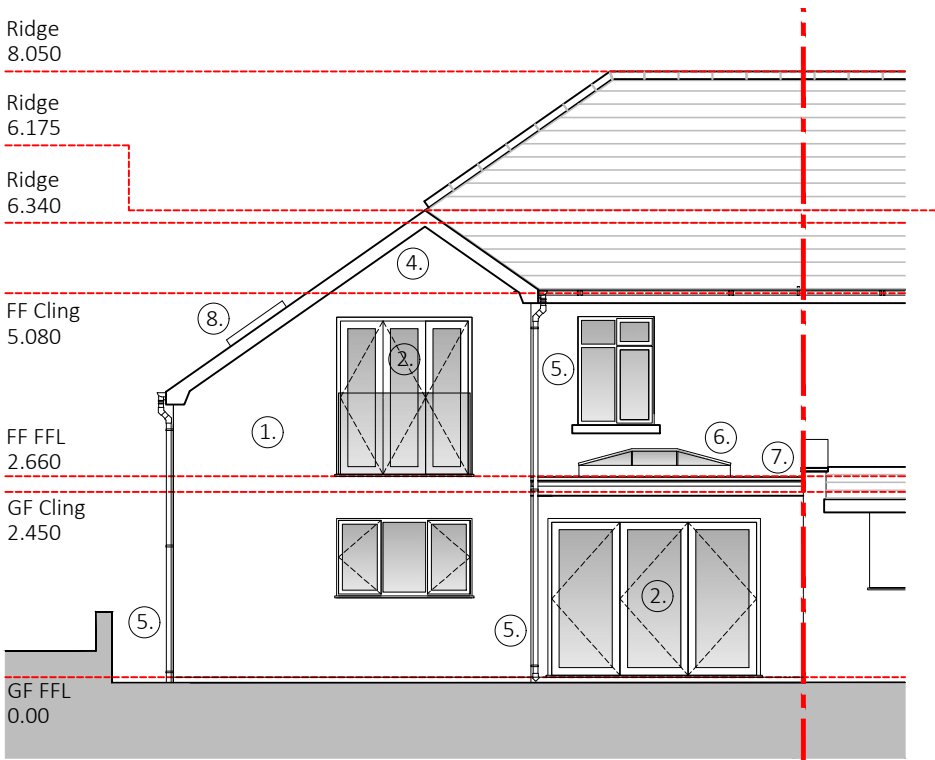

Proposed Rear Elevation

Scale 1:100 @ A3

Revisions:

Rev'	Date	Init'	Description
A	220312		Planning Issue
B	220411		Amended Planning Issue

DRAWING STATUS.
Planning Issue

Drawing No.
G2-GA-128

Rev.
B

Client: Mr & Mrs A. Williams
Project: Proposed Side & Rear Extension
5 Tyn-Yr-Heol, Bryncoch, Neath
Title: Proposed Elevations

Scale: 1:50 @ A3
Date: Feb 22
Drawn:
Checked:
Approved: