


Walls etc to be demolished/removed are shown hatched on plan. Cart away all debris & make good all affected areas.

Note: The contractor is to:

1. The contractor is to ensure all existing services are identified and isolated/removed prior to any demolition works being carried out.
2. The contractor is to confirm whether any walls/structure to be demolished are load bearing prior to any demolition work being carried.
3. Any load bearing walls that are demolished are to have suitable temporary and permanent support in accordance with a Structural Engineers design.



Red dotted line denotes extent of new extension

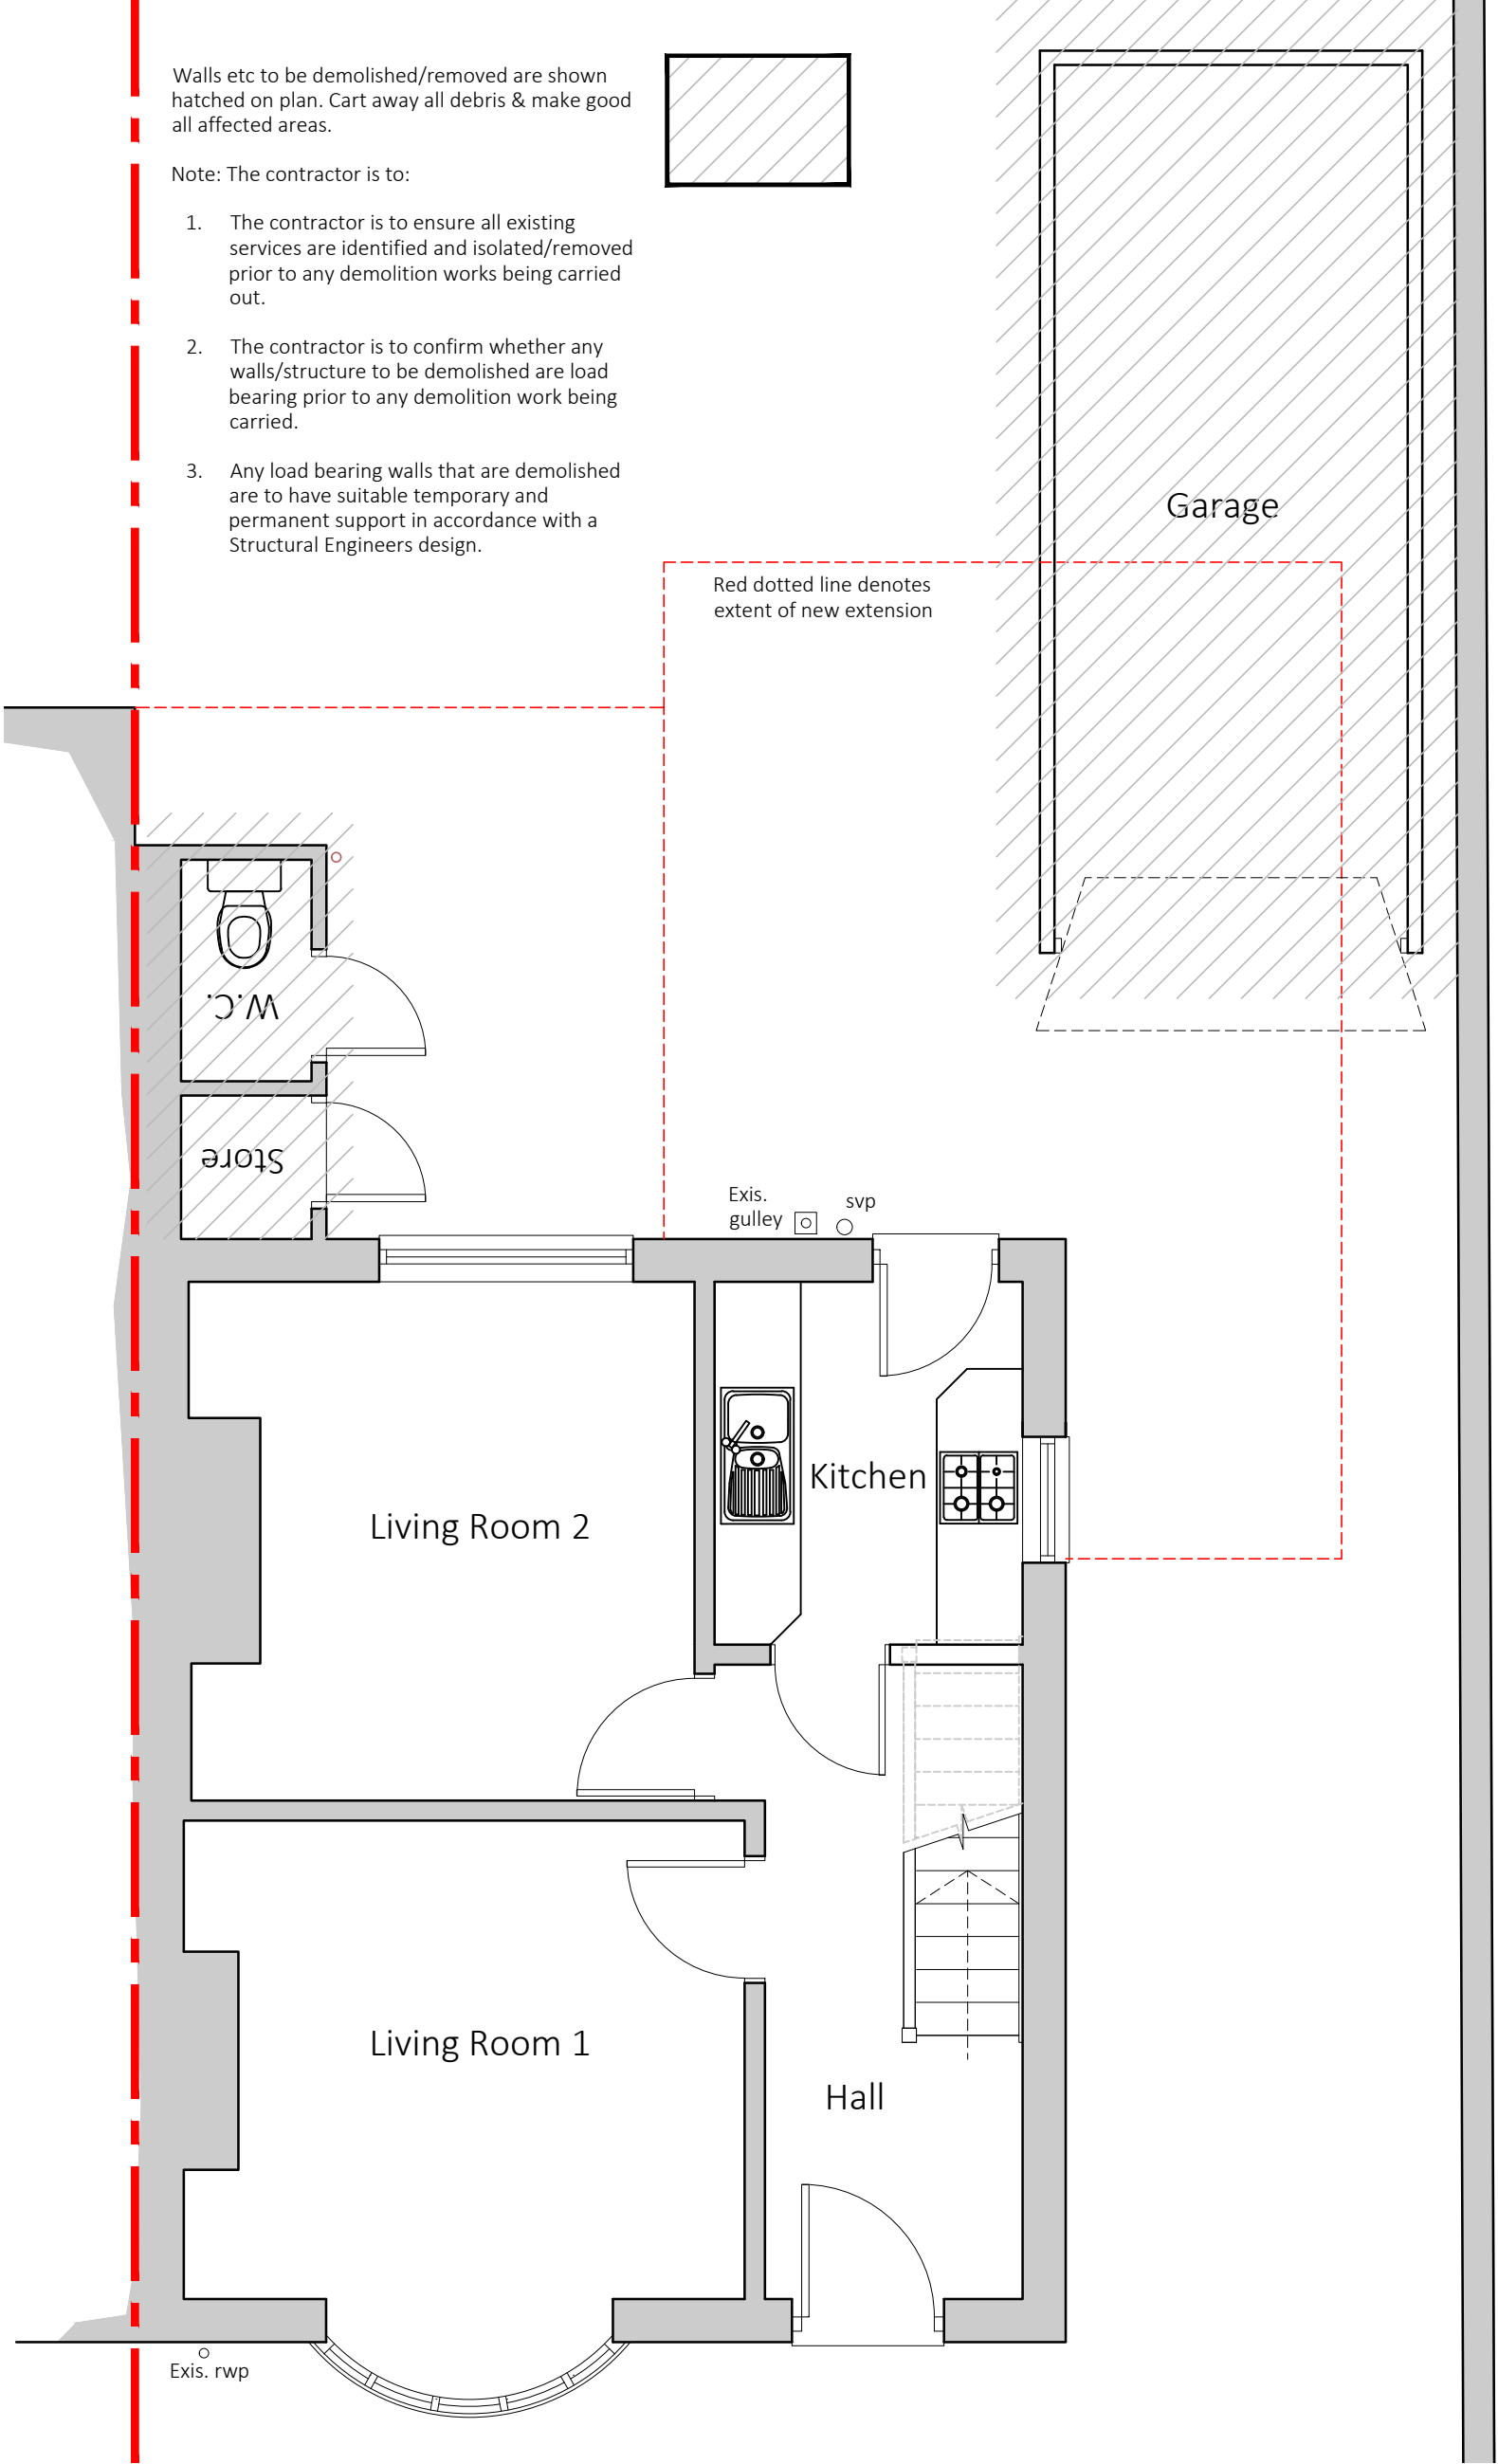

Existing Ground Floor Plan


Scale 1:50@ A3

Revisions:			
Rev'	Date	Init'	Description
A	220312		Planning Issue

DRAWING STATUS.
Planning Issue

Drawing No.
G2-GA-120

Rev.
A

 

Client: Mr & Mrs A. Williams
Project: Proposed Side & Rear Extension
5 Tyn-Yr-Heol, Bryncoch, Neath
Title: Existing Ground Floor Plan

Scale: 1:50 @ A3
Date: Feb 22
Drawn: -
Checked:
Approved: