


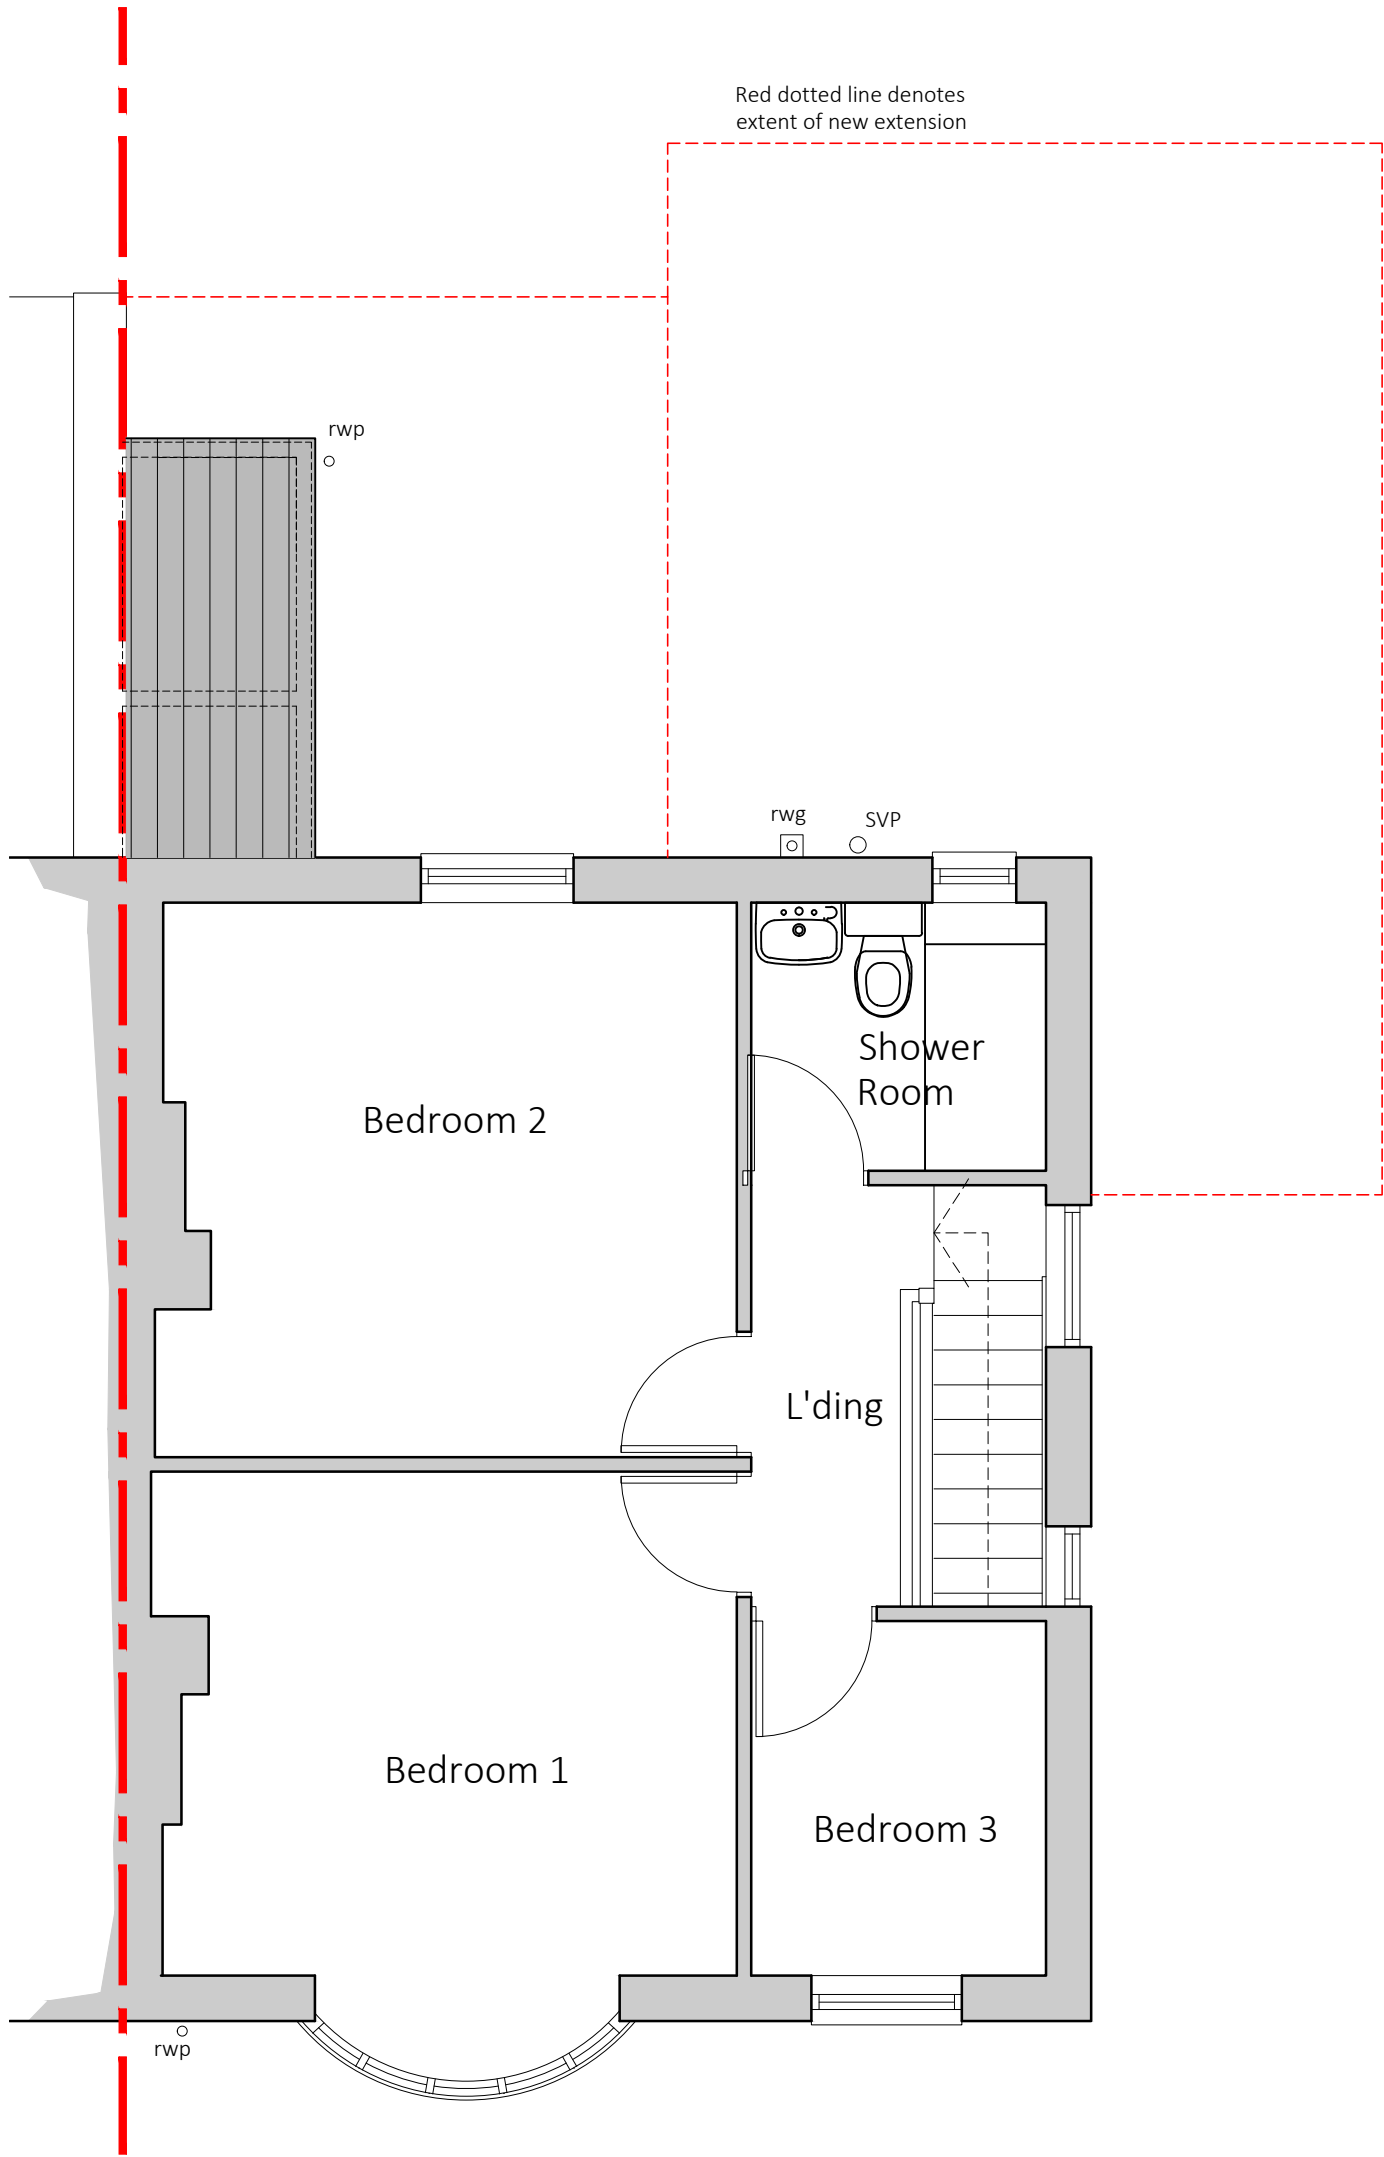

Existing First Floor Plan

Scale 1:50@ A3

Revisions:			
Rev'	Date	Init'	Description
A	220312		Planning Issue

DRAWING STATUS.

Planning Issue

Drawing No.

G2-GA-121

Rev.

A



Client: Mr & Mrs A. Williams

Project: Proposed Side & Rear Extension

5 Tyn-Yr-Heol, Bryncoch, Neath

Title: Existing First Floor Plan

Scale: 1:50 @ A3

Date: Feb 22

Drawn: -

Checked:

Approved: