


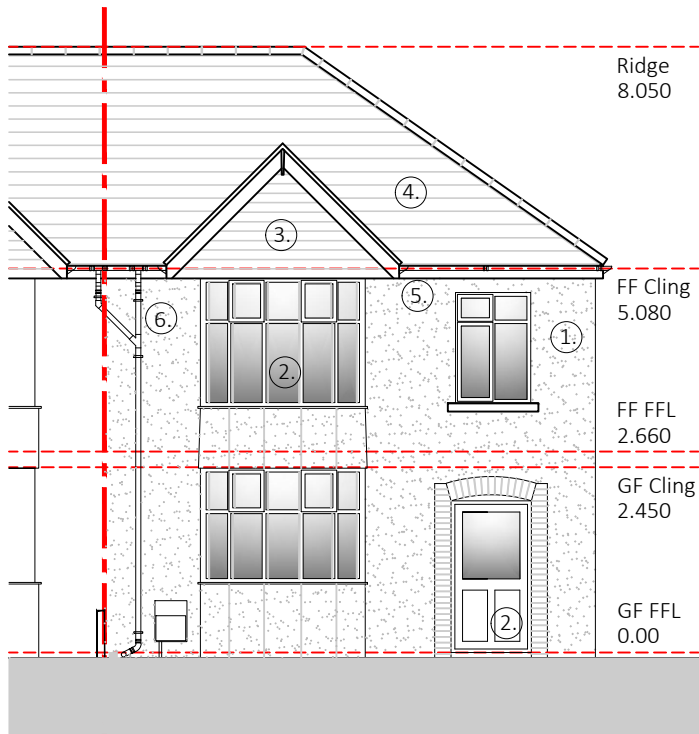


Existing External Finishes Key:

- 1. Painted render and dash finish to external walls
- 2. White Upvc windows and doors
- 3. White Upvc cladding
- 4. Concrete tile roof covering with hip and ridge tiles to match
- 5. White Upvc fascias and soffits
- 6. White Upvc rainwater goods
- 7. Painted bwk external walls
- 8. Painted smooth rendered wall


Existing Front Elevation

Scale 1:100 @ A3

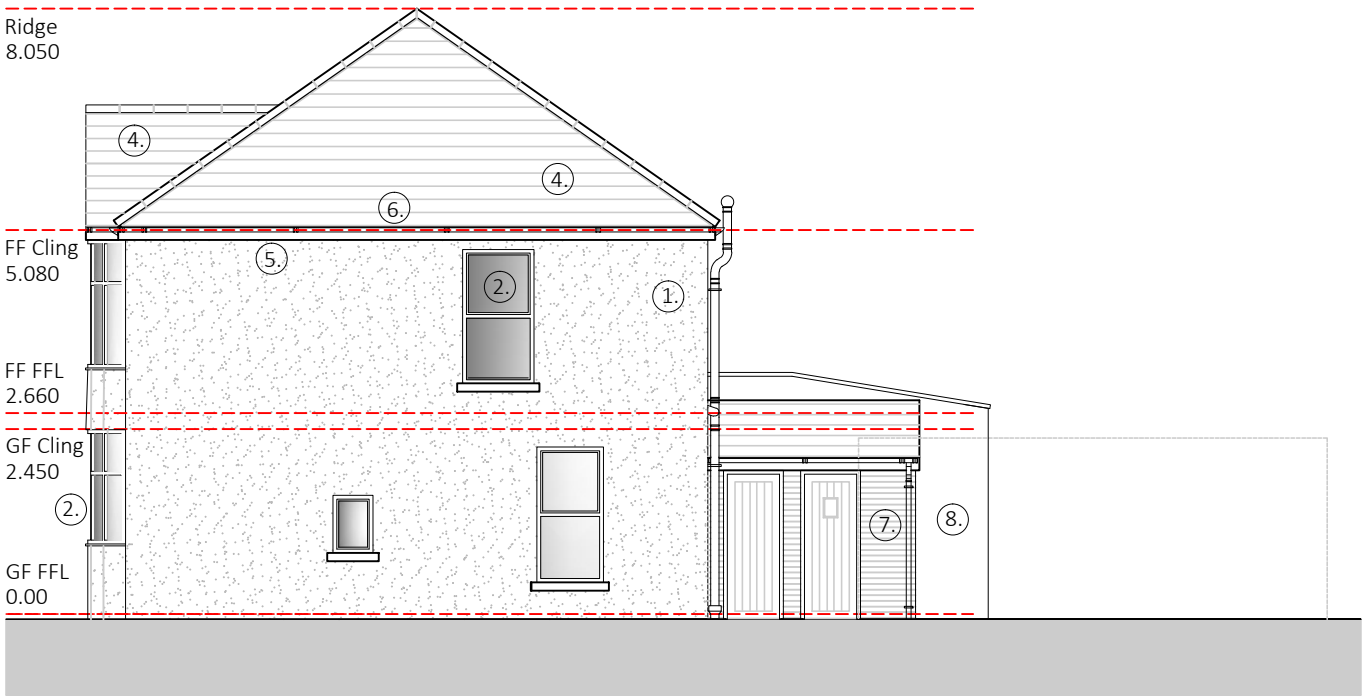

Existing Side Elevation

Scale 1:100 @ A3

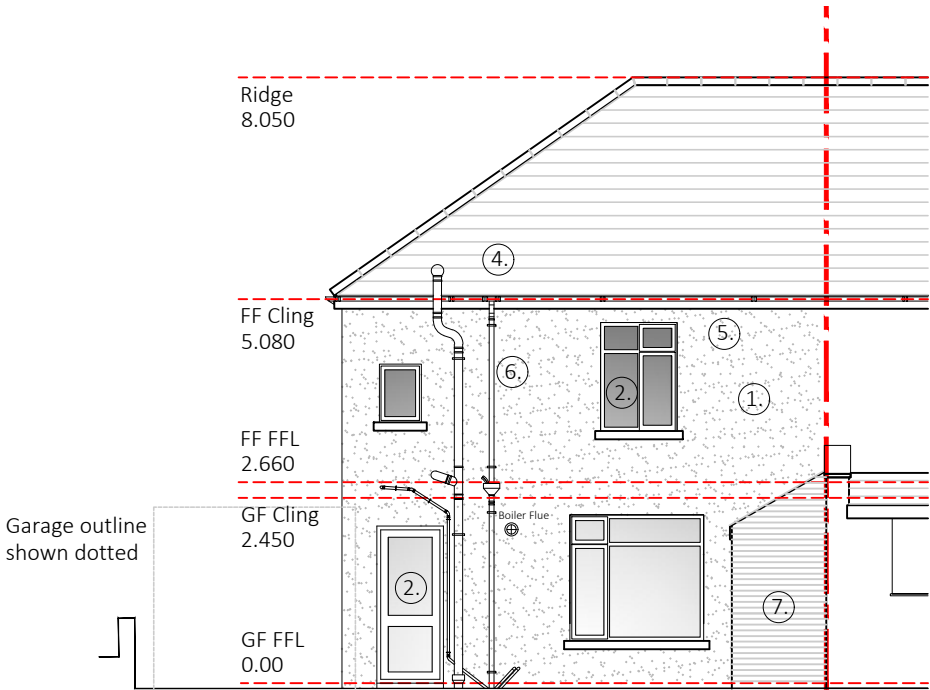

Existing Rear Elevation

Scale 1:100 @ A3

Revisions:			
Rev'	Date	Init'	Description
A	220312		Planning Issue

DRAWING STATUS.
Planning Issue

Drawing No.
G2-GA-122

Rev.
A

Client: Mr & Mrs A. Williams
Project: Proposed Side & Rear Extension
5 Tyn-Yr-Heol, Bryncoch, Neath
Title: Existing Elevations

Scale: 1:50 @ A3
Date: Feb 22
Drawn: -
Checked:
Approved:

