




Red dotted line denotes outline of garage

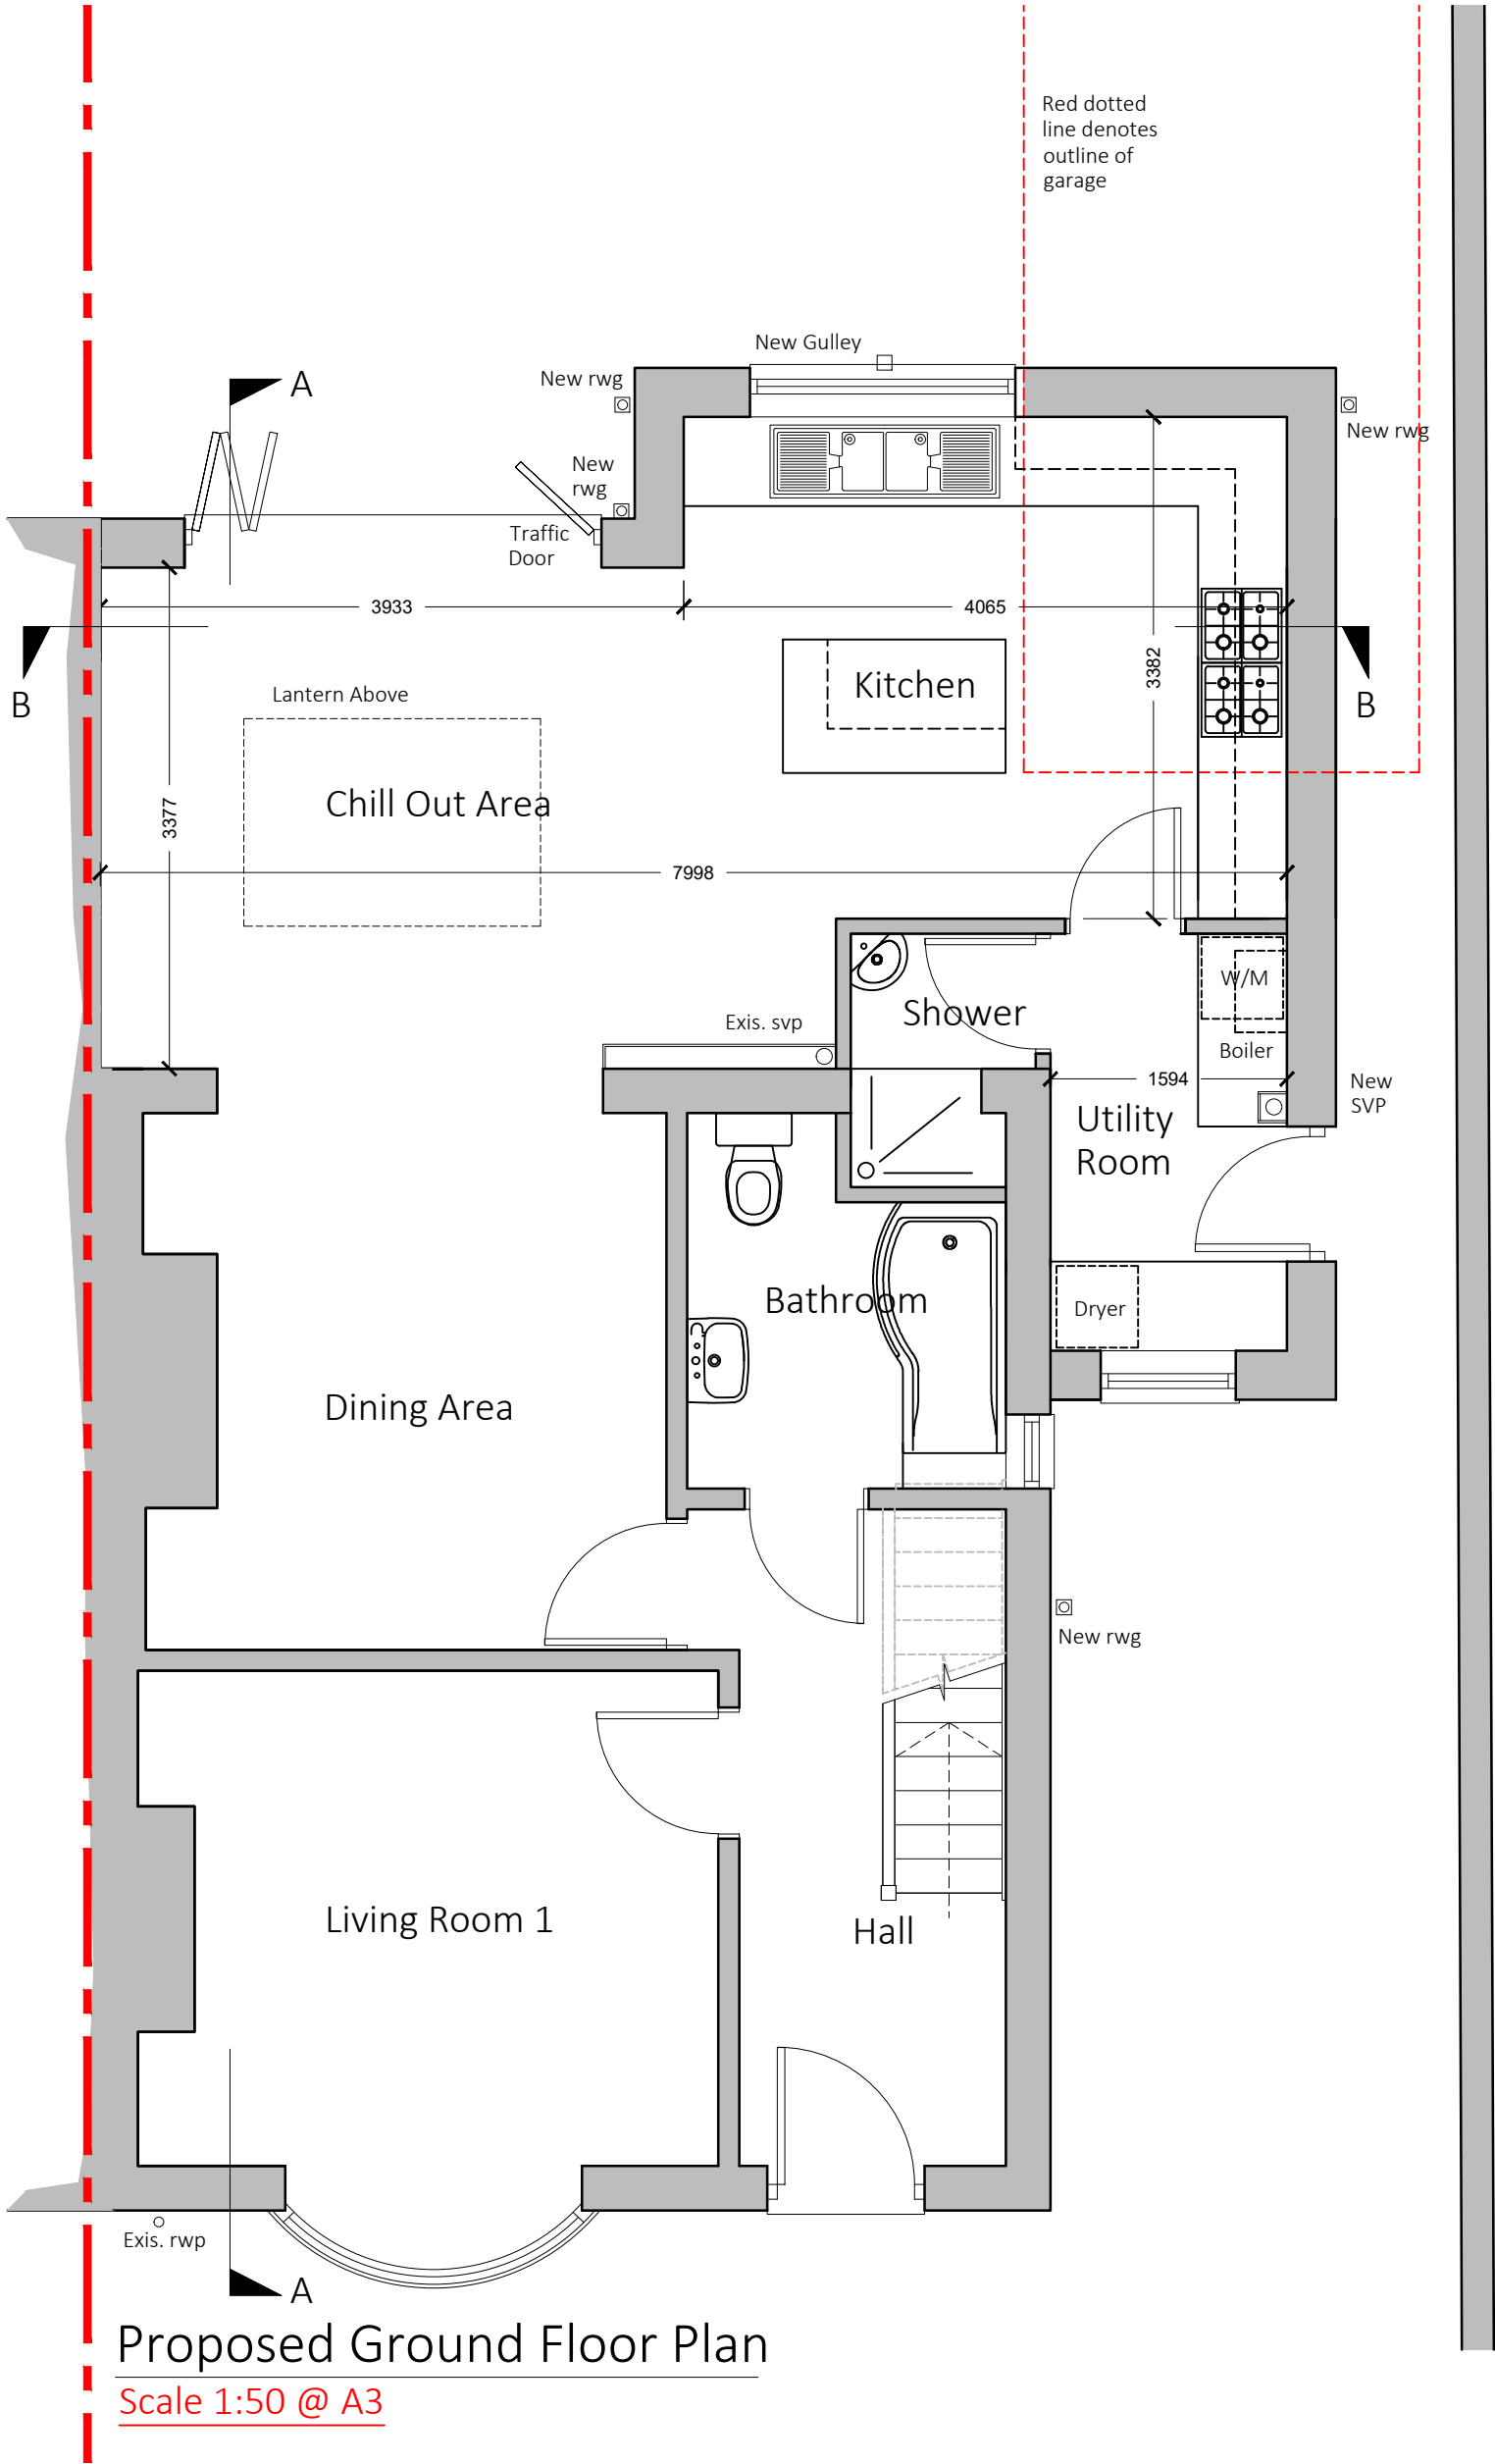

Proposed Ground Floor Plan
Scale 1:50 @ A3

Revisions:			
Rev'	Date	Init'	Description
A	220312		Planning Issue
B	220411		Amended Planning Issue

DRAWING STATUS.
Planning Issue

Drawing No.
G2-GA-123

Rev.
B

Client: Mr & Mrs A. Williams
Project: Proposed Side & Rear Extension
5 Tyn-Yr-Heol, Bryncoch, Neath
Title: Proposed Ground Floor Plan

Scale: 1:50 @ A3
Date: Feb 22
Drawn:
Checked:
Approved: