



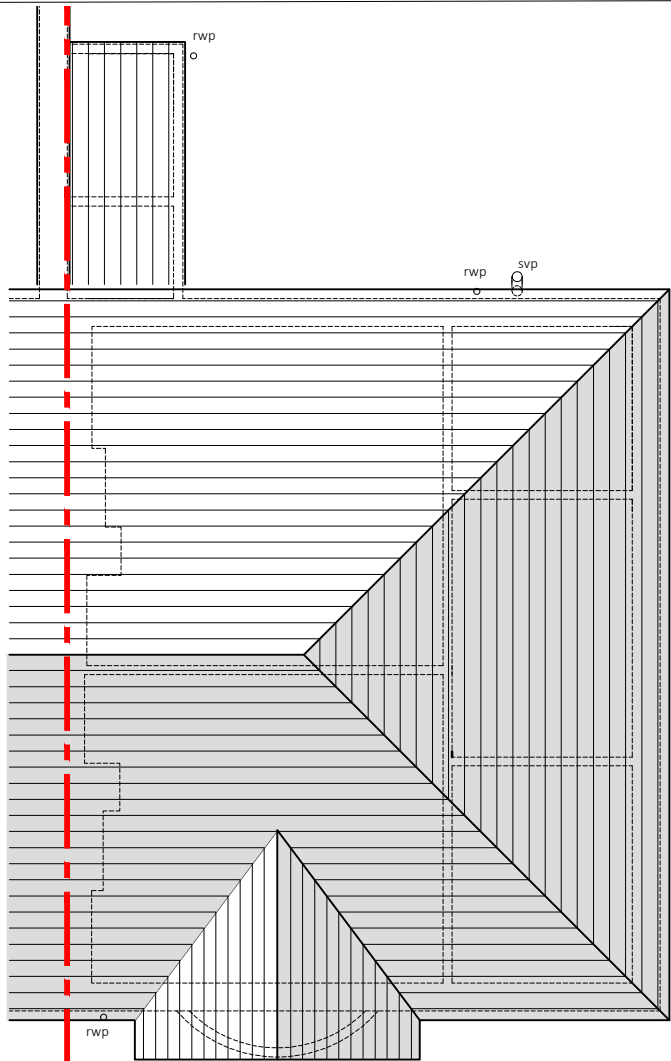

Existing Roof Plan

Scale 1:100 @ A3

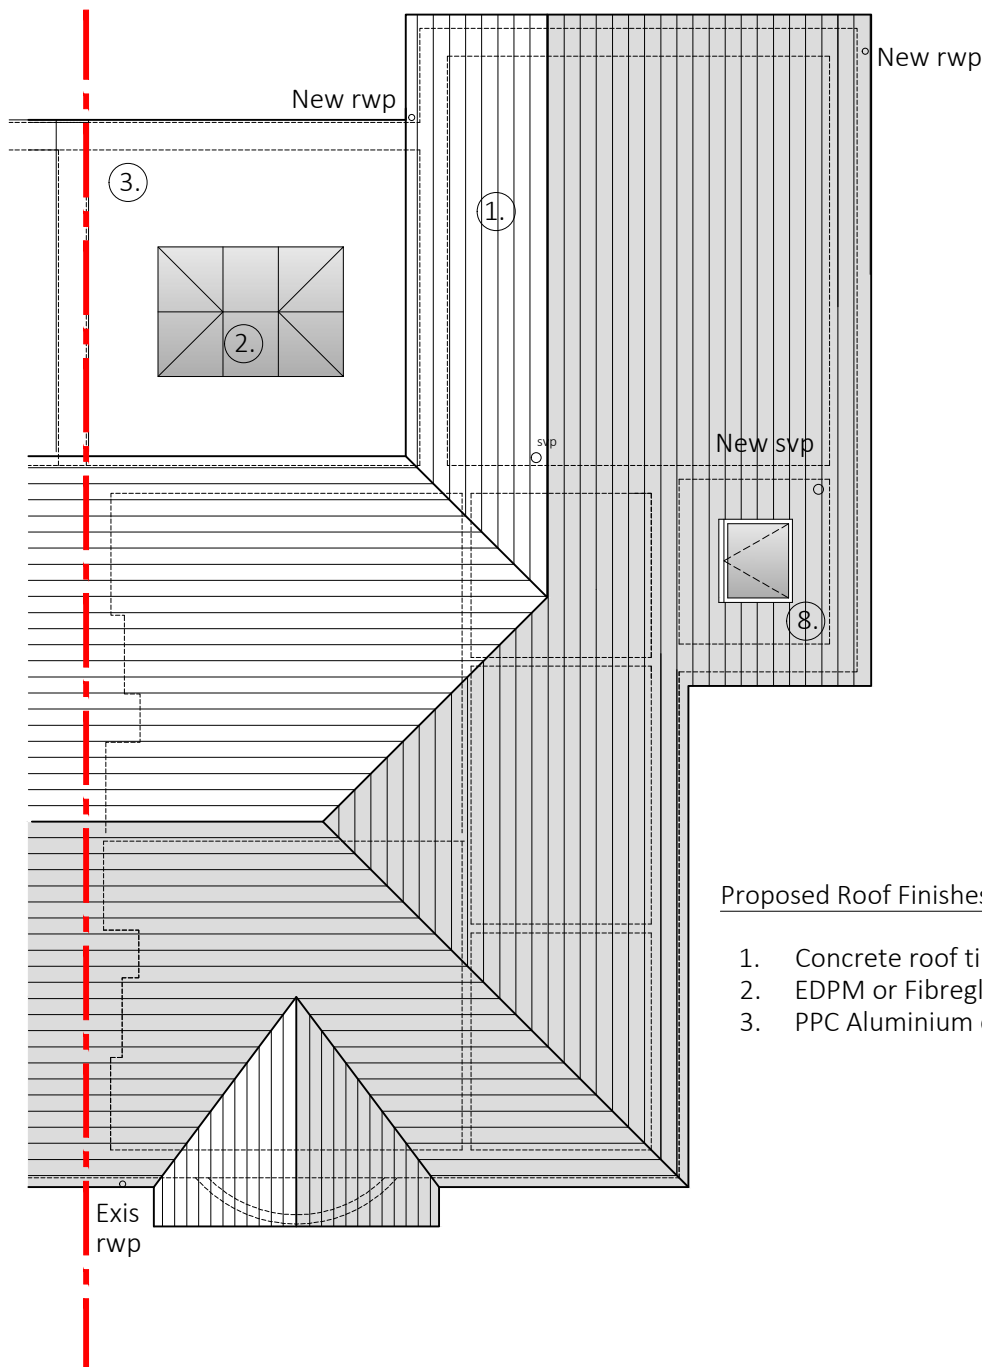

- Proposed Roof Finishes Key:
- 1. Concrete roof tiles to match existing
 - 2. EDPM or Fibreglass covered flat roof
 - 3. PPC Aluminium or uPVC Roof LANtern



Revisions:			
Rev'	Date	Init'	Description
A	220312		Planning Issue
B	220411		Amended Planning Issue

DRAWING STATUS.
Planning Issue

Drawing No.
G2-GA-125

Rev.
B

Client: Mr & Mrs A. Williams
Project: Proposed Side & Rear Extension
5 Tyn-Yr-Heol, Bryncoch, Neath
Title: Roof Plans

Scale: 1:100 @ A3
Date: Feb 22
Drawn:
Checked:
Approved: