


Notes

Dimensions are in millimetres unless otherwise stated.

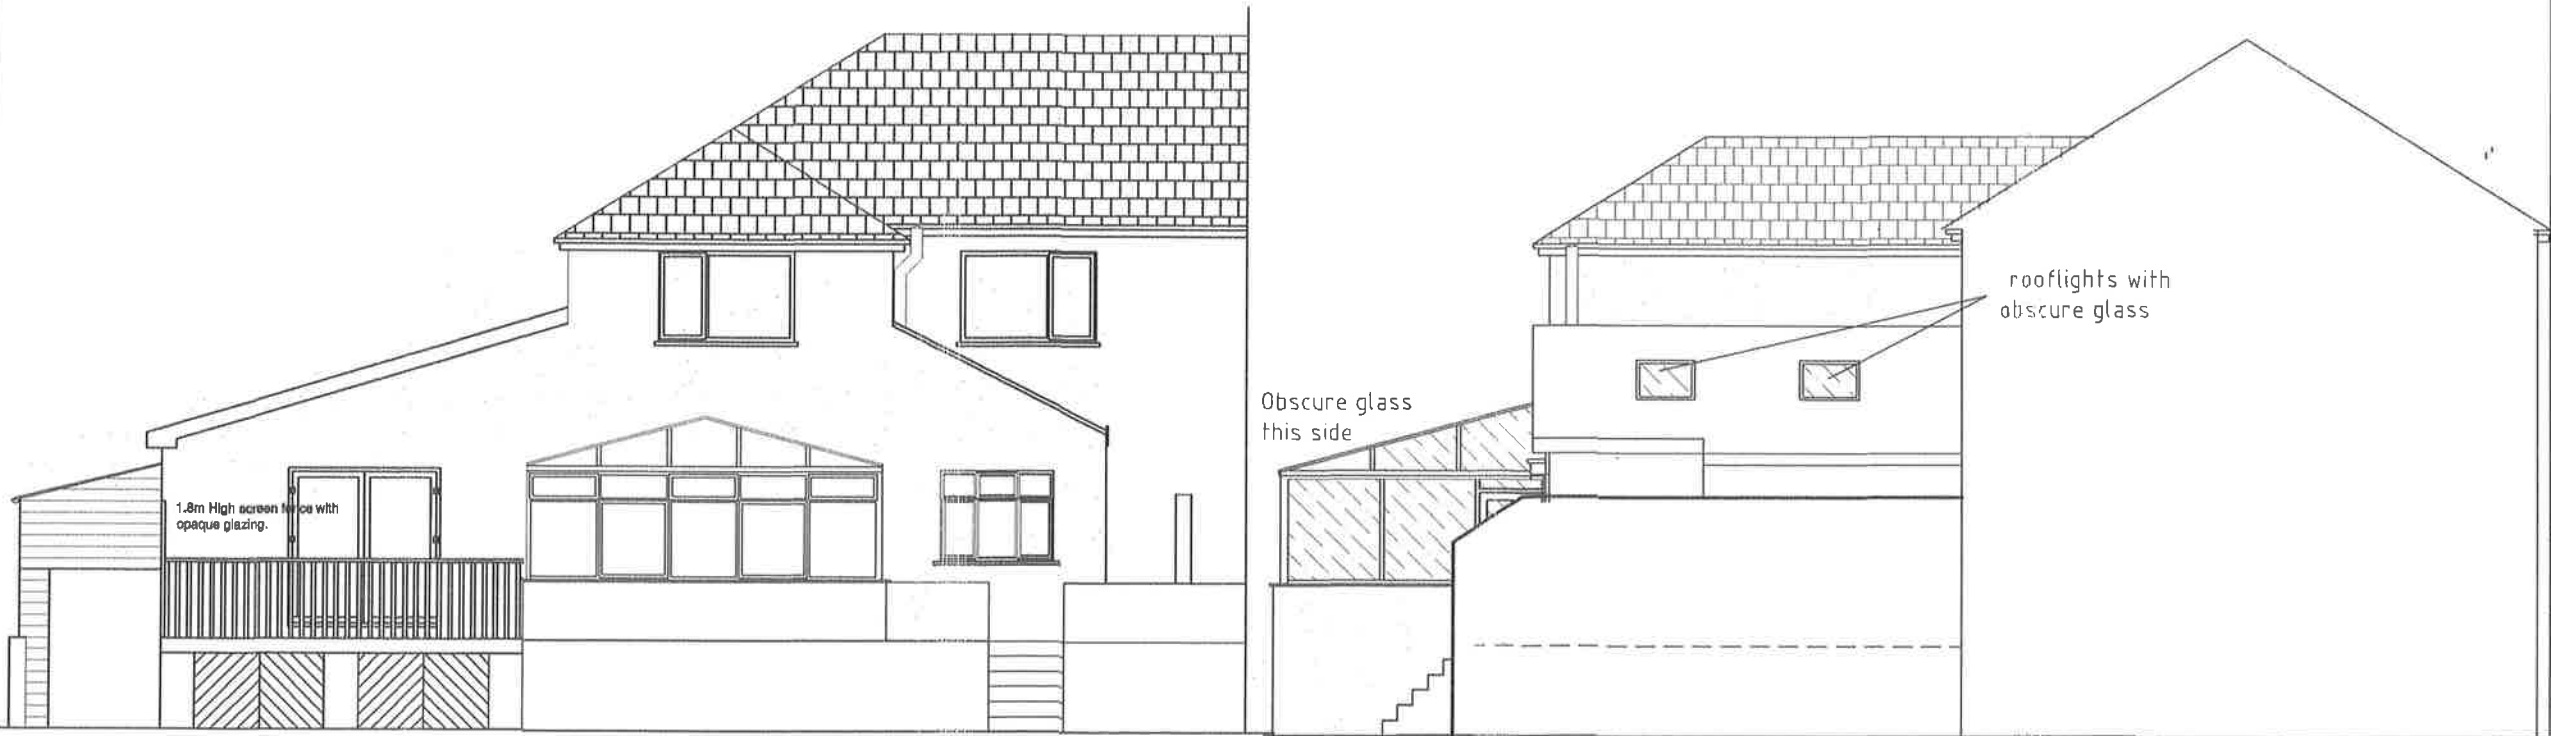


Date	Scale
30.03.22	1 : 100 on A3
Drawn By	Checked by
DD	
Site Address	

REAR ELEVATION

EAST ELEVATION

PROPOSED EXTENSION
AT 8 WEST CROSSWAYS,
PONTARDAWE.

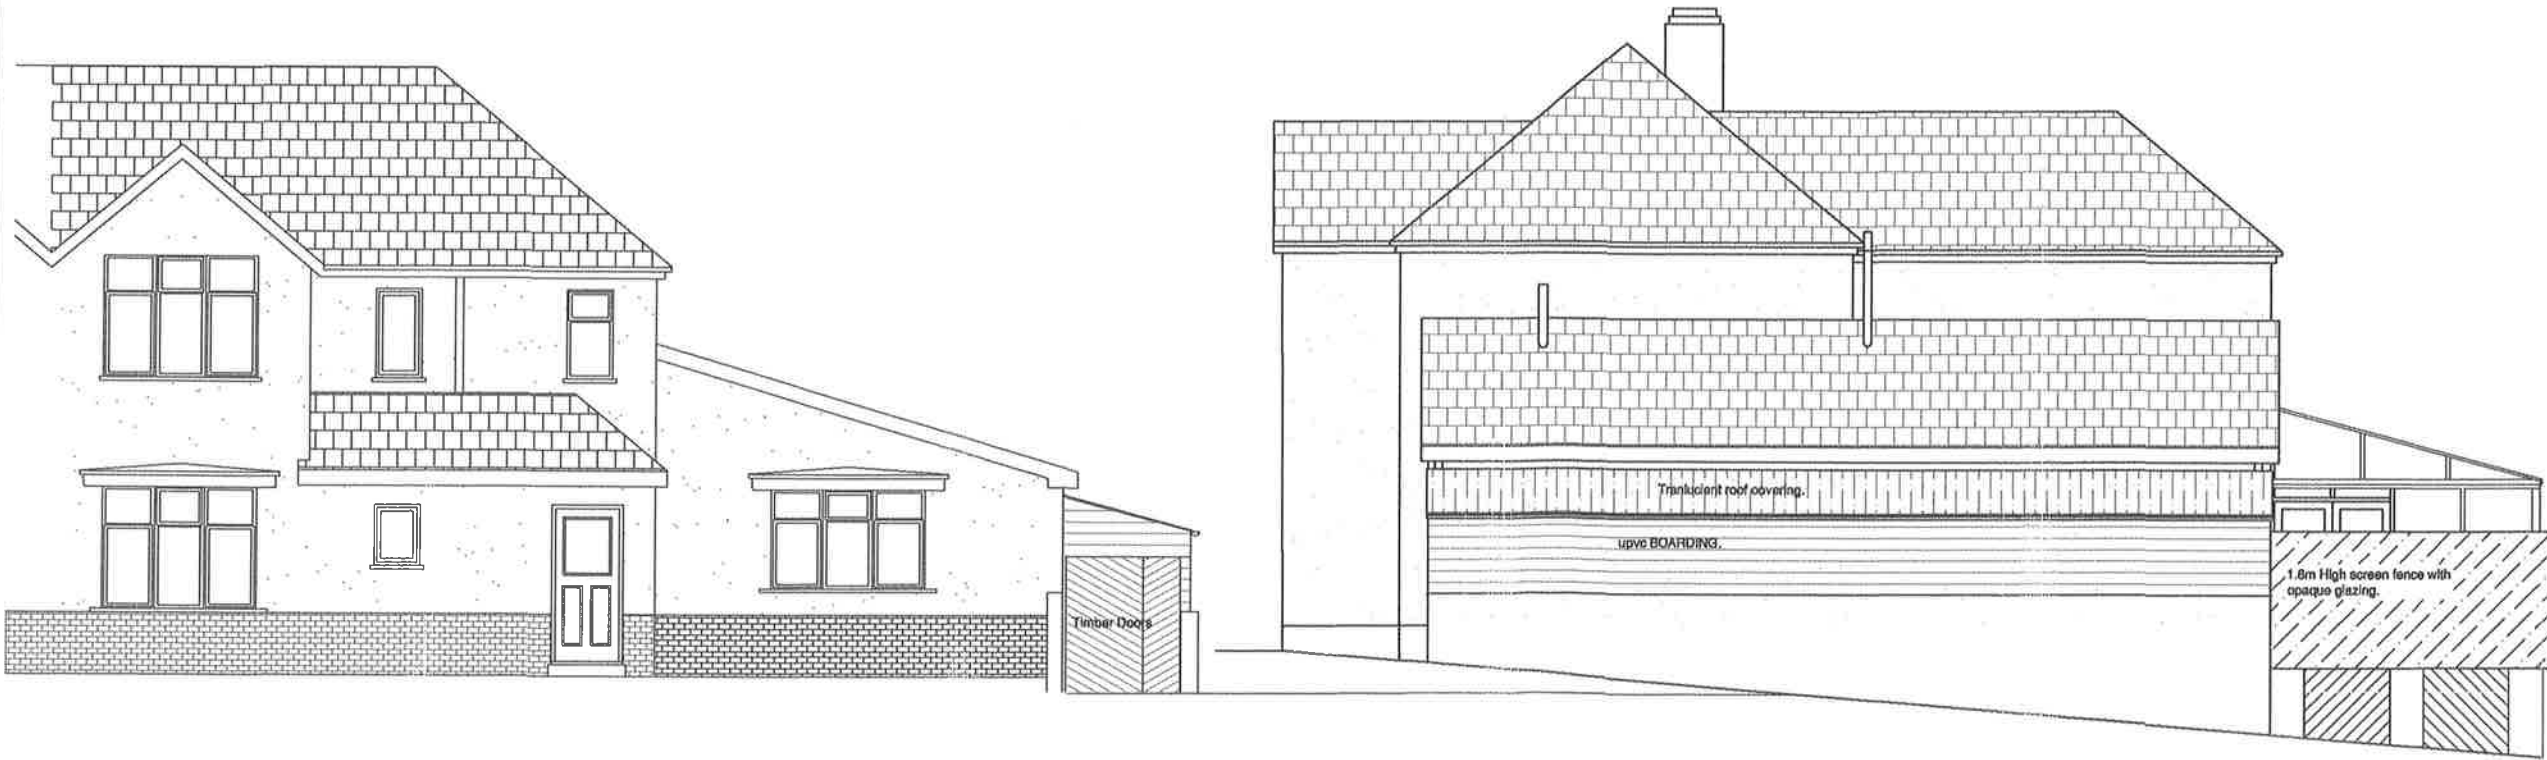

FRONT ELEVATION

WEST ELEVATION

Title.

PROPOSED ELEVATIONS

Drawing No	Rev.
8WestXways 4	Date