


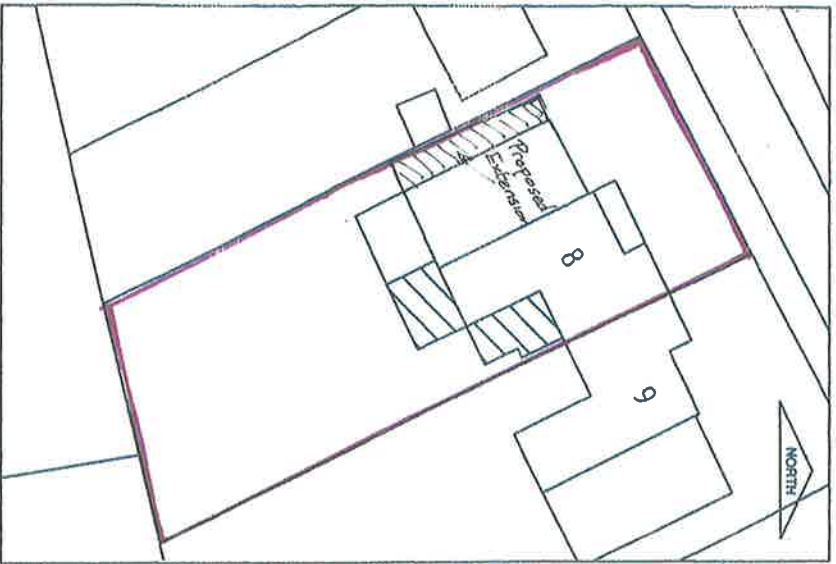

Site Plan - = 1 : 500



Site Location Plan - = 1 : 1250

PROPOSED EXTENSION AT
8 WESTCROSSWAYS,
PONTARDAWE, SWANSEA.

SITE PLAN AND LOCATION
PLAN.

Notes
Dimensions are in millimetres unless
otherwise stated.

Date 26.11.17 Scale 1:500 & 1:1250

Drawn By DD Checked by

Checked by WestXways 5

Rev. Date