

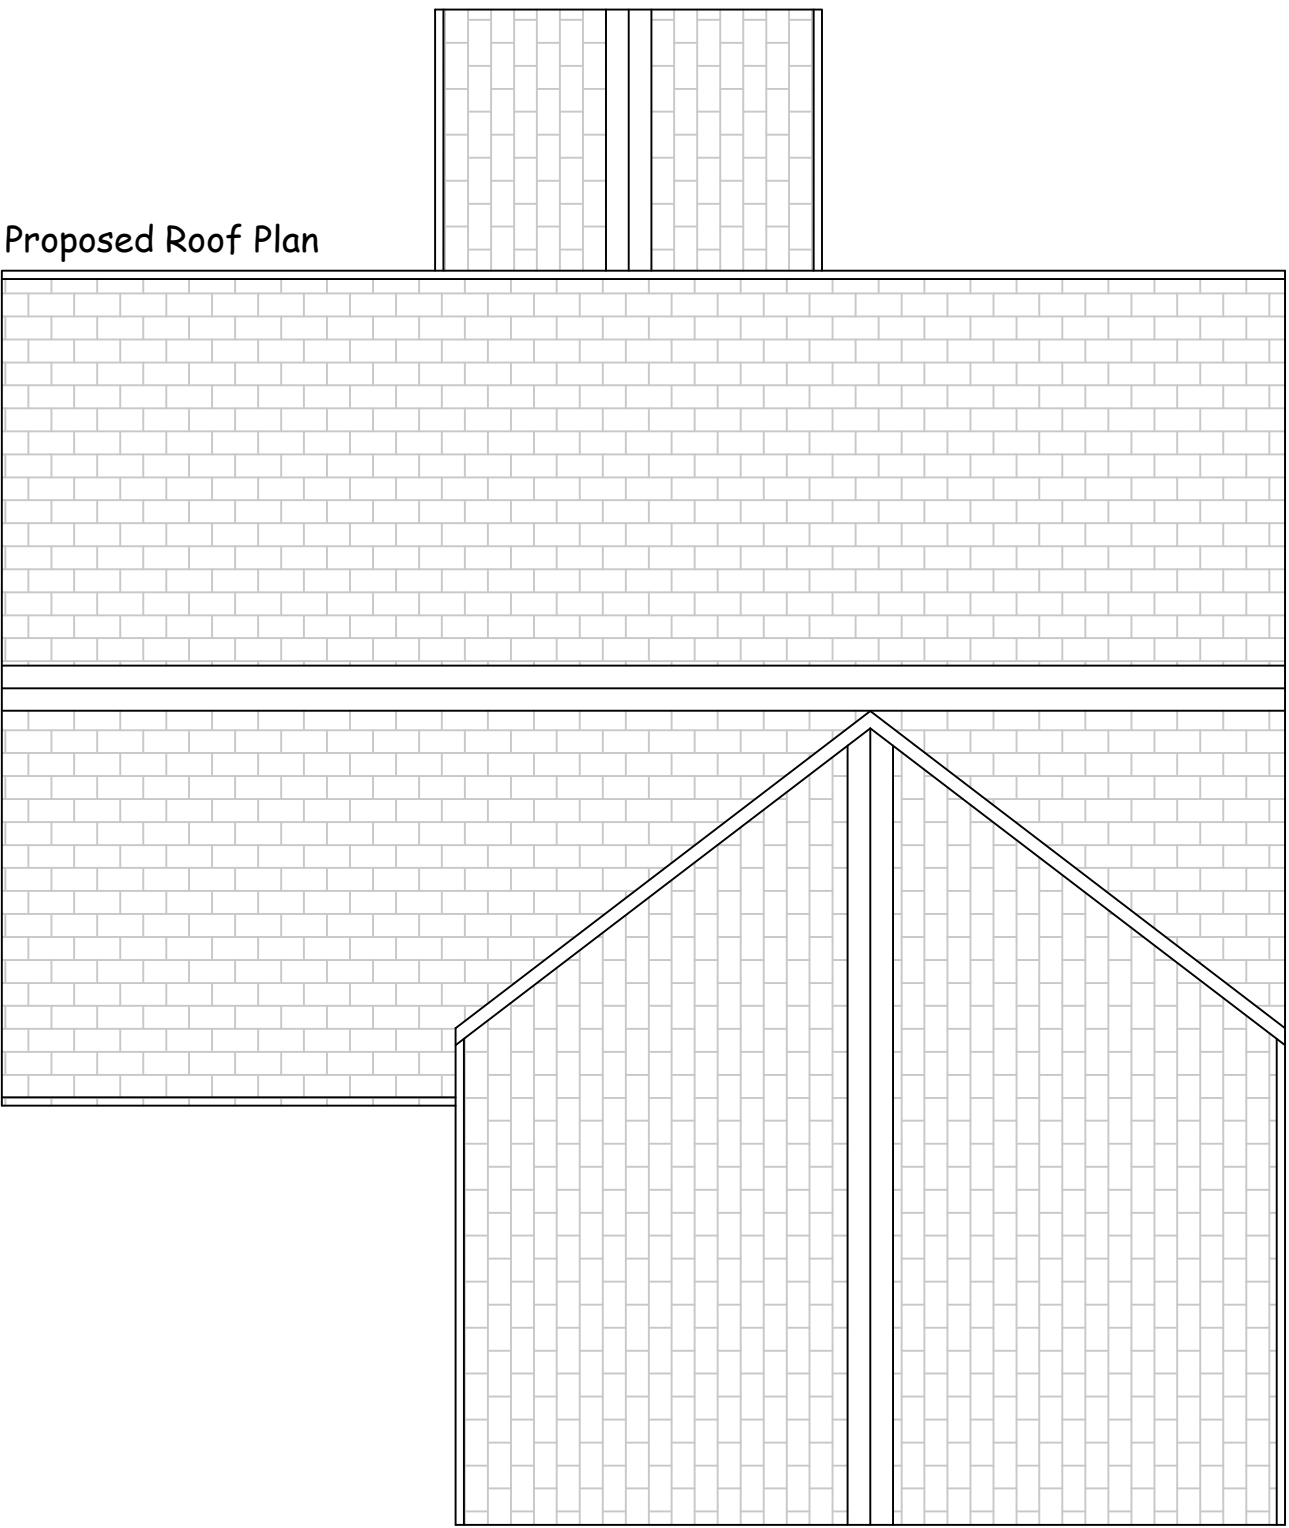


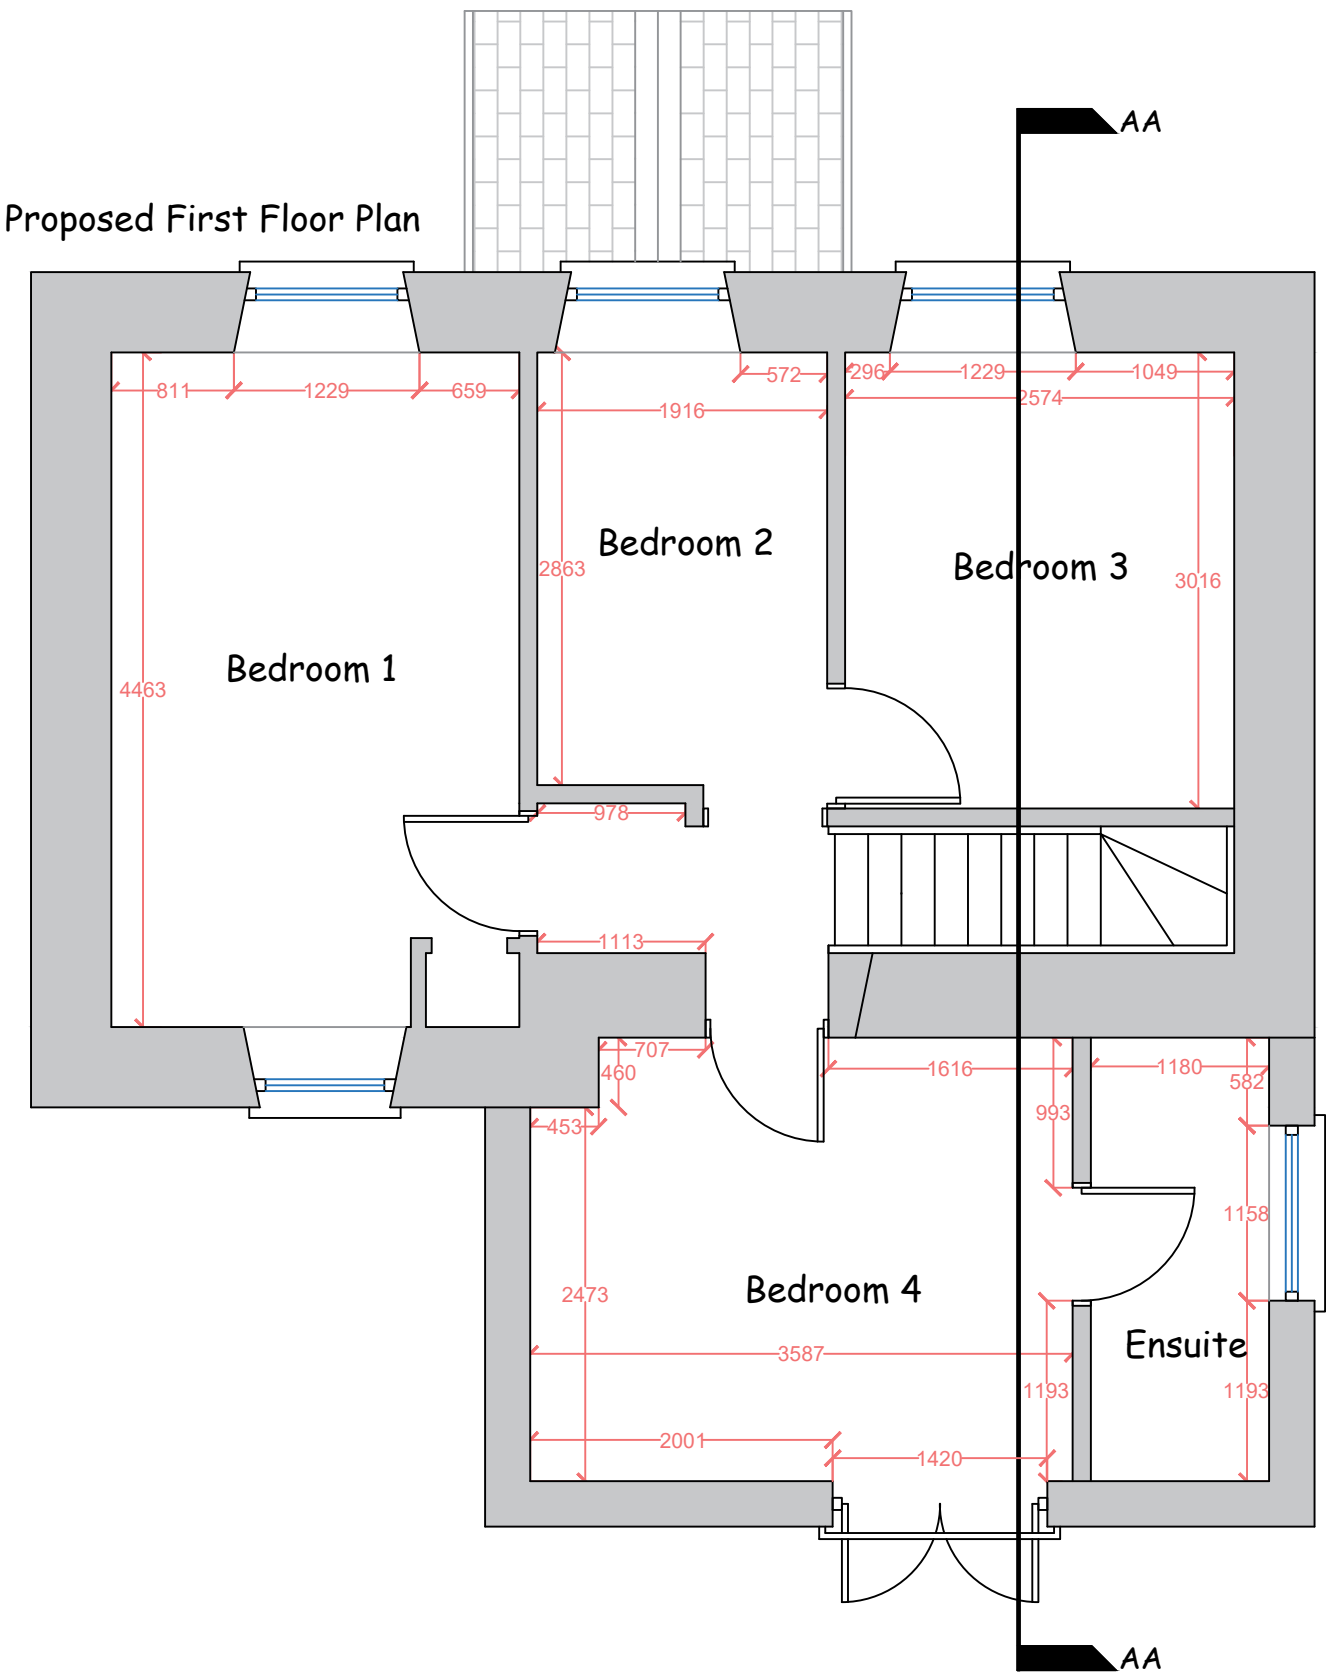

Tiered Garden Retaining Wall

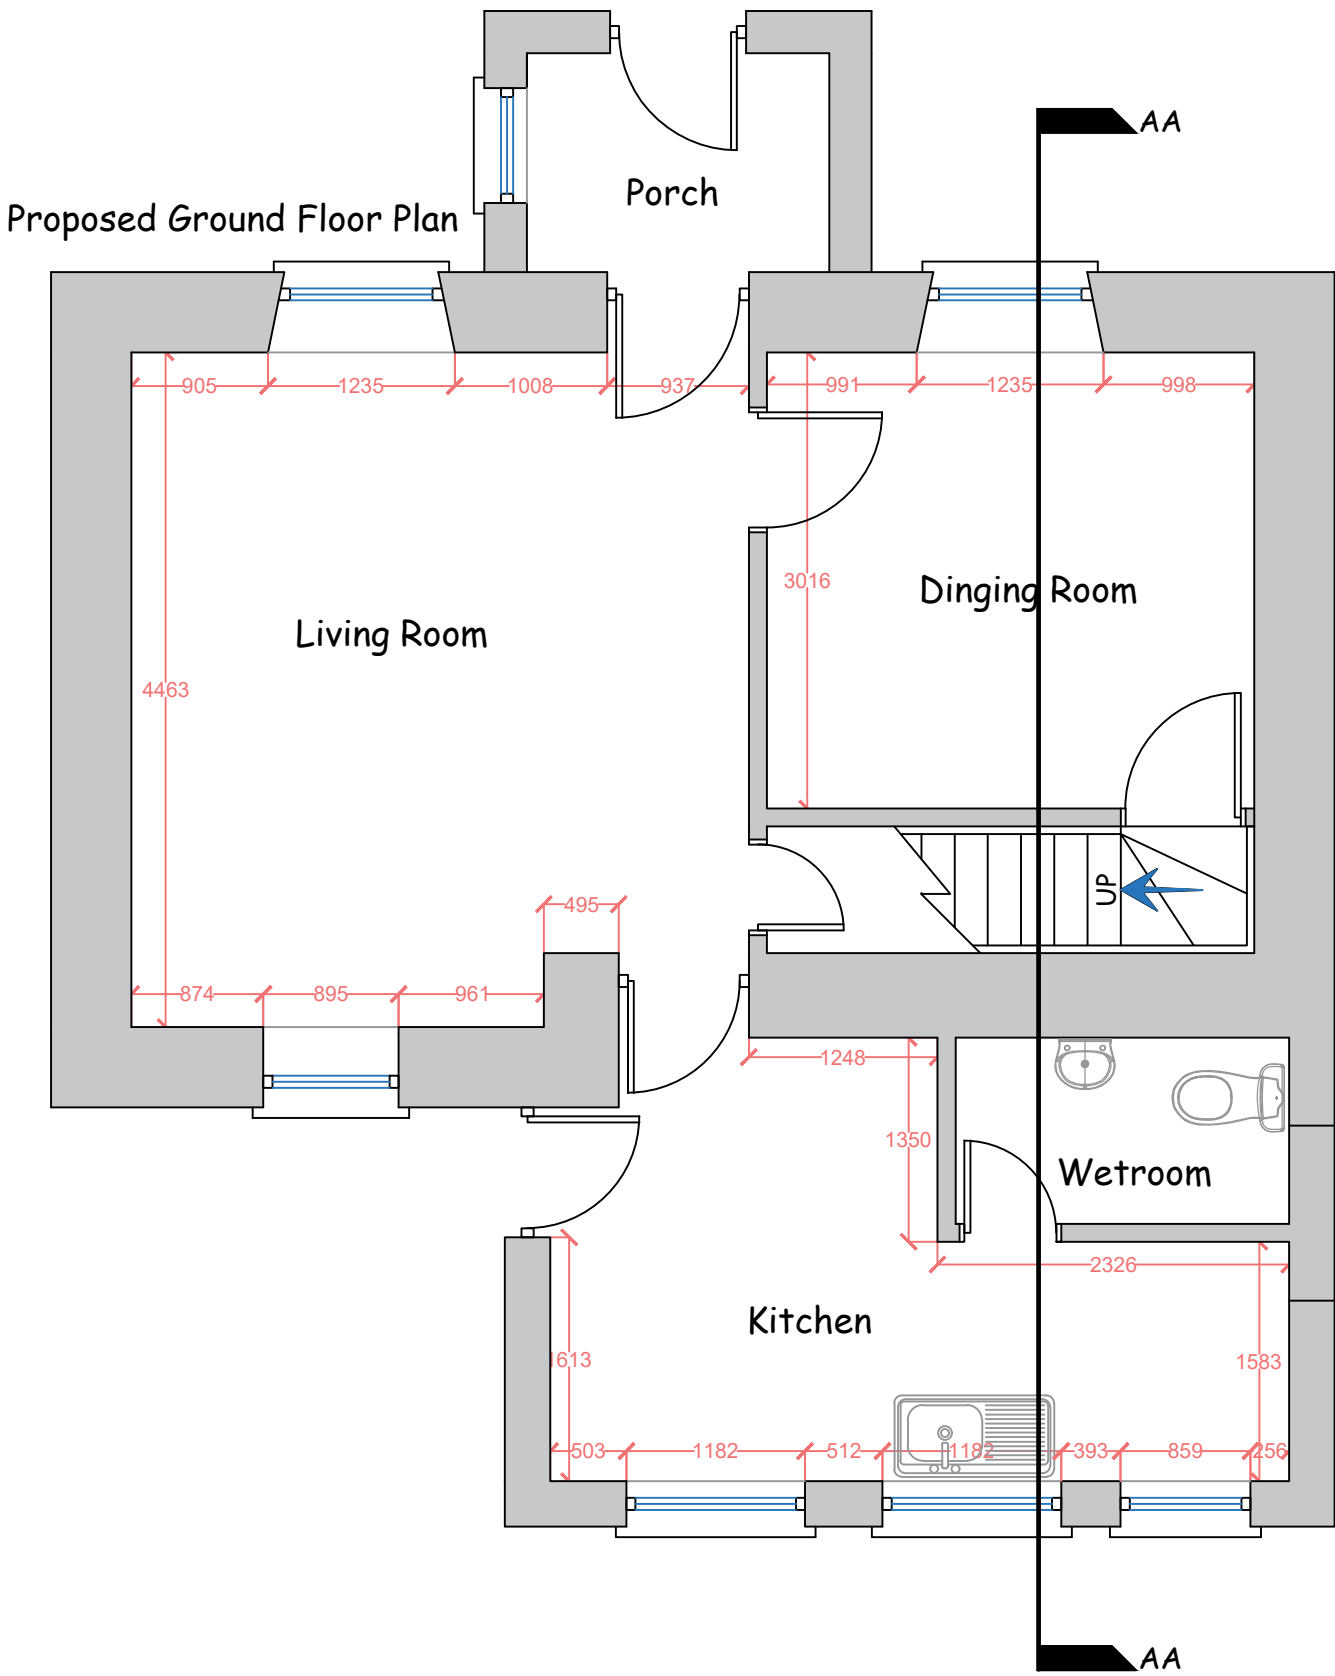

Project Title: 75 Dyffryn Road, Alltwn, SA8 3BY	Drawing Title: Proposed Floor Plans and Roof Plan	Client: Ryan Williams	Date: March 2022	Drawn By: SLM	Revision:
		Drawing Number: 0268 - 03	Scale: 1:50 @ A2	Issue:	Revision Date: