



Rev
Dwg No
Project



EXISTING FRONT ELEV.
Scale 1:50 @ A1

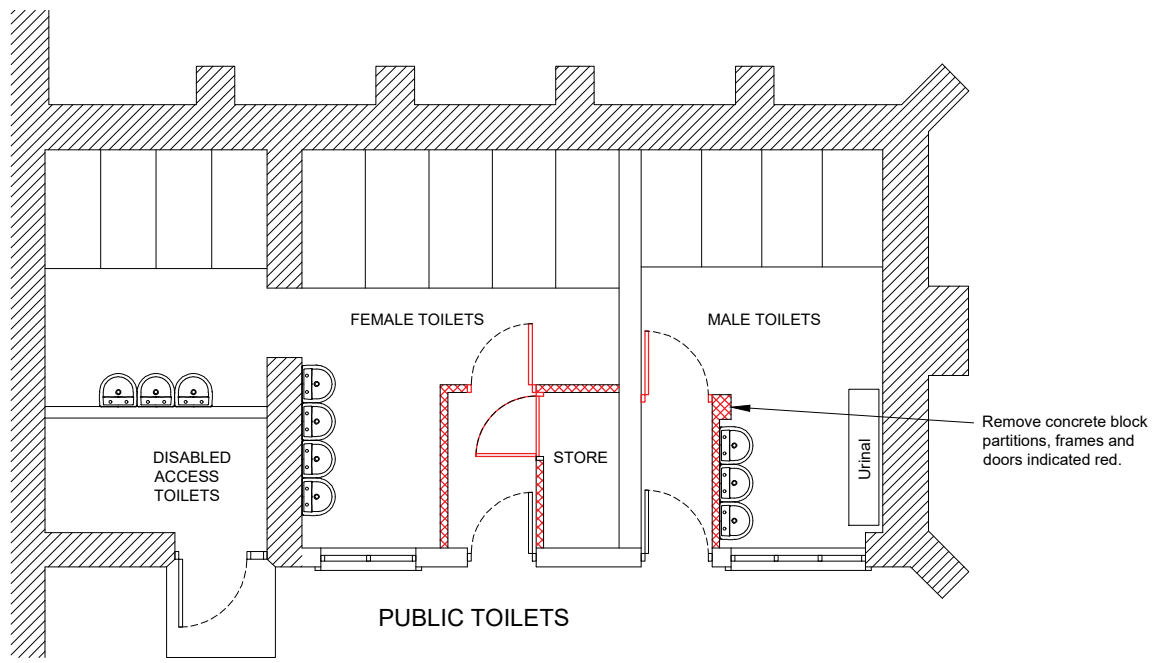

EXISTING PLAN.
Scale 1:50 @ A1

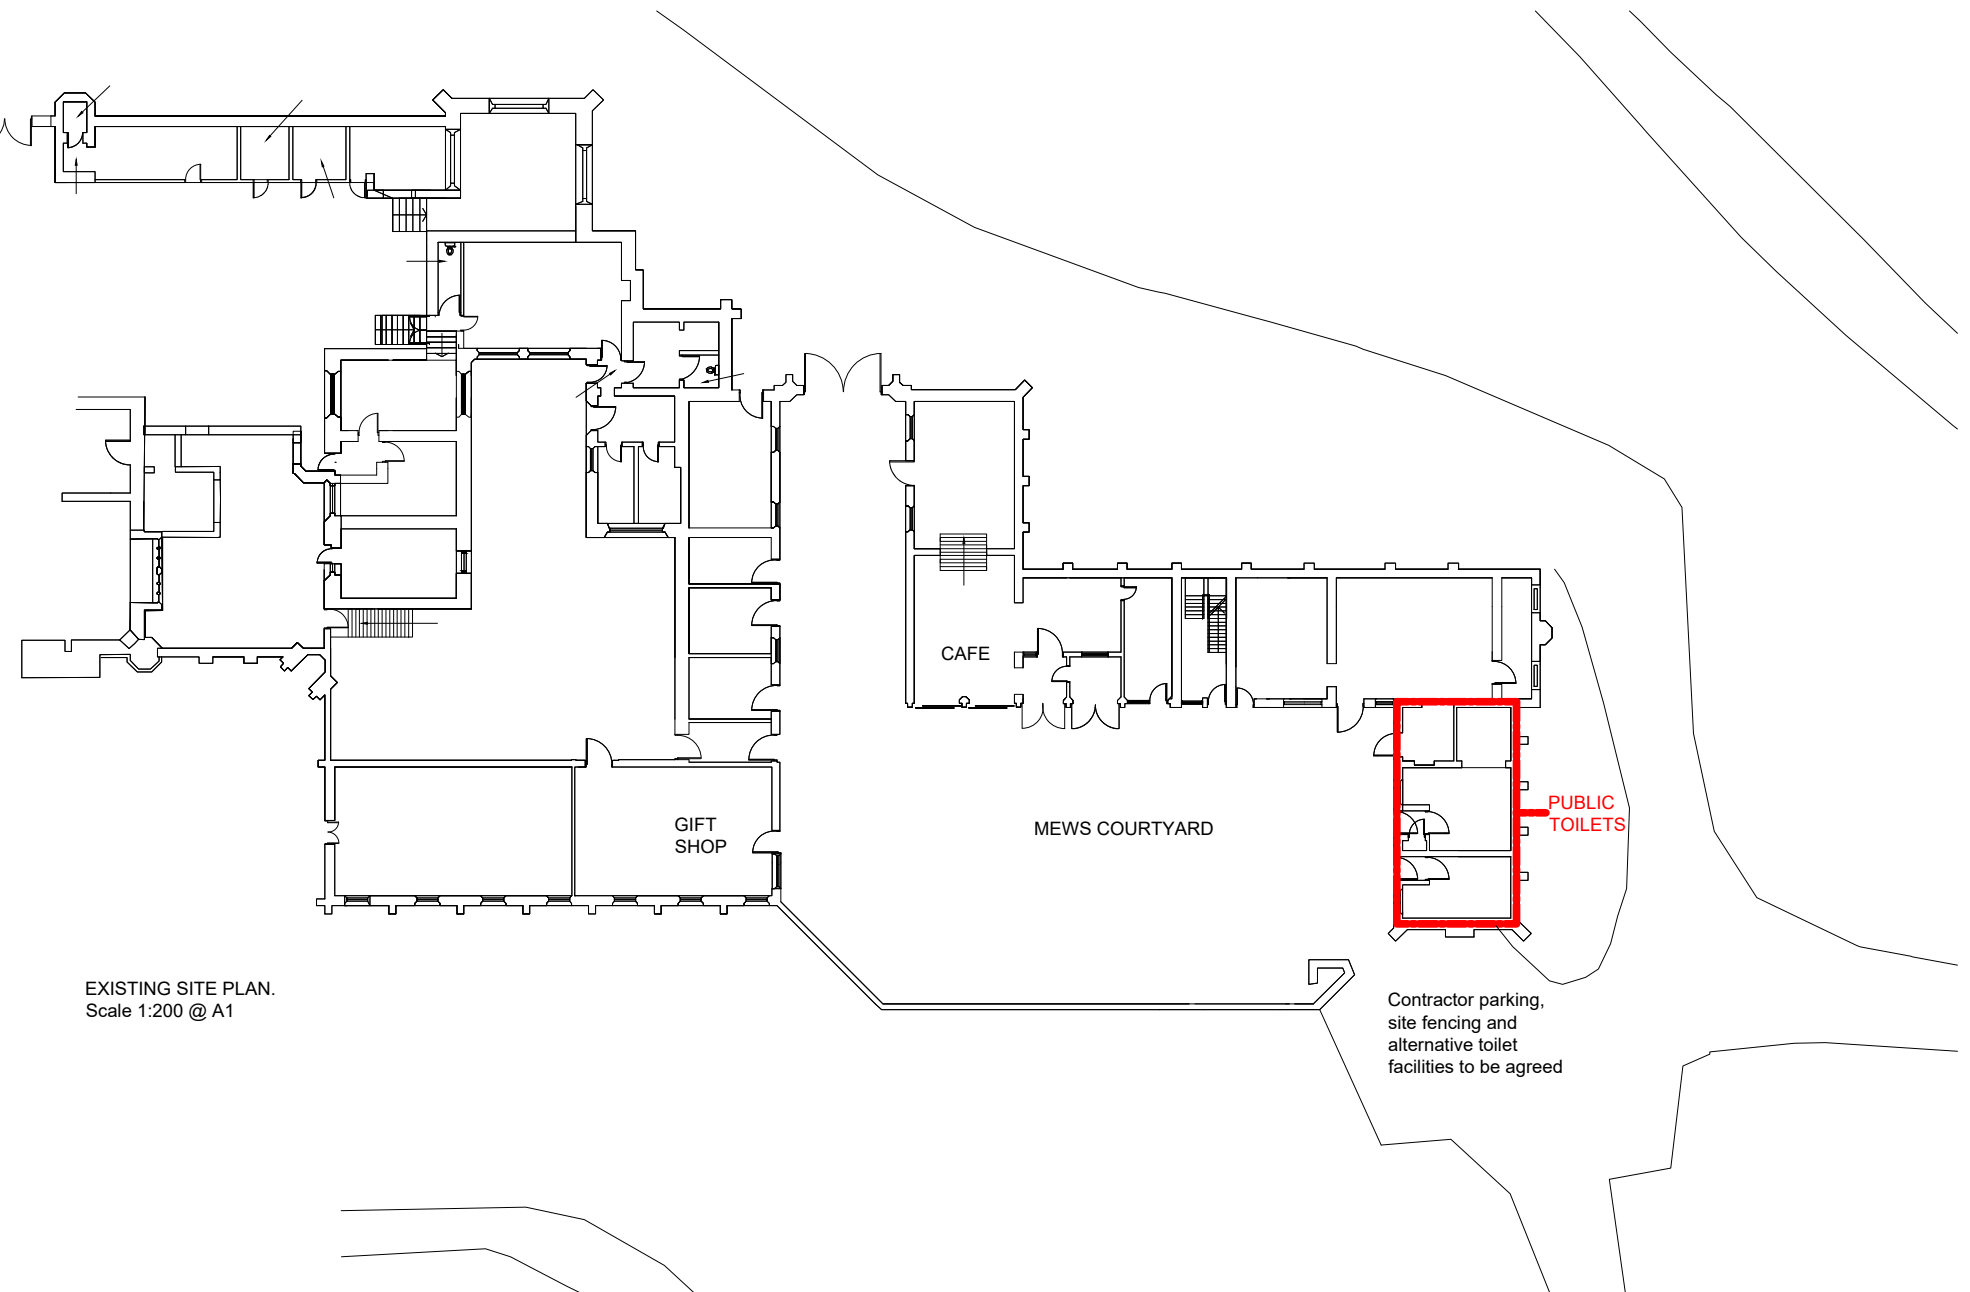

EXISTING SITE PLAN.
Scale 1:200 @ A1

NOTES

1. All dimensions in millimetres unless otherwise stated.

Rev	Details	Dr	Ch	Apr	Date
-----	---------	----	----	-----	------



PROPERTY & REGENERATION
Nicola Pearce BSc(Hons) DipTP MRTPI
DIRECTOR OF ENVIRONMENT AND REGENERATION
THE QUAYS, BRUNEL WAY
BAGLAN ENERGY PARK SA11 2GG
www.npt.gov.uk

Project
MARGAM COUNTRY PARK
PUBLIC TOILET REFURBISHMENT
At The Mews Courtyard

Drawing Title
LISTED BUILDING CONSENT
Existing Drawings

File No.		Property Ref. No.			
Drawn	TJE	Checked		Approved	
Date	Apr 2022	Date		Date	
Scales	Varies				
Drawing No.					Rev.
A - 1238 - 12					