


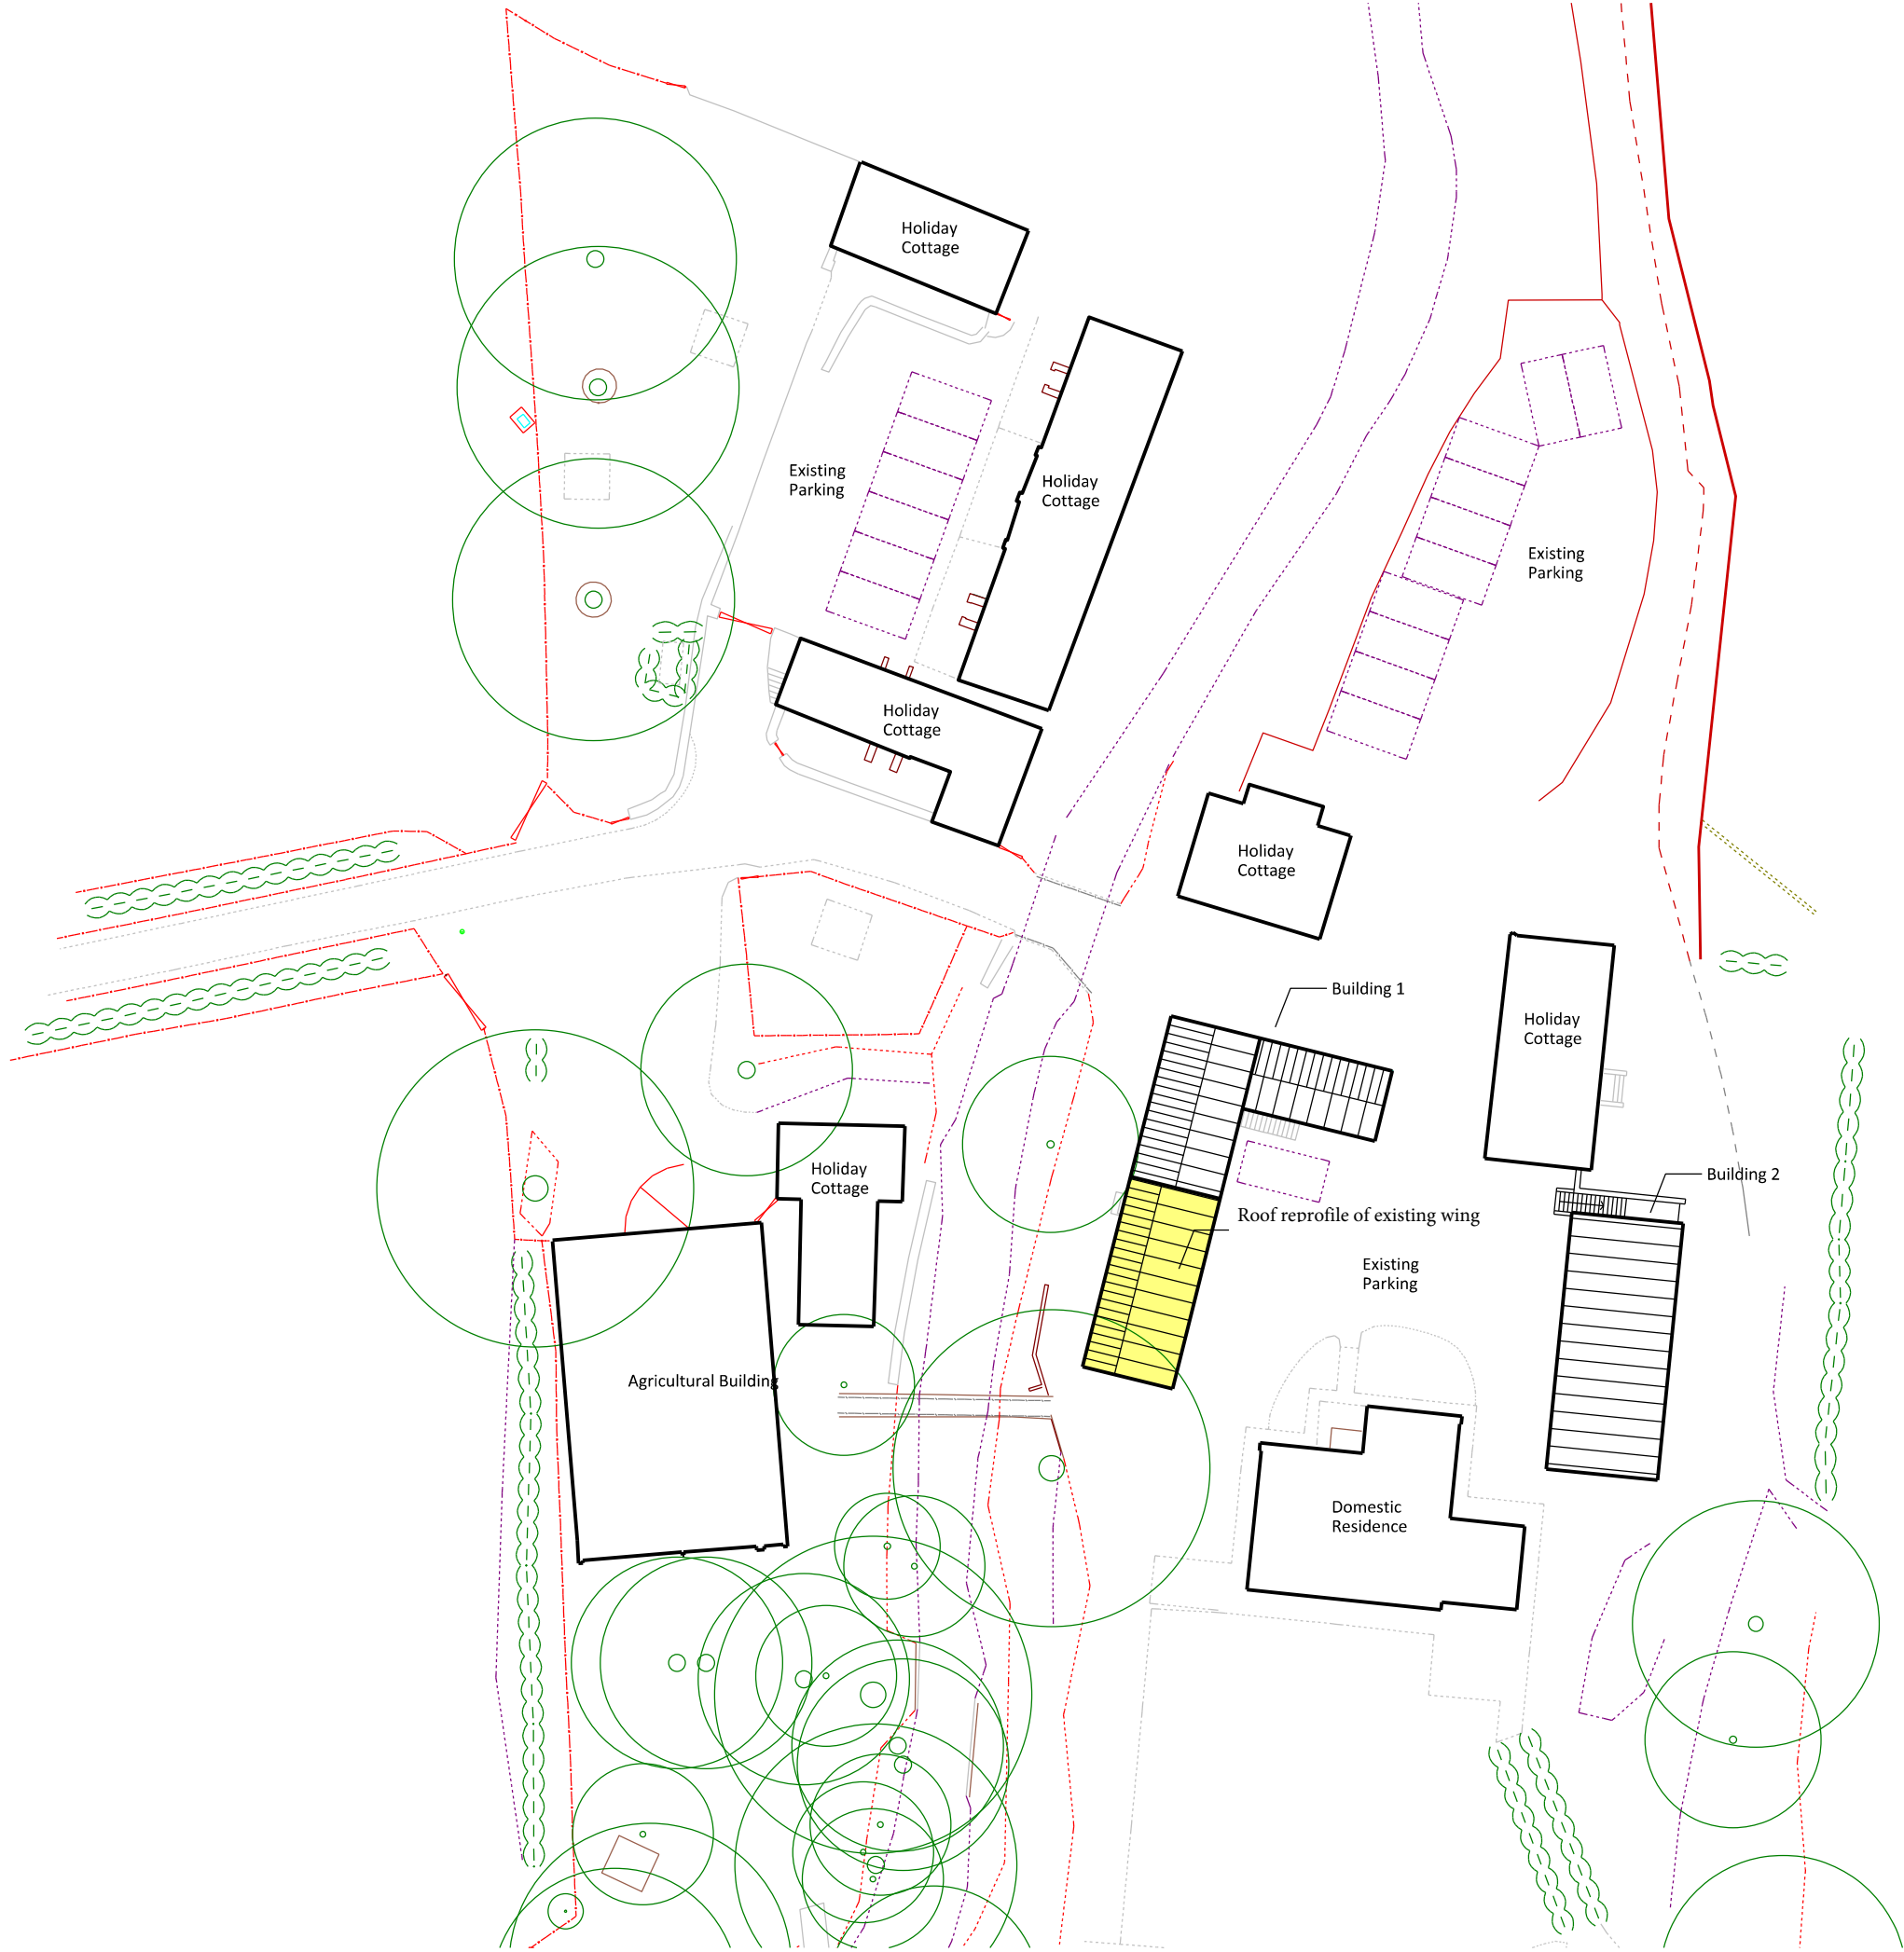

Notes:

© Rio Architects Ltd.

This drawing is copyright and must not be reproduced or disclosed to third parties without the prior written consent of Rio Architects Ltd.

This drawing is to be read in conjunction with all other relevant project drawings, specifications and schedules prepared by Rio Architects Ltd and any other relevant consultants, specialists or subcontractors.

CDM notes are provided to assist the contractor in managing residual hazards identified during the design stage. Any such notes do not relieve the contractor of their duties under all relevant CDM Regulations.



Rev	Description	Rev'd	Chk'd	Date

STATUS: **PLANNING APPLICATION**

SUITABILITY NUMBER KEY:		DOCUMENTATION - SIGN-OFF
WIP		A - Fit for construction
S0 - Work in Progress*		B - Fit for construction, with comments
SHARED		ARCHIVE
S1 - Fit for co-ordination**		AB - As Built
S2 - Fit for information		FC - Final Construction
S3 - Fit for internal review and comment		
S4 - Fit for construction approval		
DOCUMENTATION		* For internal pre-issue usage only.
D1 - Fit for costing		** For model file usage only.
D2 - Fit for tender		
D3 - Fit for contractor design		
D4 - Fit for manufacture/ procurement		



studio@rioarchitects.com
www.rioarchitects.com
@rioarchitects

Rio Cardiff 21a Allensbank Road Cardiff CF14 3PN +44 (0)29 2025 0066	Rio London 19 21 Hatton Garden London EC1N 8BA +44 (0)20 3691 7565
--	--

Swansea Valley Holiday Cottage

PROJECT TITLE :
**Plas Farm Building
Regeneration and
Conversion**

DRAWING TITLE :
Proposed Site Plan

DRAWN BY : **AB** CHECKED BY : APPROVED BY : **AB**

JOB NO : **0274** SCALE : 1: 200 @ A1 / 1:400 @ A3

SUITABILITY :		S2					
DATE :		31/01/2022		REVISION:		-	
PROJECT	ORIGIN	VOLUME	LEVEL	TYPE	DISCIP.	NUMBER	
0274	RIO	01	XX	DR	A	09003	