

Notes:

© Rio Architects Ltd.


This drawing is copyright and must not be reproduced or disclosed to third parties without the prior written consent of Rio Architects Ltd.

This drawing is to be read in conjunction with all other relevant project drawings, specifications and schedules prepared by Rio Architects Ltd and any other relevant consultants, specialists or subcontractors.

CDM notes are provided to assist the contractor in managing residual hazards identified during the design stage. Any such notes do not relieve the contractor of their duties under all relevant CDM Regulations.




West Elevation

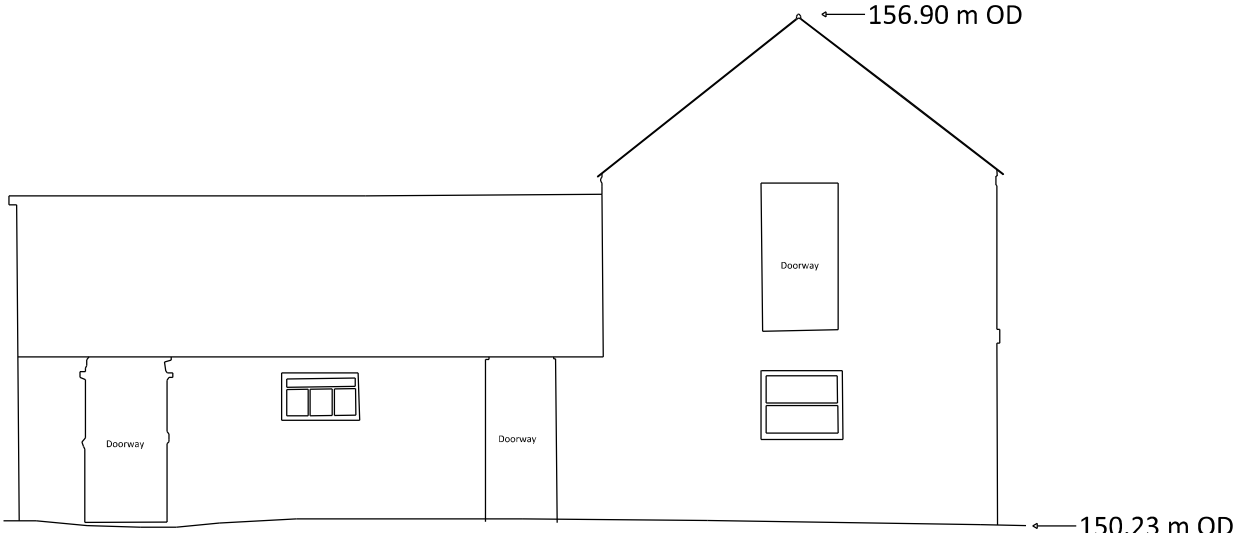

North Elevation



East Elevation

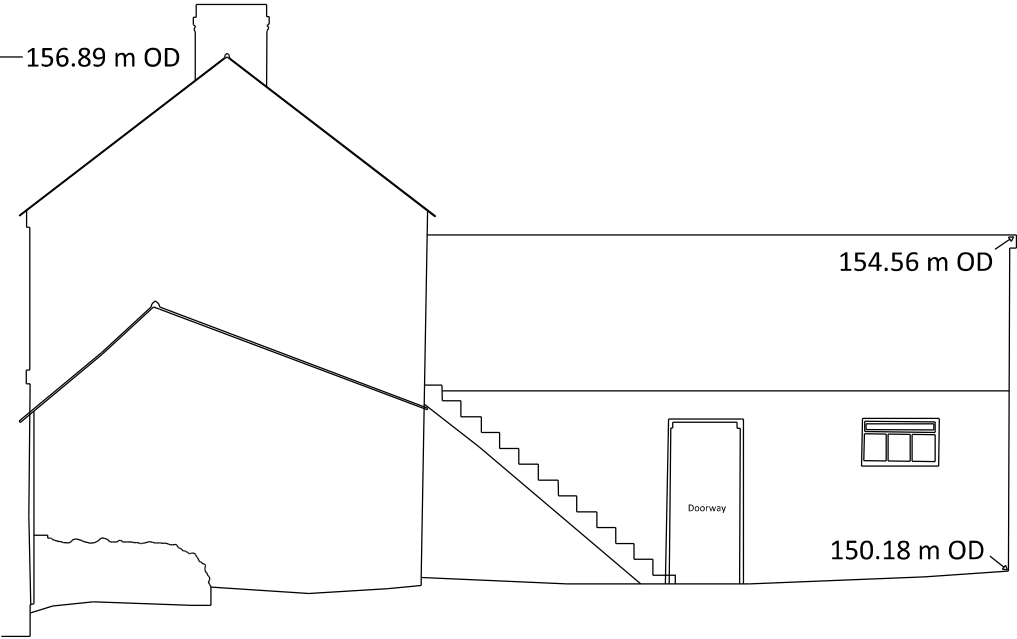

South Elevation

Rev	Description	Rev'd	Chk'd	Date
A	Scale bar amended	AB	AB	01/02/2022

STATUS: PLANNING APPLICATION

SUITABILITY NUMBER KEY:	DOCUMENTATION - SIGN-OFF
WIP	A - Fit for construction
S0 - Work in Progress*	B - Fit for construction, with comments
SHARED	ARCHIVE
S1 - Fit for co-ordination**	AB - As Built
S2 - Fit for information	FC - Final Construction
S3 - Fit for internal review and comment	
S4 - Fit for construction approval	
DOCUMENTATION	
D1 - Fit for costing	* For internal pre-issue usage only.
D2 - Fit for tender	** For model file usage only.
D3 - Fit for contractor design	
D4 - Fit for manufacture/ procurement	

Rio studio@rioarchitects.com
www.rioarchitects.com
@rioarchitects

Rio Cardiff
21a Allensbank Road
Cardiff CF14 3PN
+44 (0)29 2025 0066

Rio London
19 21 Hatton Garden
London EC1N 8BA
+44 (0)20 3691 7565

**Swansea Valley
Holiday Cottage**

PROJECT TITLE :
Plas Farm Building Regeneration and
Conversion

DRAWING TITLE :
Building 1
Existing Elevations

DRAWN BY : AB CHECKED BY: APPROVED BY : AB

JOB NO : 0274 SCALE : 1: 50 @ A1 / 1:100 @ A3

SUITABILITY :				S2		
DATE :		14/05/2020		REVISION:		A
PROJECT	ORIGIN.	VOLUME	LEVEL	TYPE	DISCIP.	NUMBER
0274	RIO	01	XX	DR	A	02010