




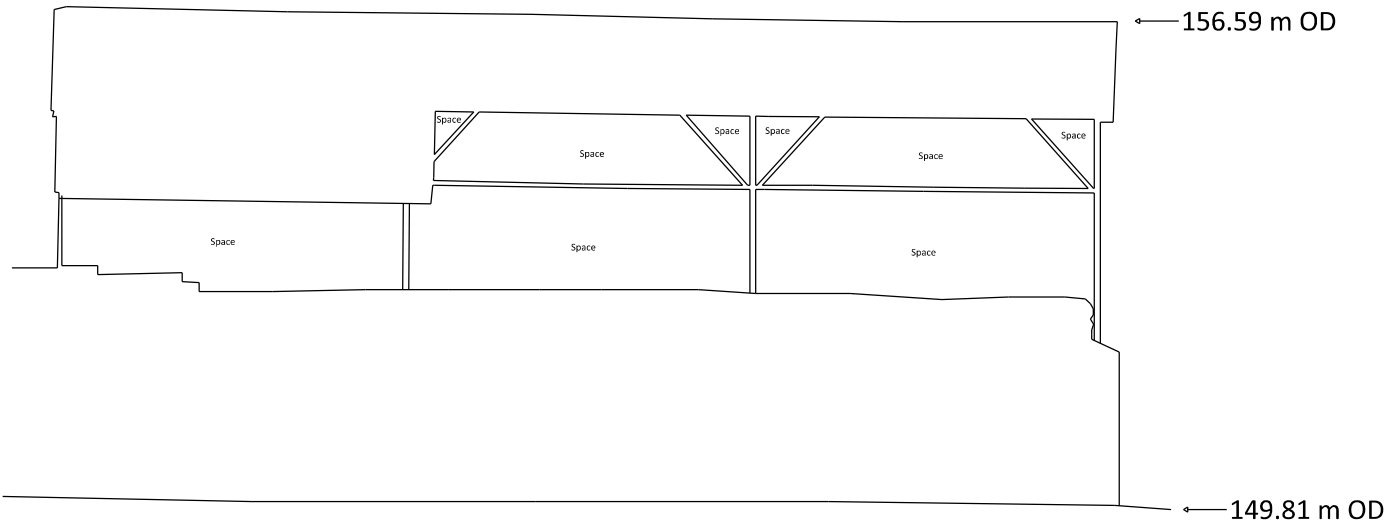


West Elevation

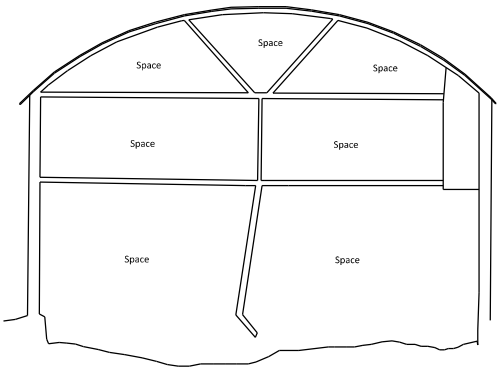

North Elevation

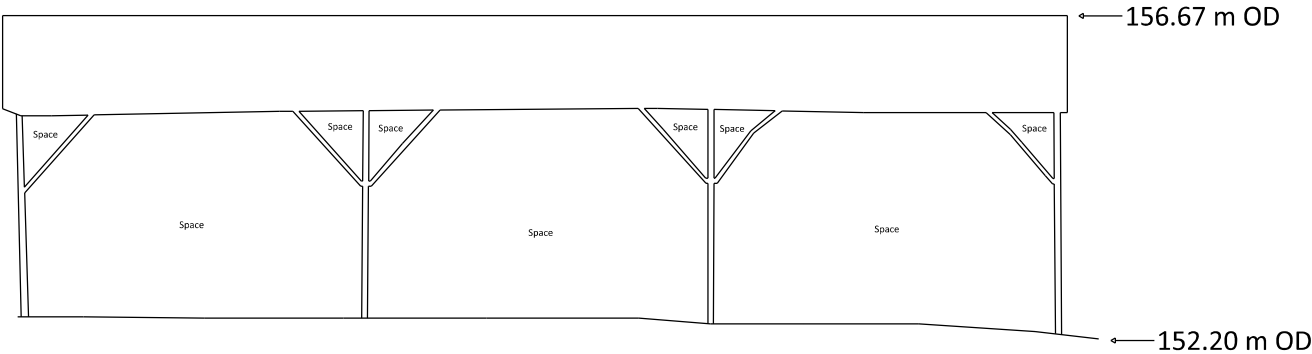

East Elevation

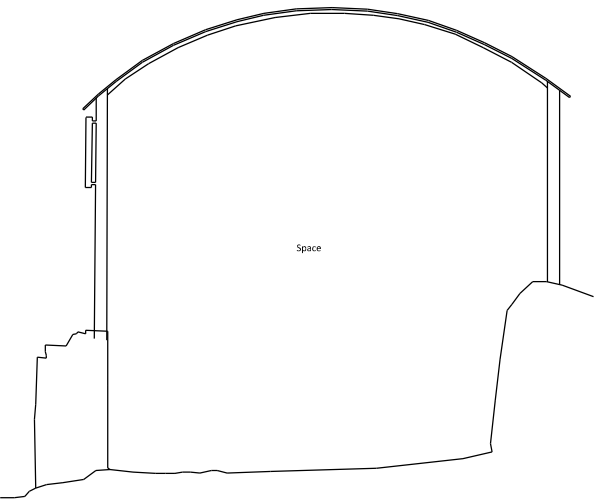

South Elevation

Notes:

© Rio Architects Ltd.

This drawing is copyright and must not be reproduced or disclosed to third parties without the prior written consent of Rio Architects Ltd.

This drawing is to be read in conjunction with all other relevant project drawings, specifications and schedules prepared by Rio Architects Ltd and any other relevant consultants, specialists or subcontractors.

CDM notes are provided to assist the contractor in managing residual hazards identified during the design stage. Any such notes do not relieve the contractor of their duties under all relevant CDM Regulations.

A	Scale bar amended	AB	AB	01/02/2022
Rev	Description	Rev'd	Chk'd	Date

STATUS: PLANNING APPLICATION				
SUITABILITY NUMBER KEY:				
WIP				
S0 - Work in Progress*				
SHARED				
S1 - Fit for co-ordination**				
S2 - Fit for information				
S3 - Fit for internal review and comment				
S4 - Fit for construction approval				
DOCUMENTATION				
D1 - Fit for costing				
D2 - Fit for tender				
D3 - Fit for contractor design				
D4 - Fit for manufacture/ procurement				
DOCUMENTATION - SIGN-OFF				
A - Fit for construction				
B - Fit for construction, with comments				
ARCHIVE				
AB - As Built				
FC - Final Construction				
* For internal pre-issue usage only.				
** For model file usage only.				

Rio		studio@rioarchitects.com www.rioarchitects.com @rioarchitects	
Rio Cardiff 21a Allensbank Road Cardiff CF14 3PN +44 (0)29 2025 0066		Rio London 19 21 Hatton Garden London EC1N 8BA +44 (0)20 3691 7565	

Swansea Valley
Holiday Cottage

PROJECT TITLE :
Plas Farm Building
Regeneration and
Conversion

DRAWING TITLE :
Building 2
Existing Elevations

DRAWN BY : AB	CHECKED BY :	APPROVED BY : AB
JOB NO : 0274	SCALE : 1 : 50 @ A1 / 1 : 100 @ A3	

SUITABILITY :				S2		
DATE :		14/05/2020		REVISION:		A
PROJECT	ORIGIN.	VOLUME	LEVEL	TYPE	DISCIP.	NUMBER
0274	RIO	02	XX	DR	A	02011