




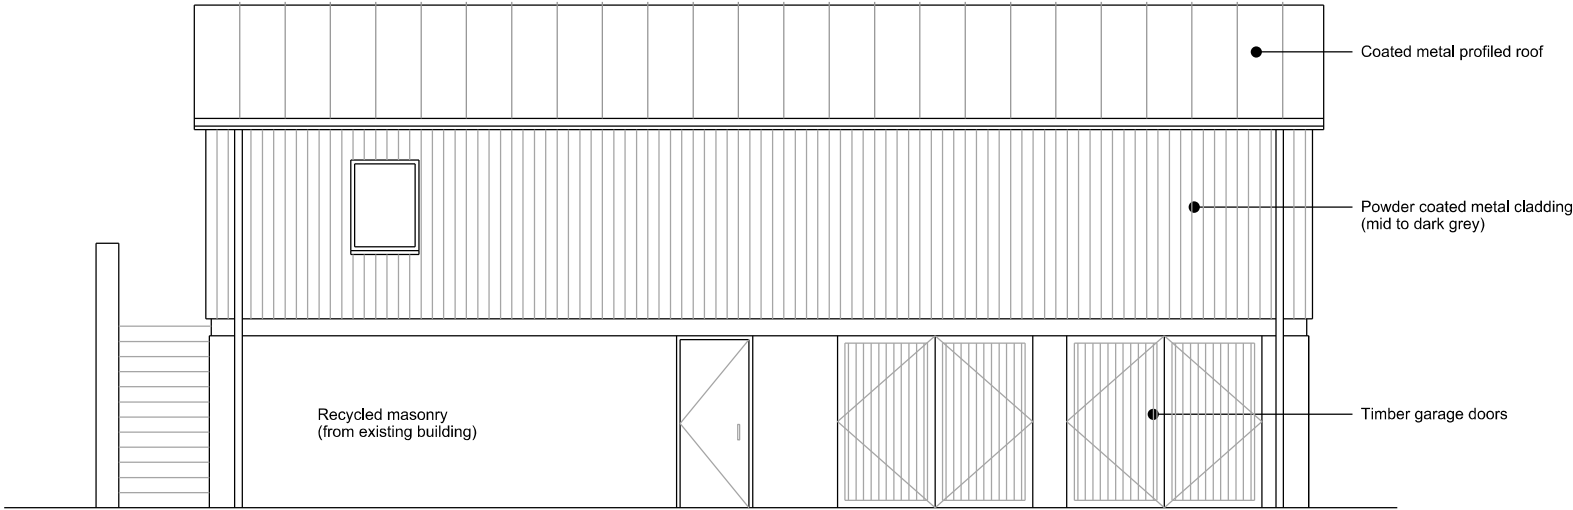


West Elevation

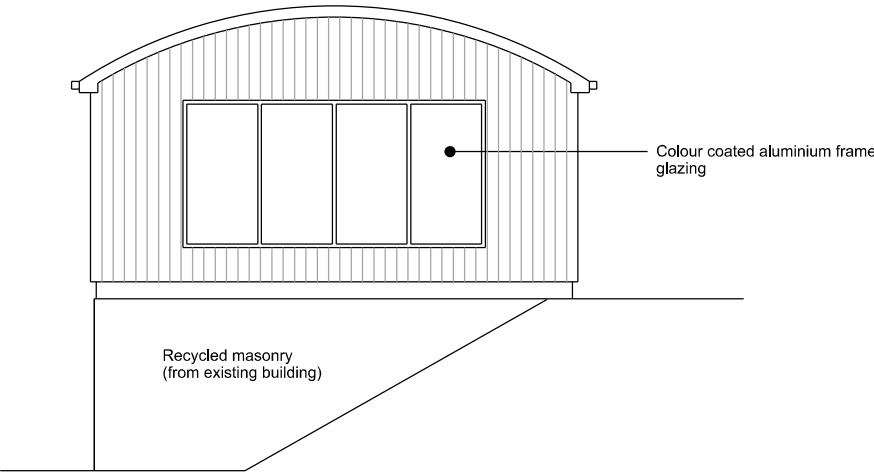

South Elevation

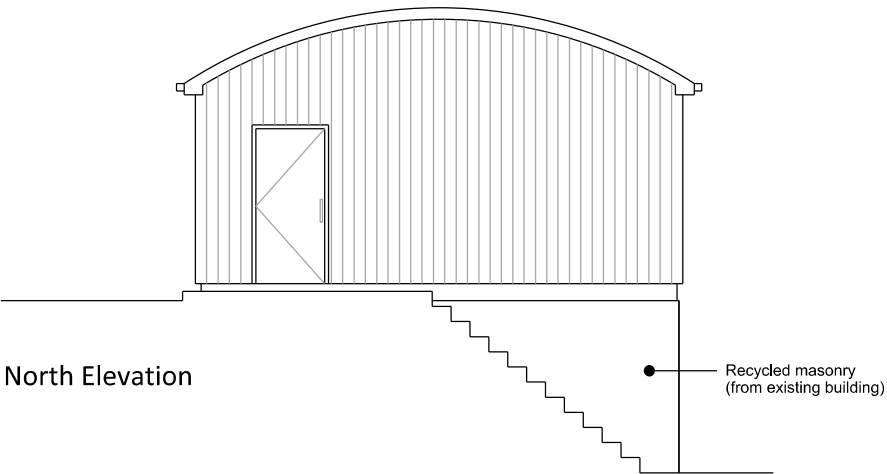

North Elevation

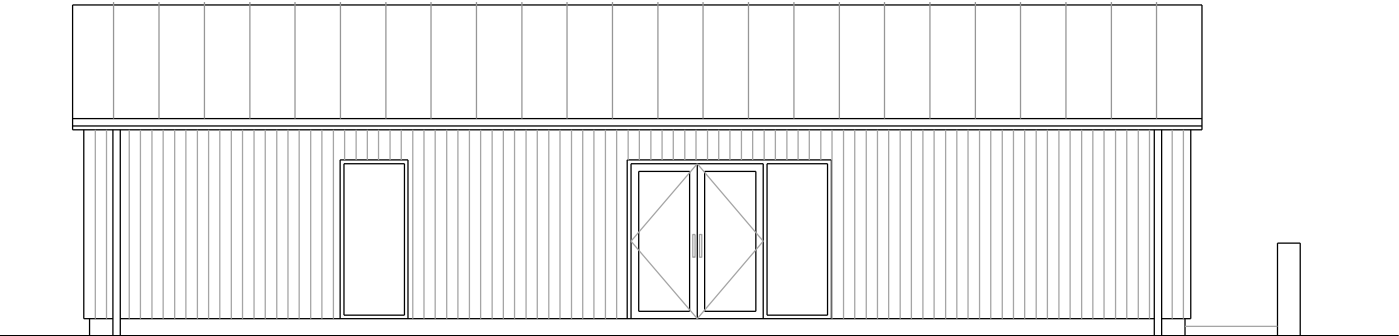

East Elevation

Notes:

© Rio Architects Ltd.

This drawing is copyright and must not be reproduced or disclosed to third parties without the prior written consent of Rio Architects Ltd.

This drawing is to be read in conjunction with all other relevant project drawings, specifications and schedules prepared by Rio Architects Ltd and any other relevant consultants, specialists or subcontractors.

CDM notes are provided to assist the contractor in managing residual hazards identified during the design stage. Any such notes do not relieve the contractor of their duties under all relevant CDM Regulations.

NOTE:

Specialist repair and clean to existing external cement wall finish to all areas except where new timber cladding applied

Rev	Description	Rev'd	Chk'd	Date
A	Scale bar amended	AB	AB	01/02/2022

STATUS:				PLANNING			
SUITABILITY NUMBER KEY:				DOCUMENTATION - SIGN-OFF			
WIP				A - Fit for construction			
S0 - Work in Progress*				B - Fit for construction, with comments			
SHARED				ARCHIVE			
S1 - Fit for co-ordination**				AB - As Built			
S2 - Fit for information				FC - Final Construction			
S3 - Fit for internal review and comment				* For internal pre-issue usage only.			
S4 - Fit for construction approval				** For model file usage only.			
DOCUMENTATION							
D1 - Fit for costing							
D2 - Fit for tender							
D3 - Fit for contractor design							
D4 - Fit for manufacture/ procurement							

Rio		studio@rioarchitects.com www.rioarchitects.com @rioarchitects	
Rio Cardiff 21a Allensbank Road Cardiff CF14 3PN +44 (0)29 2025 0066		Rio London 19 21 Hatton Garden London EC1N 8BA +44 (0)20 3691 7565	

Swansea Valley
Holiday Cottage

PROJECT TITLE :
Plas Farm Building
Regeneration and
Conversion

DRAWING TITLE :
Building 2
Proposed Elevations

DRAWN BY : AB		CHECKED BY :		APPROVED BY : AB		
JOB NO : 0274		SCALE : 1 : 50 @ A1 / 1:100 @ A3				
SUITABILITY :		S2				
DATE : 14/05/2020		REVISION: A				
PROJECT	ORIGIN.	VOLUME	LEVEL	TYPE	DISCIP.	NUMBER
0274	RIO	02	XX	DR	A	02002