




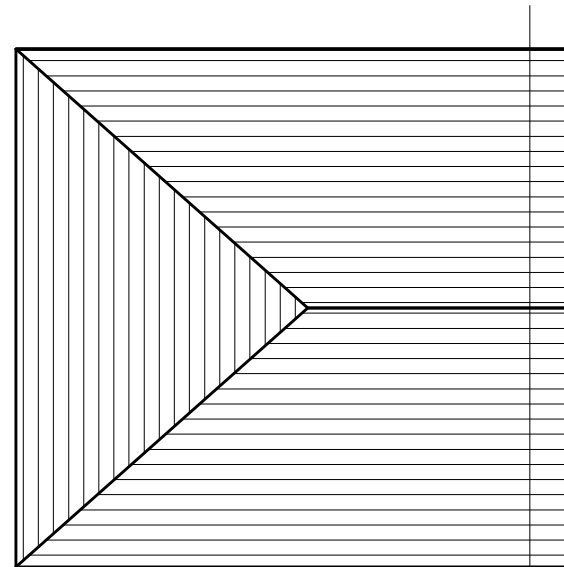

EXISTING ROOF PLAN

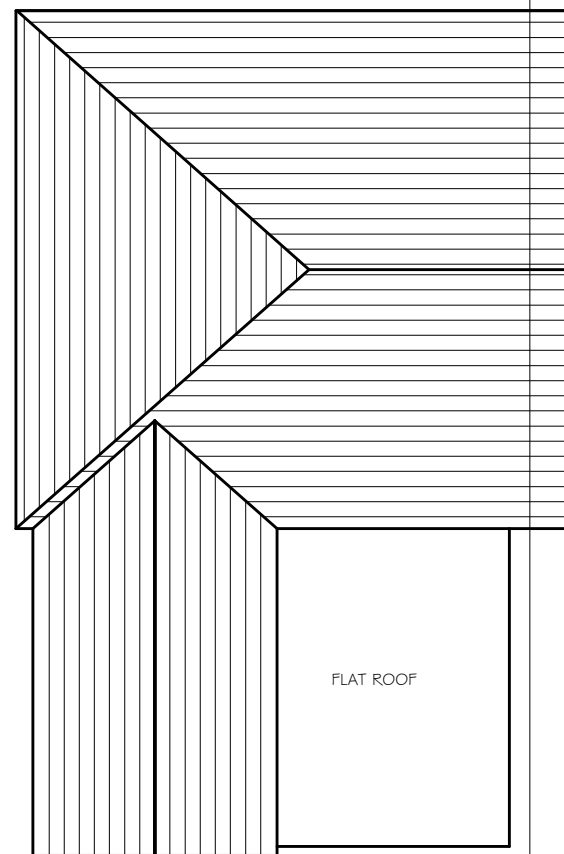

PROPOSED ROOF PLAN

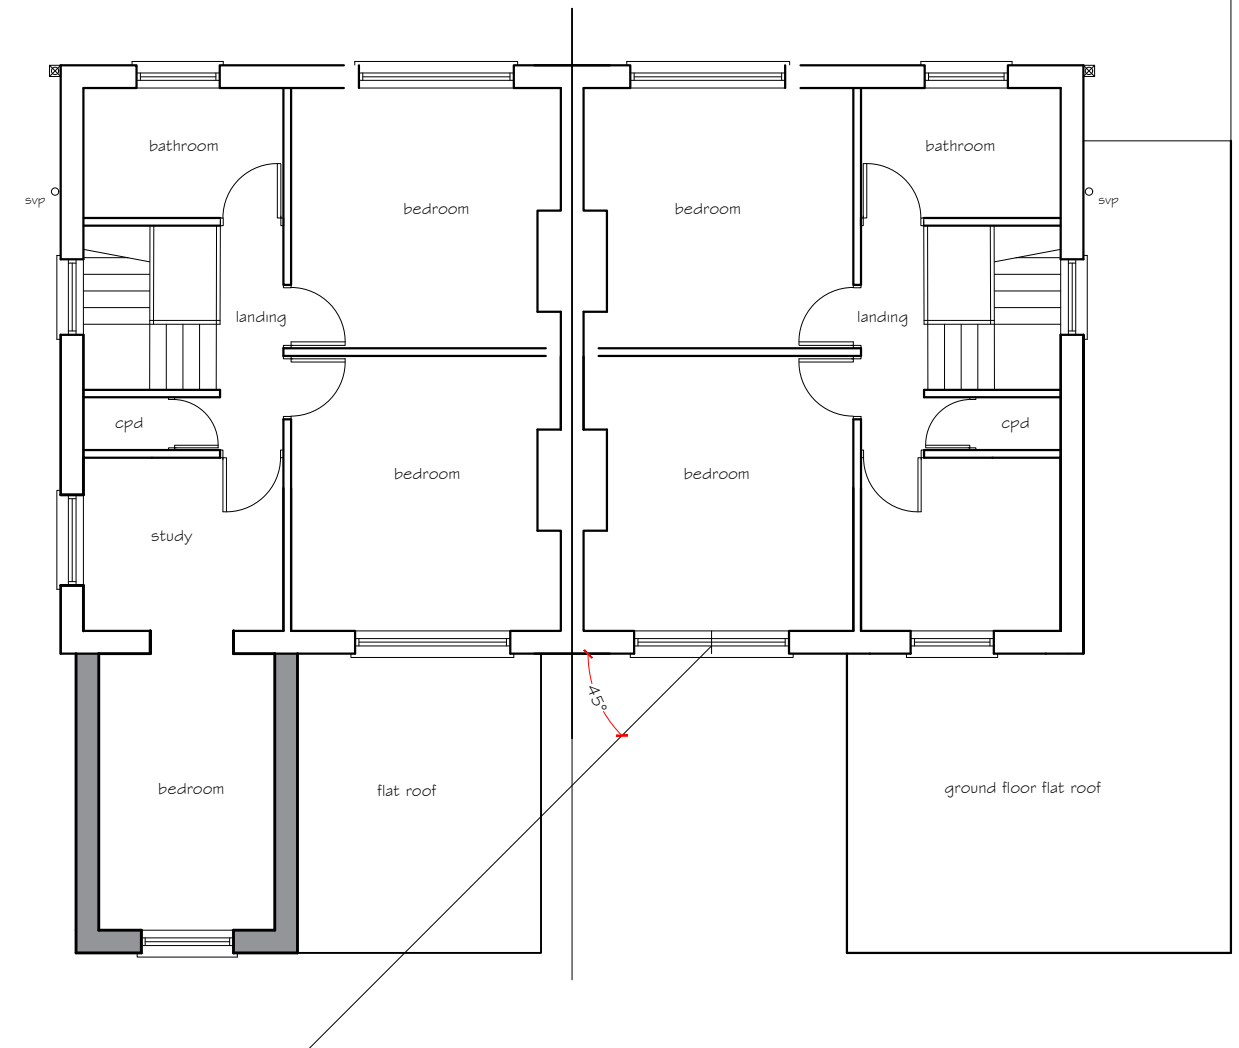

45 RULE

GENERAL NOTES

THE DESIGN AND CONSTRUCTION OF THE BUILDING WORKS AND ALL SERVICES WILL BE CARRIED OUT TO SATISFY THE REQUIREMENTS SET OUT IN LATEST STATUTORY BUILDING REGULATIONS AND TO THE APPROVAL OF THE APPOINTED BUILDING INSPECTOR

rev A 25.04.22
45 plan corrected

project title
ground floor rear extension and
part first floor bedroom extension
18 Harlequin Road
Port Talbot

drawing title
roof plan and 45 rule

drawing No
18HR - 04 rev A

date March 2022 scale 1:100