



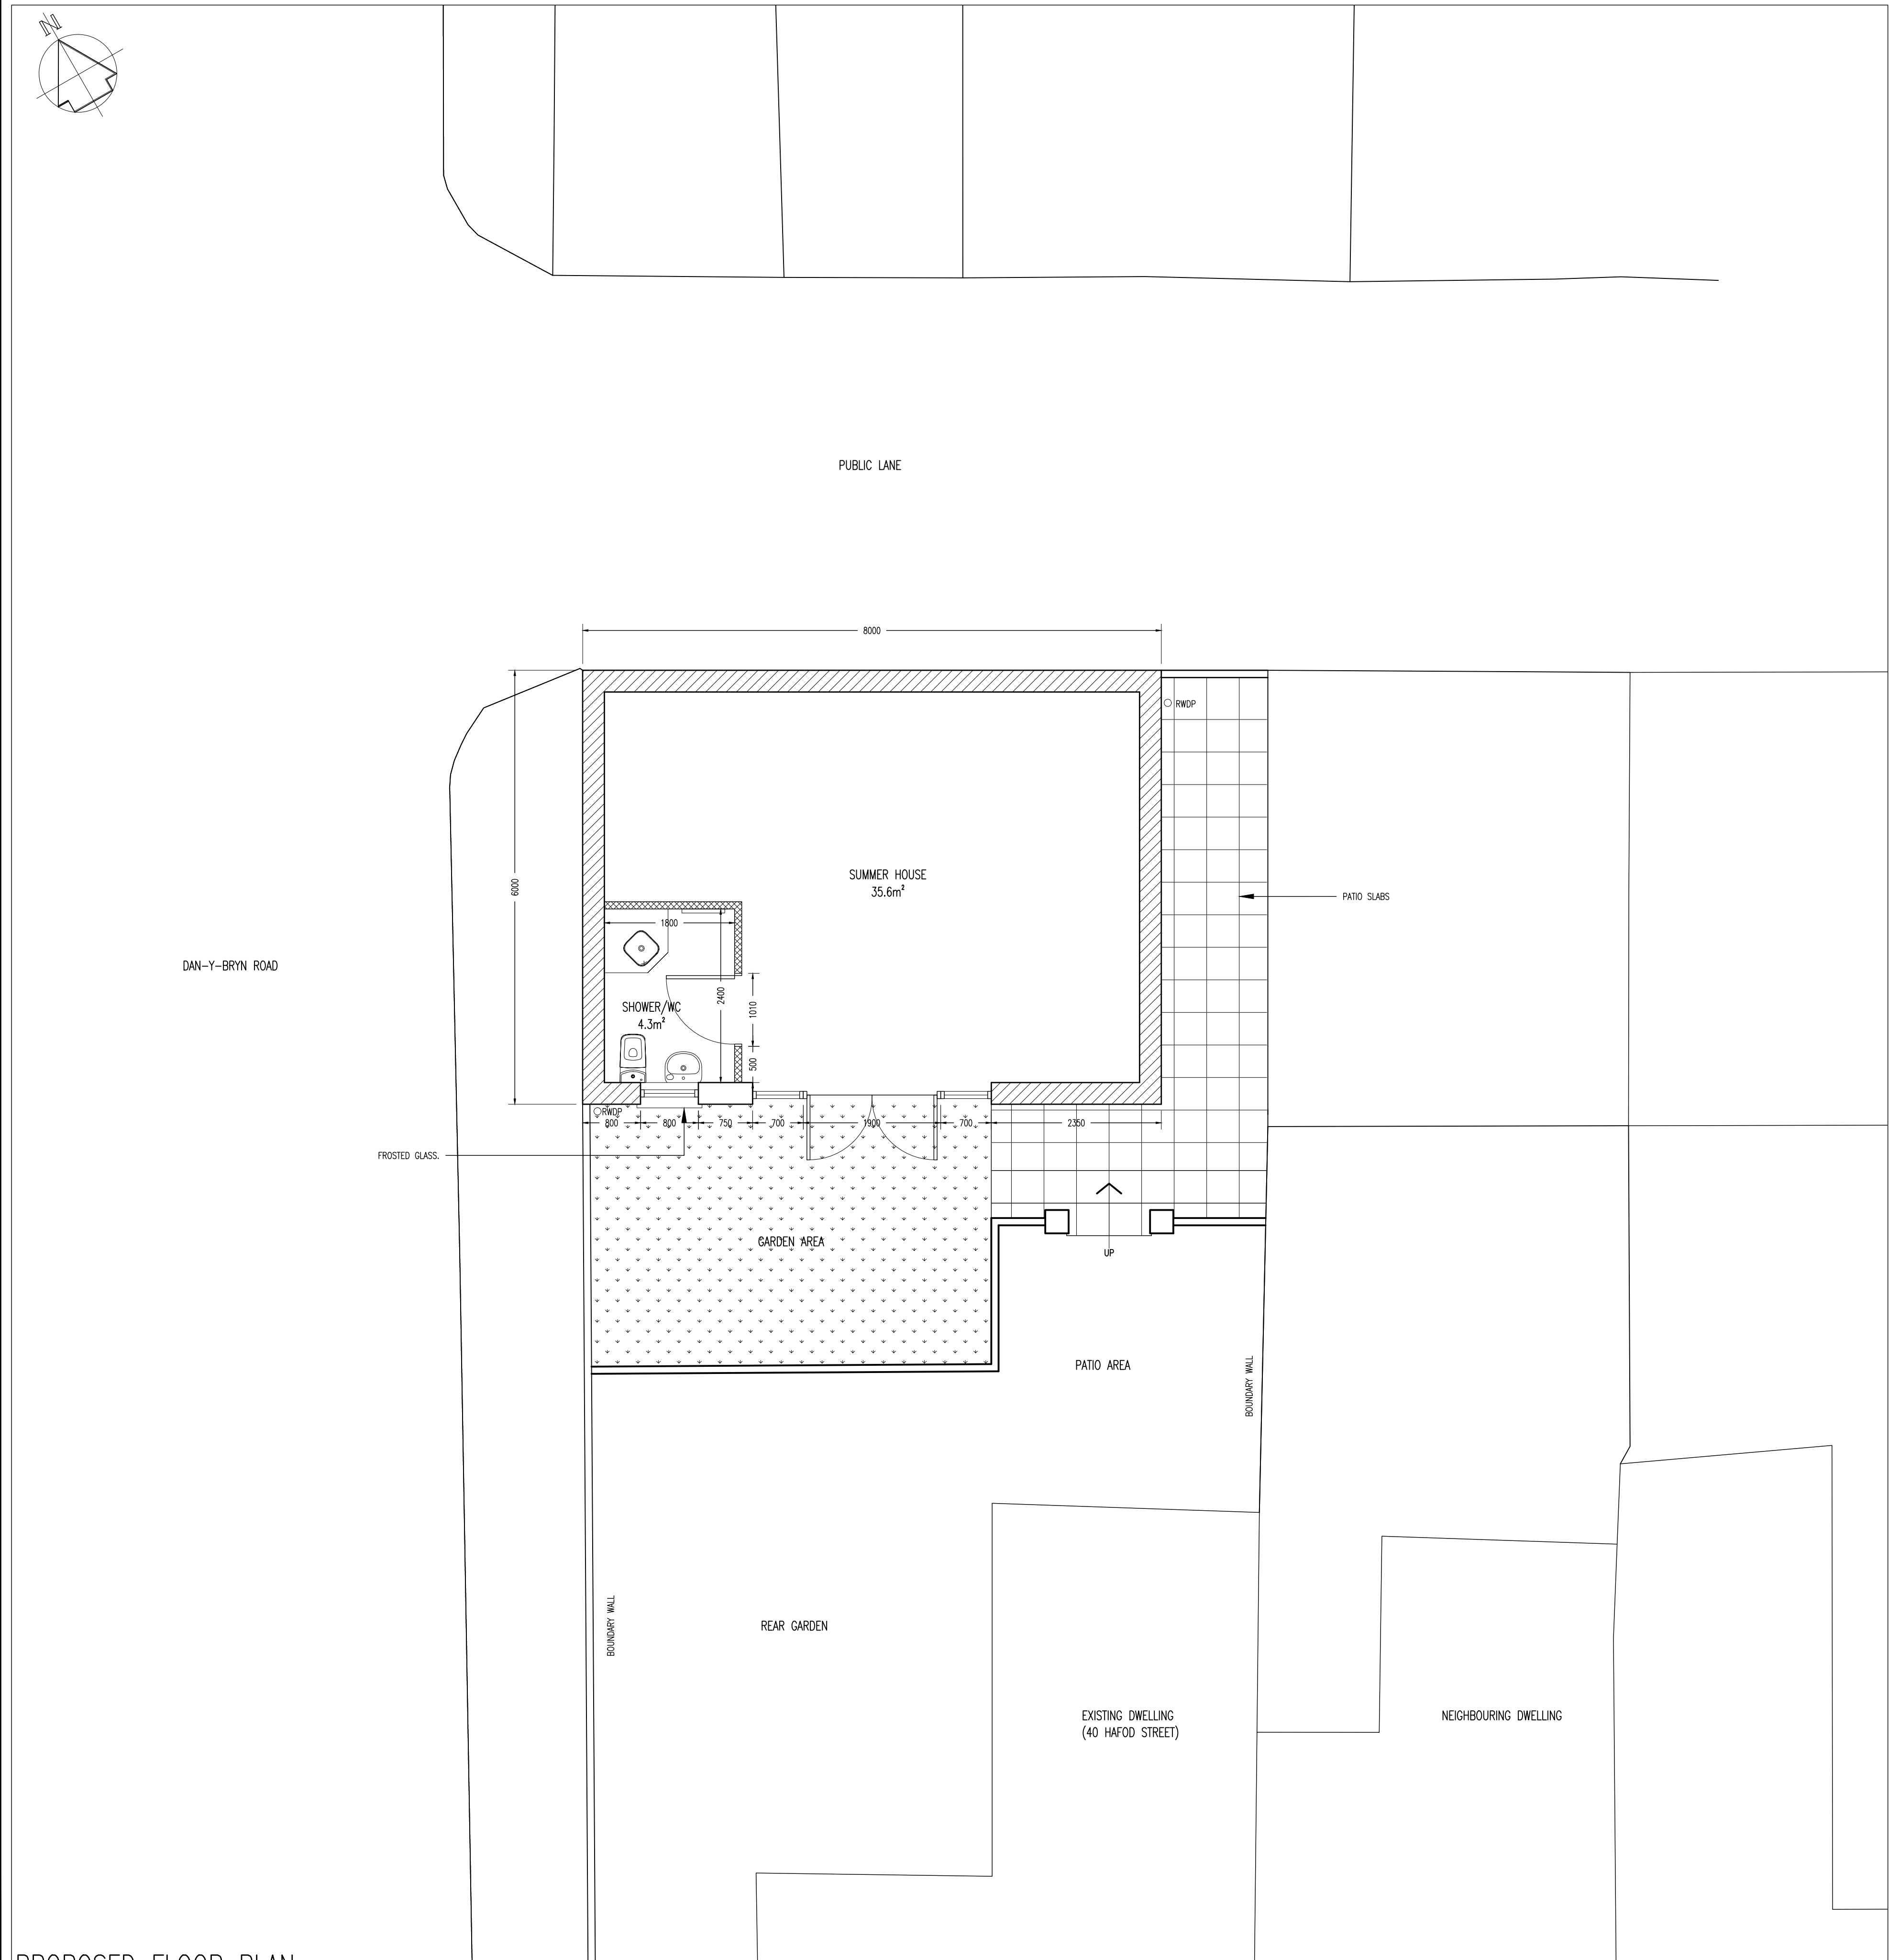



PROPOSED FLOOR PLAN

SCALE 1:50 @ A1

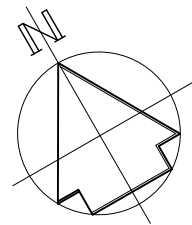

PROPOSED SITE PLAN

SCALE 1:200 @ A1

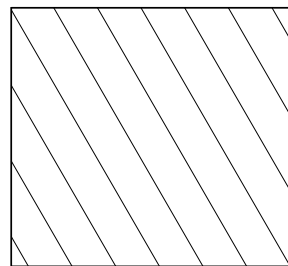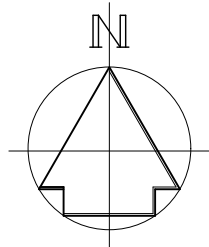

AREA OF WORKS


1.0 GENERAL NOTES

- 1.1 ALL DIMENSIONS IN MILLIMETERS UNLESS STATED OTHERWISE.
- 1.2 WHERE ANY SPECIFIC BRAND NAME OR PRODUCT IS REFERRED TO ON THIS DRAWING, THIS SHOULD BE UNDERSTOOD TO MEAN 'OR SIMILAR APPROVED.'
- 1.3 ALL DIMENSIONS AND LEVELS TO EXISTING WORK ARE TO BE CHECKED ON SITE AND VERIFIED PRIOR TO COMMENCEMENT OF WORK.


WORKS TO COMPRISE:

- SUMMER HOUSE
- PROPOSED SUMMER HOUSE.
  - PROPOSED SHOWER AND WC TO CONNECT TO EXISTING FOUL AND WASTE DRAINAGE.

KEY

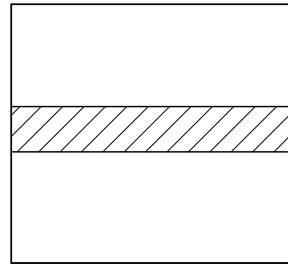

CONCRETE BLOCK CAVITY CONSTRUCTION

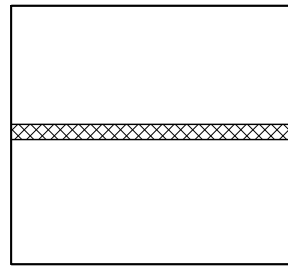

TIMBER STUD PARTITION

PROPOSED SUMMER HOUSE.  
40 HAFOD STREET, PORT TALBOT  
SA13 1AE

PROPOSED FLOOR PLAN - REV A

APP'T: MR MARTYN JENKINS

DWG: A03

A1 SHEET