



1.0 GENERAL NOTES


- 1.1 ALL DIMENSIONS IN MILLIMETERS UNLESS STATED OTHERWISE.
- 1.2 WHERE ANY SPECIFIC BRAND NAME OR PRODUCT IS REFERRED TO ON THIS DRAWING, THIS SHOULD BE UNDERSTOOD TO MEAN 'OR SIMILAR APPROVED.'
- 1.3 ALL DIMENSIONS AND LEVELS TO EXISTING WORK ARE TO BE CHECKED ON SITE AND VERIFIED PRIOR TO COMMENCEMENT OF WORK.

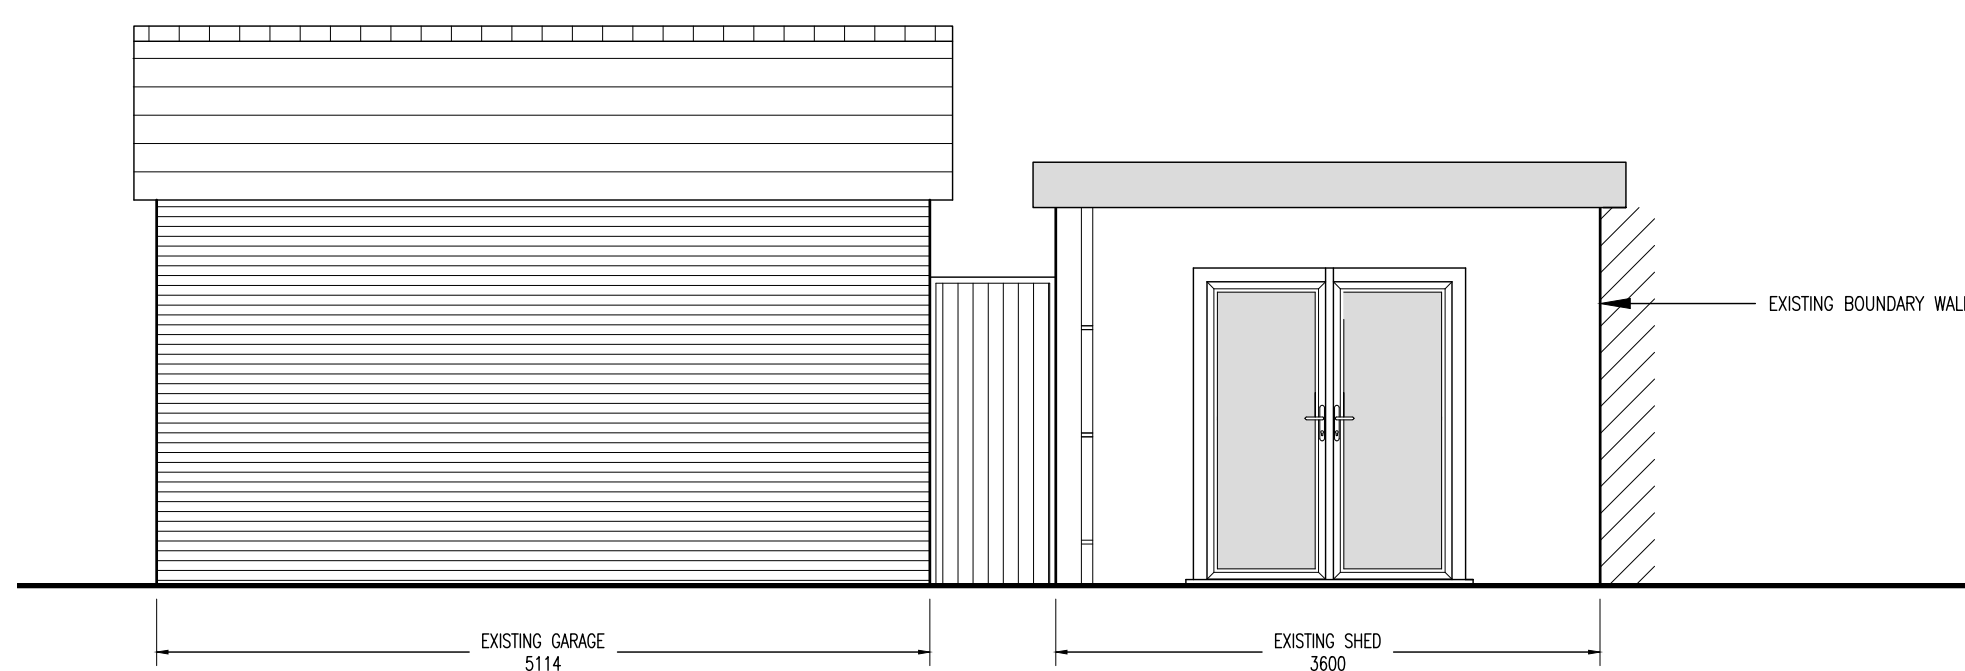


EXISTING FRONT ELEVATION
SCALE 1:50 @ A1

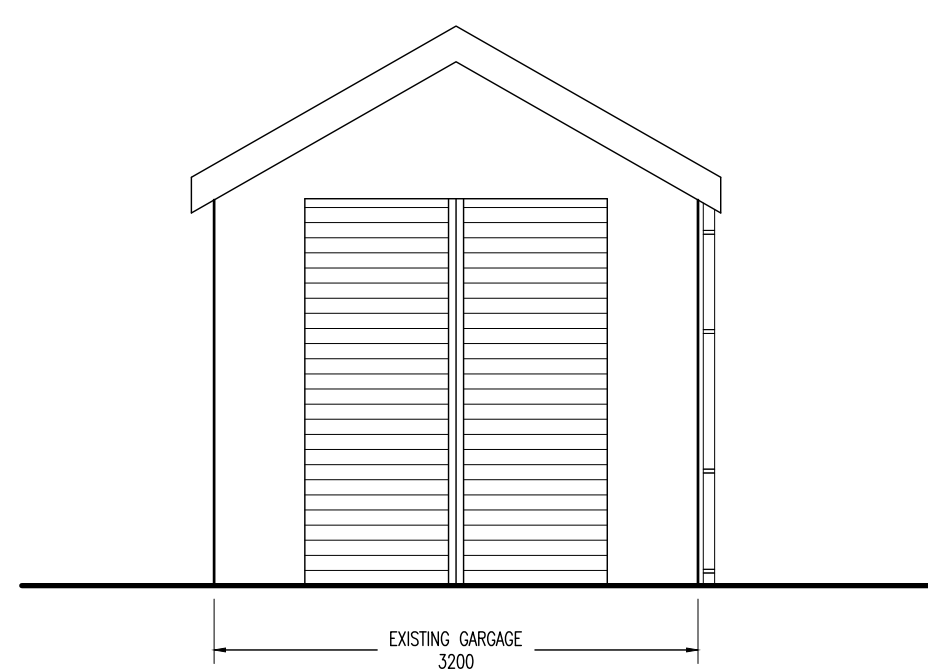


EXISTING SIDE ELEVATION (BEYOND BOUNDARY WALL)
SCALE 1:50 @ A1

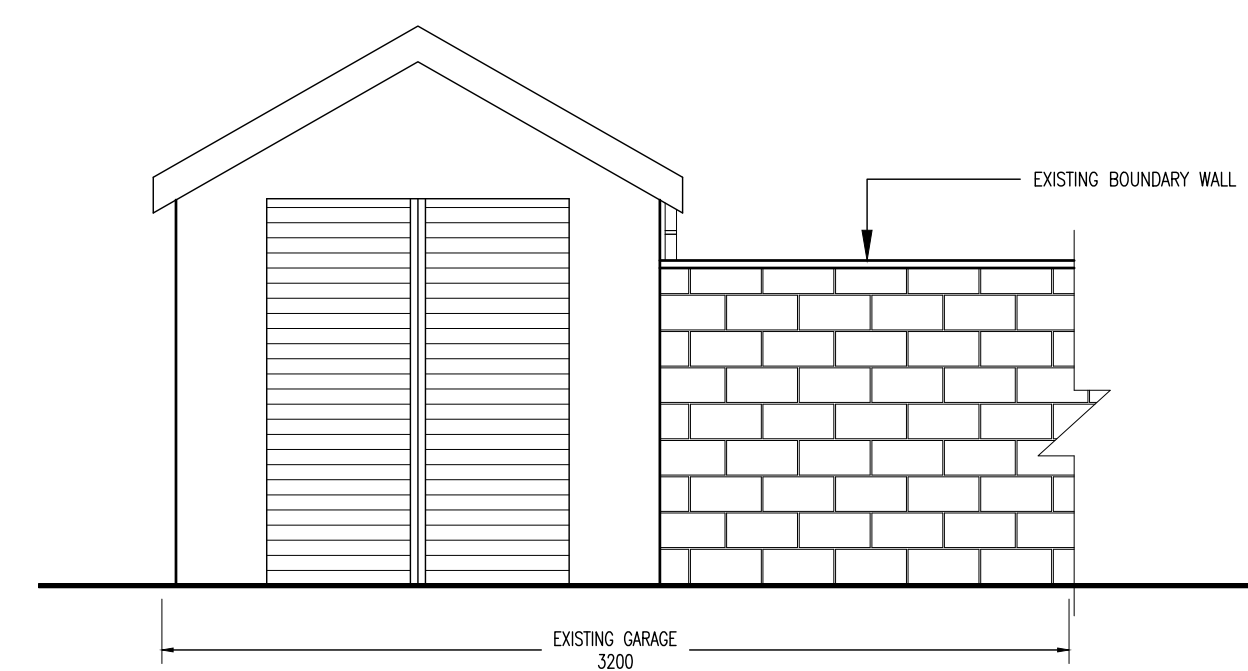



EXISTING SIDE ELEVATION (AT BOUNDARY WALL)
SCALE 1:50 @ A1

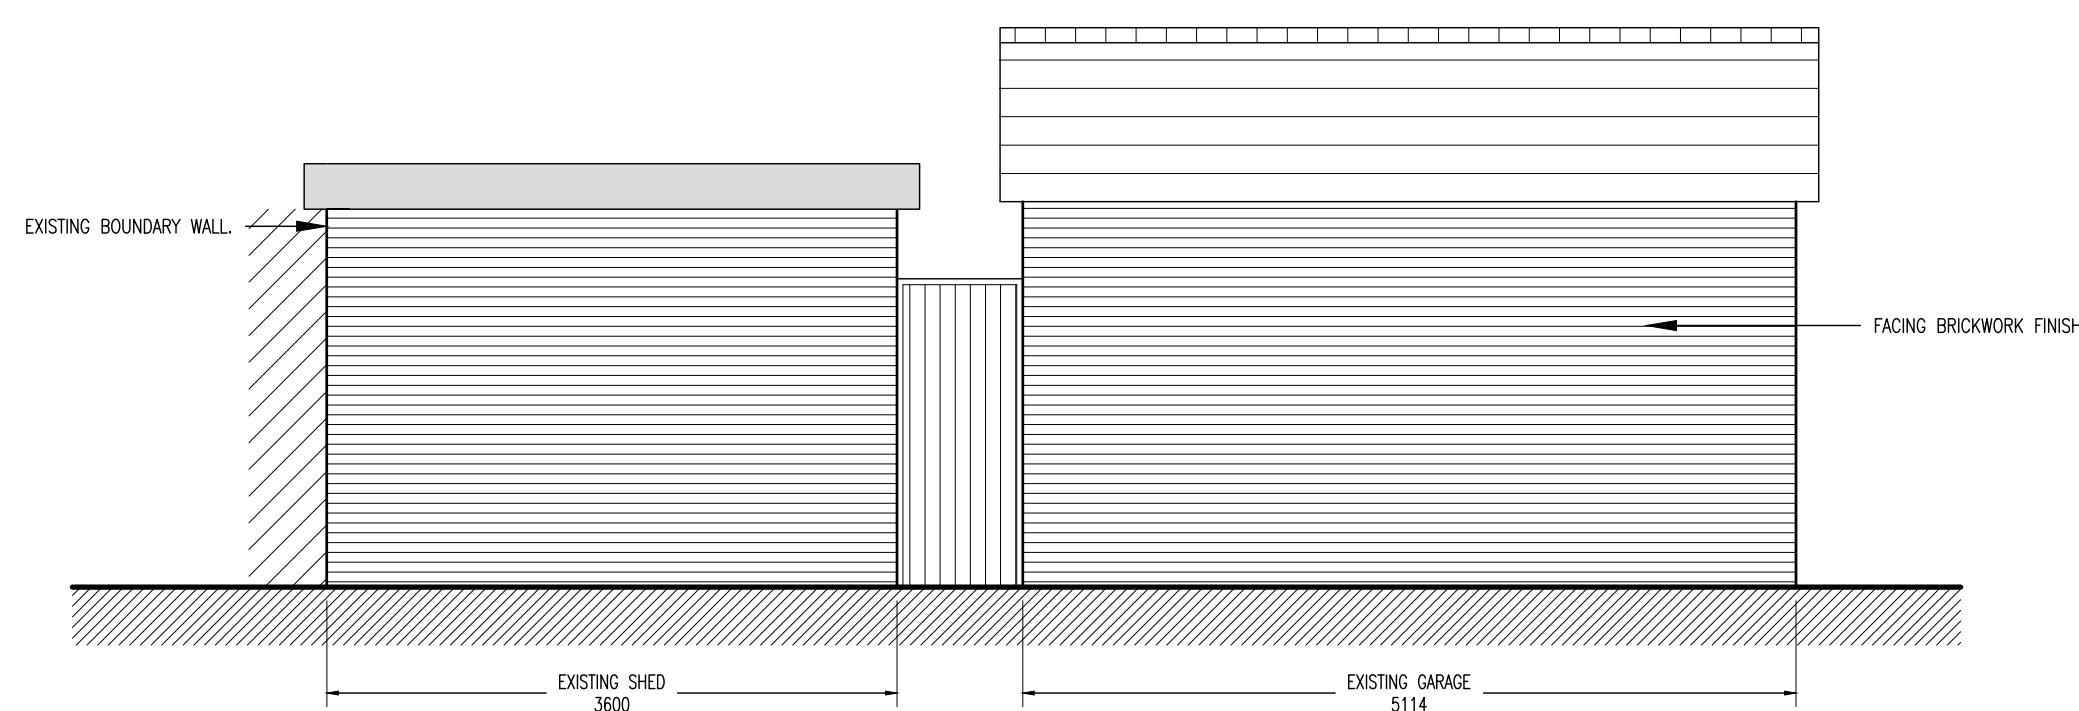

EXISTING REAR ELEVATION
SCALE 1:50 @ A1

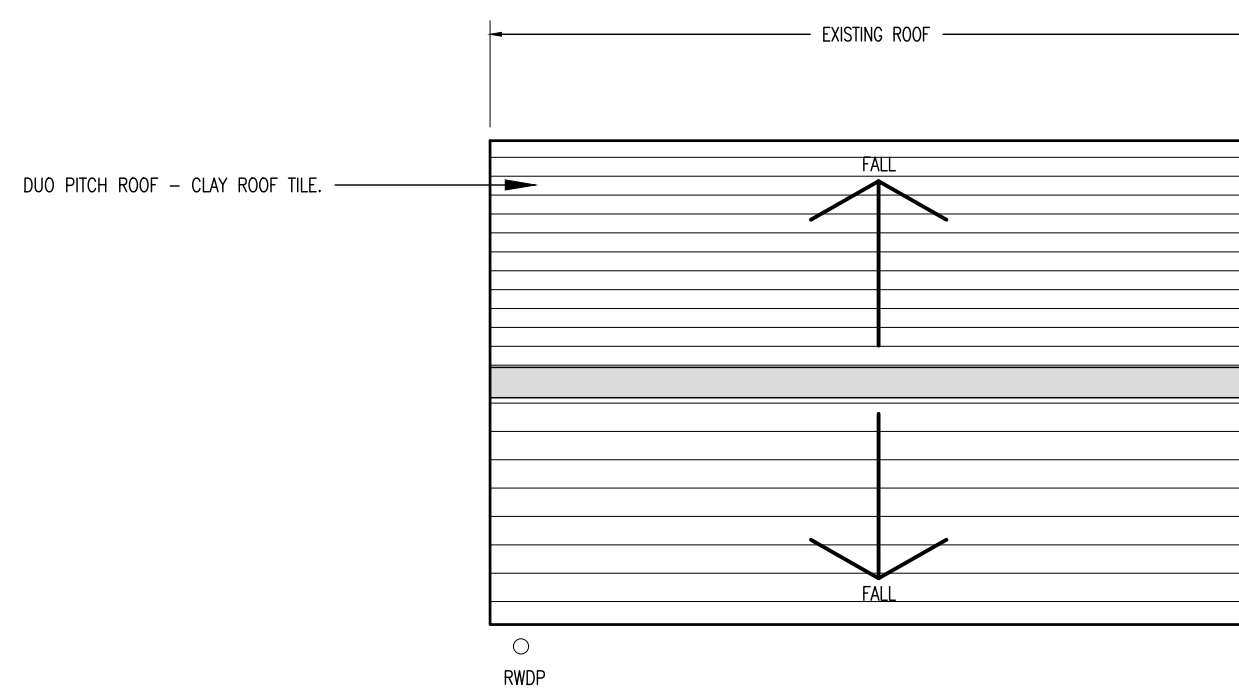

EXISTING ROOF PLAN
SCALE 1:50 @ A1

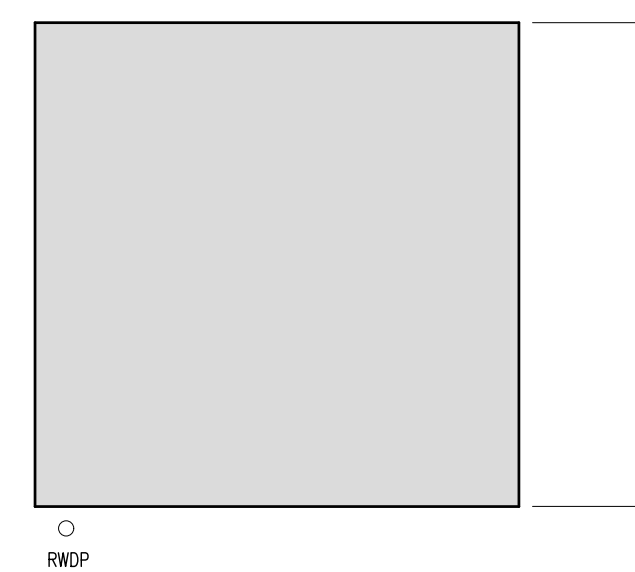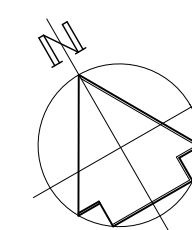

PROPOSED SUMMER HOUSE
40 HAFOD STREET, PORT TALBOT
SA13 1AE

EXISTING ELEVATIONS & ROOF PLAN - REV A

APP'T: MR MARTYN JENKINS

DWG: A04

A1 SHEET