



1.0 GENERAL NOTES


- 1.1 ALL DIMENSIONS IN MILLIMETERS UNLESS STATED OTHERWISE.
- 1.2 WHERE ANY SPECIFIC BRAND NAME OR PRODUCT IS REFERRED TO ON THIS DRAWING, THIS SHOULD BE UNDERSTOOD TO MEAN "OR SIMILAR APPROVED."
- 1.3 ALL DIMENSIONS AND LEVELS TO EXISTING WORK ARE TO BE CHECKED ON SITE AND VERIFIED PRIOR TO COMMENCEMENT OF WORK.

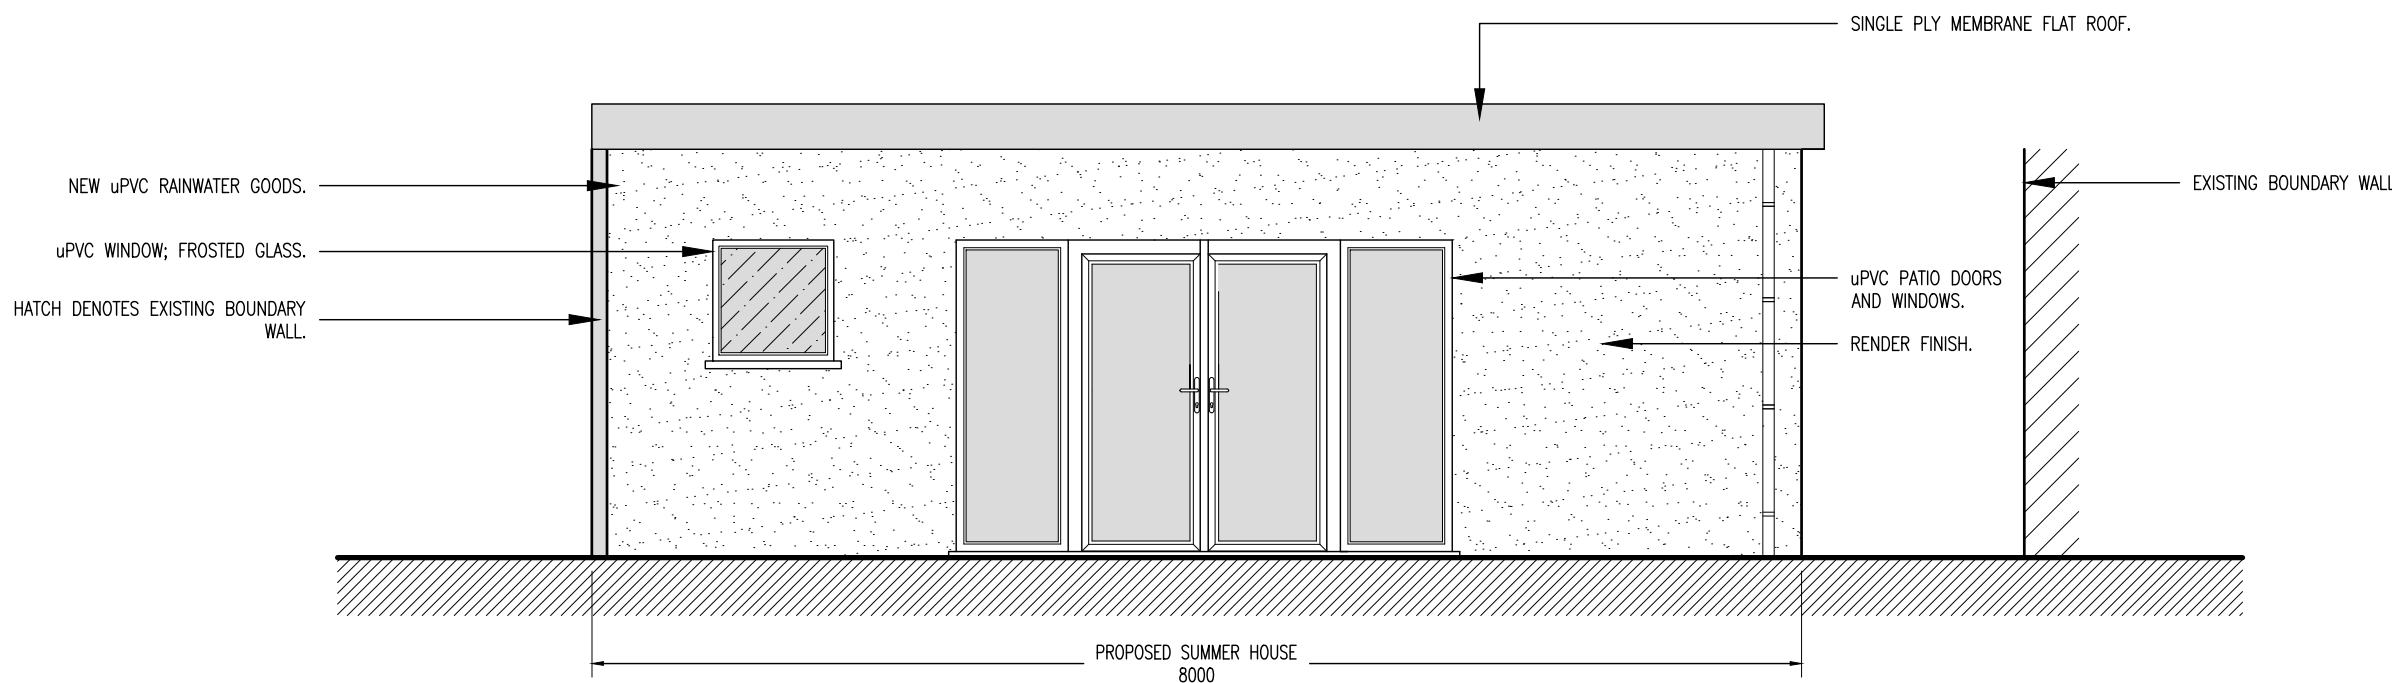


PROPOSED FRONT ELEVATION
SCALE 1:50 @ A1

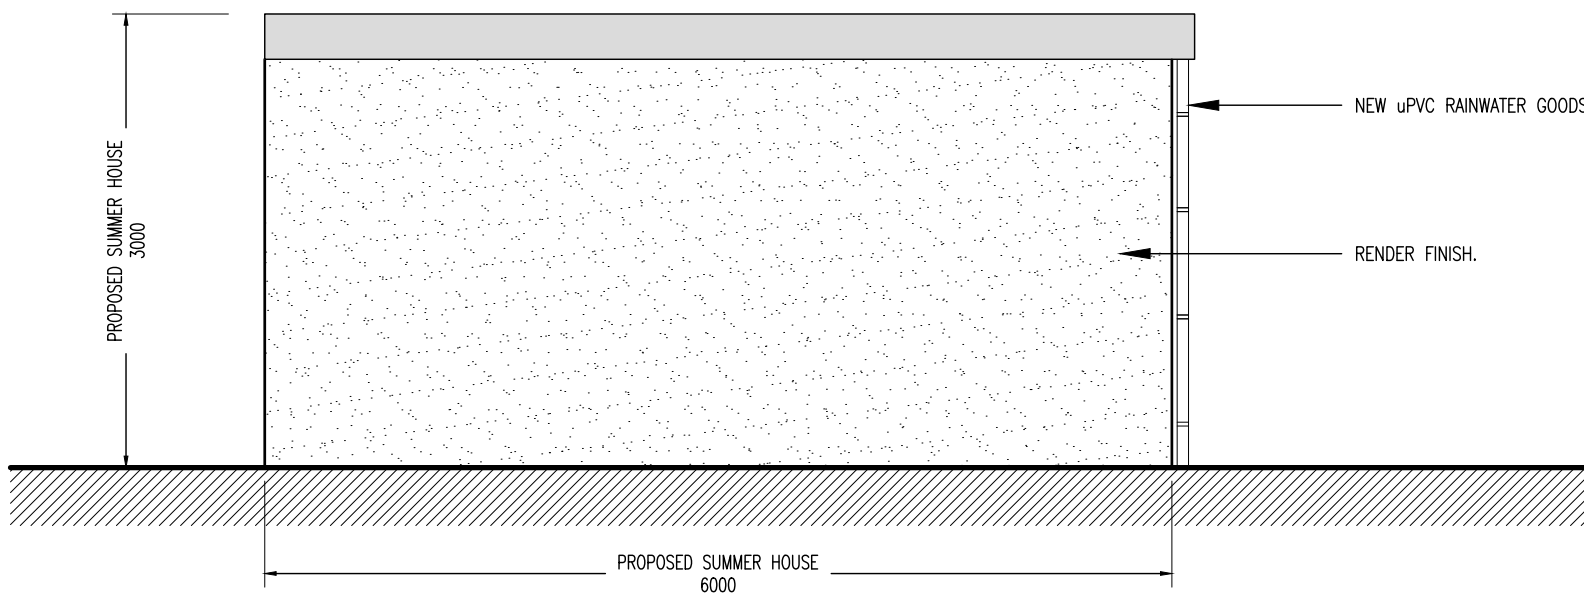


PROPOSED SIDE ELEVATION (BEYOND BOUNDARY WALL)
SCALE 1:50 @ A1

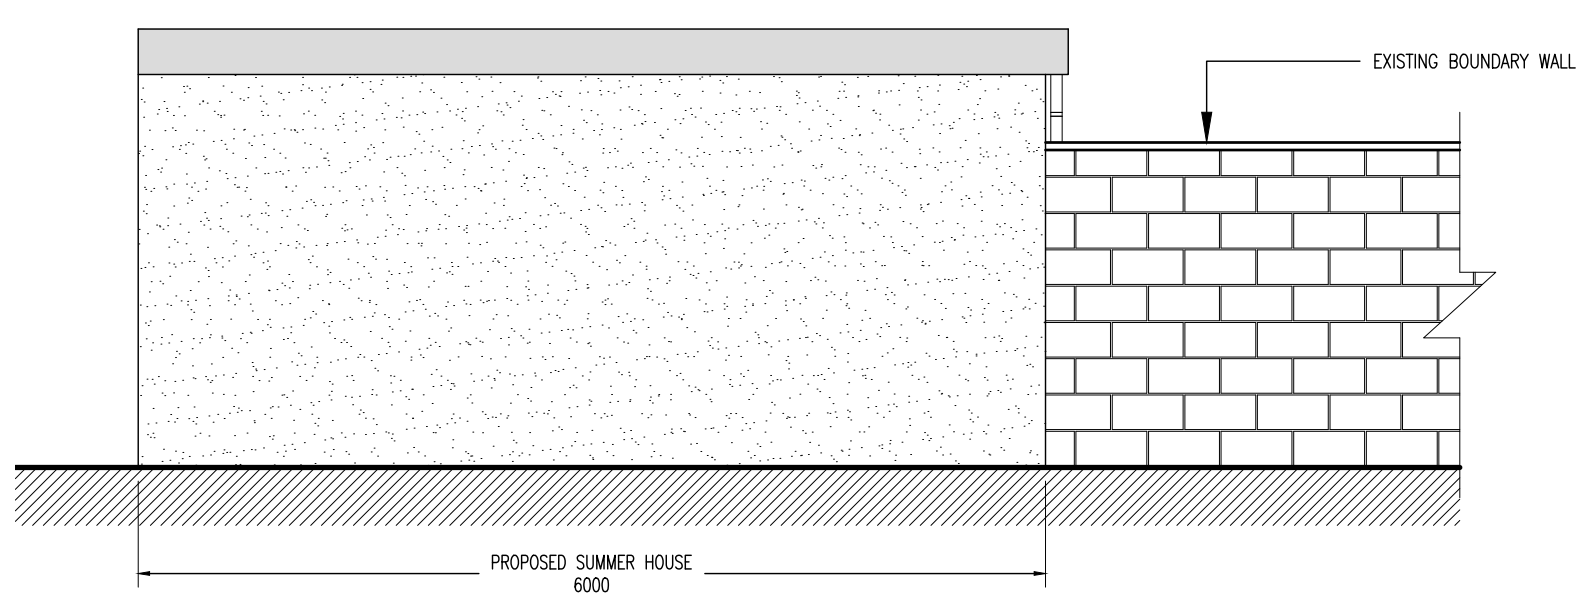


PROPOSED SIDE ELEVATION (AT BOUNDARY WALL)
SCALE 1:50 @ A1

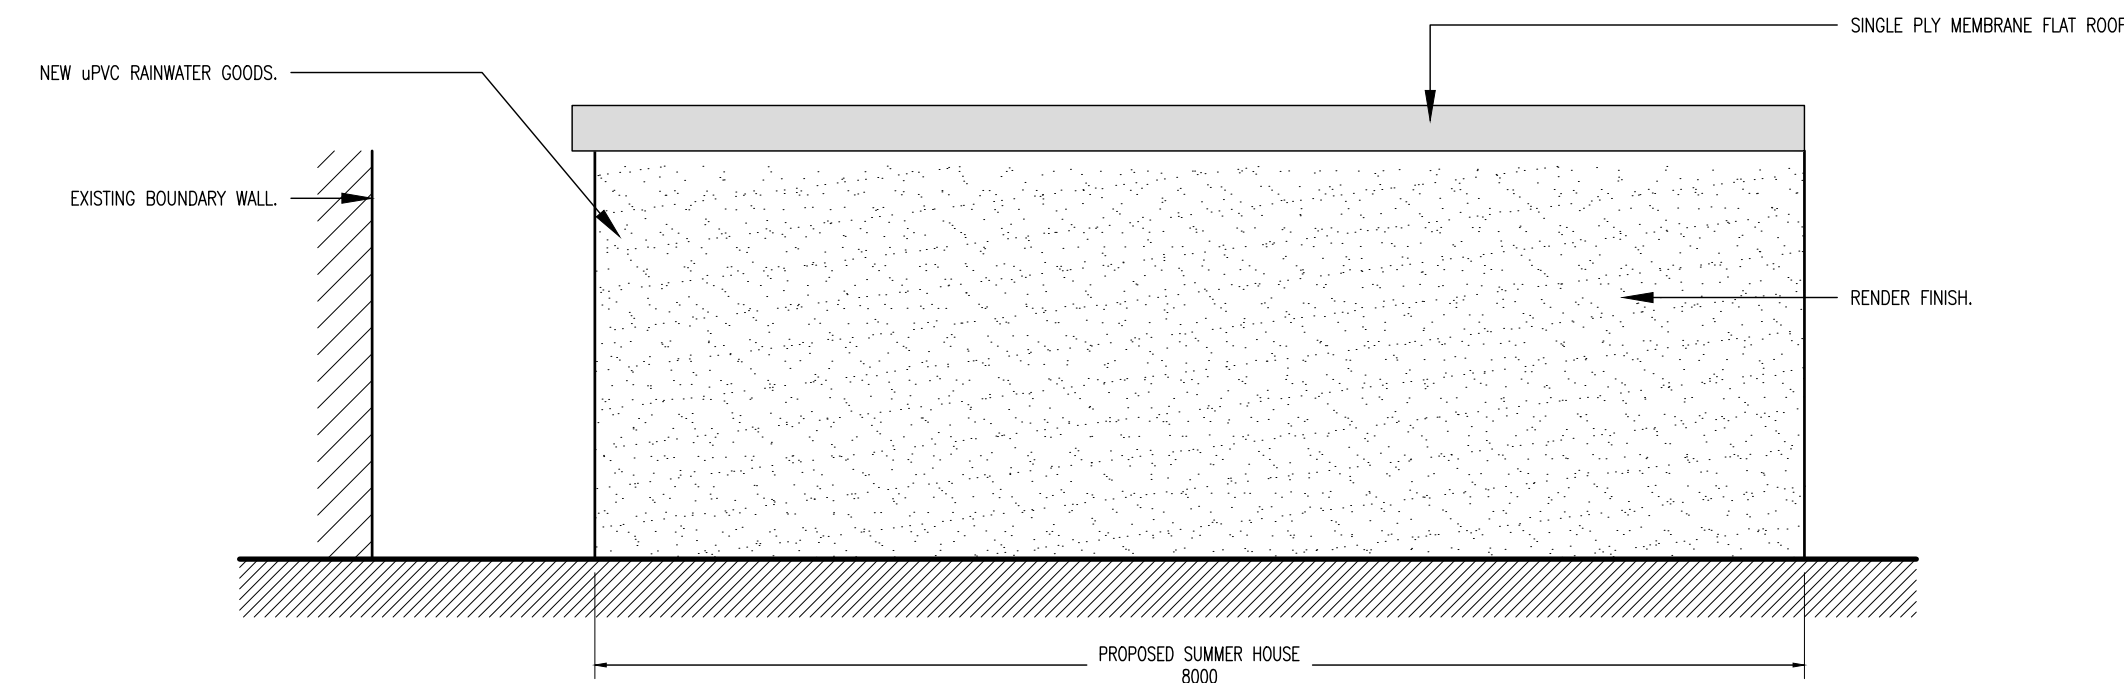

PROPOSED REAR ELEVATION
SCALE 1:50 @ A1

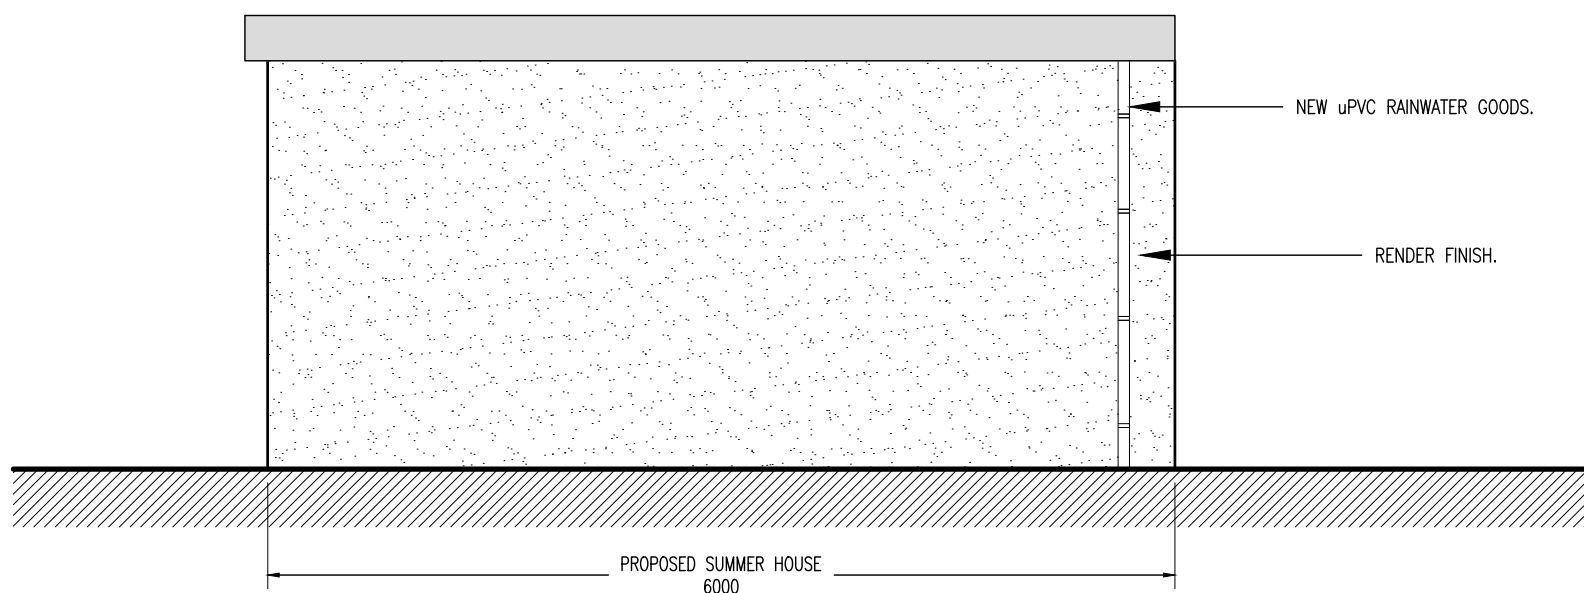

PROPOSED SIDE (PARTY WALL) ELEVATION
SCALE 1:50 @ A1

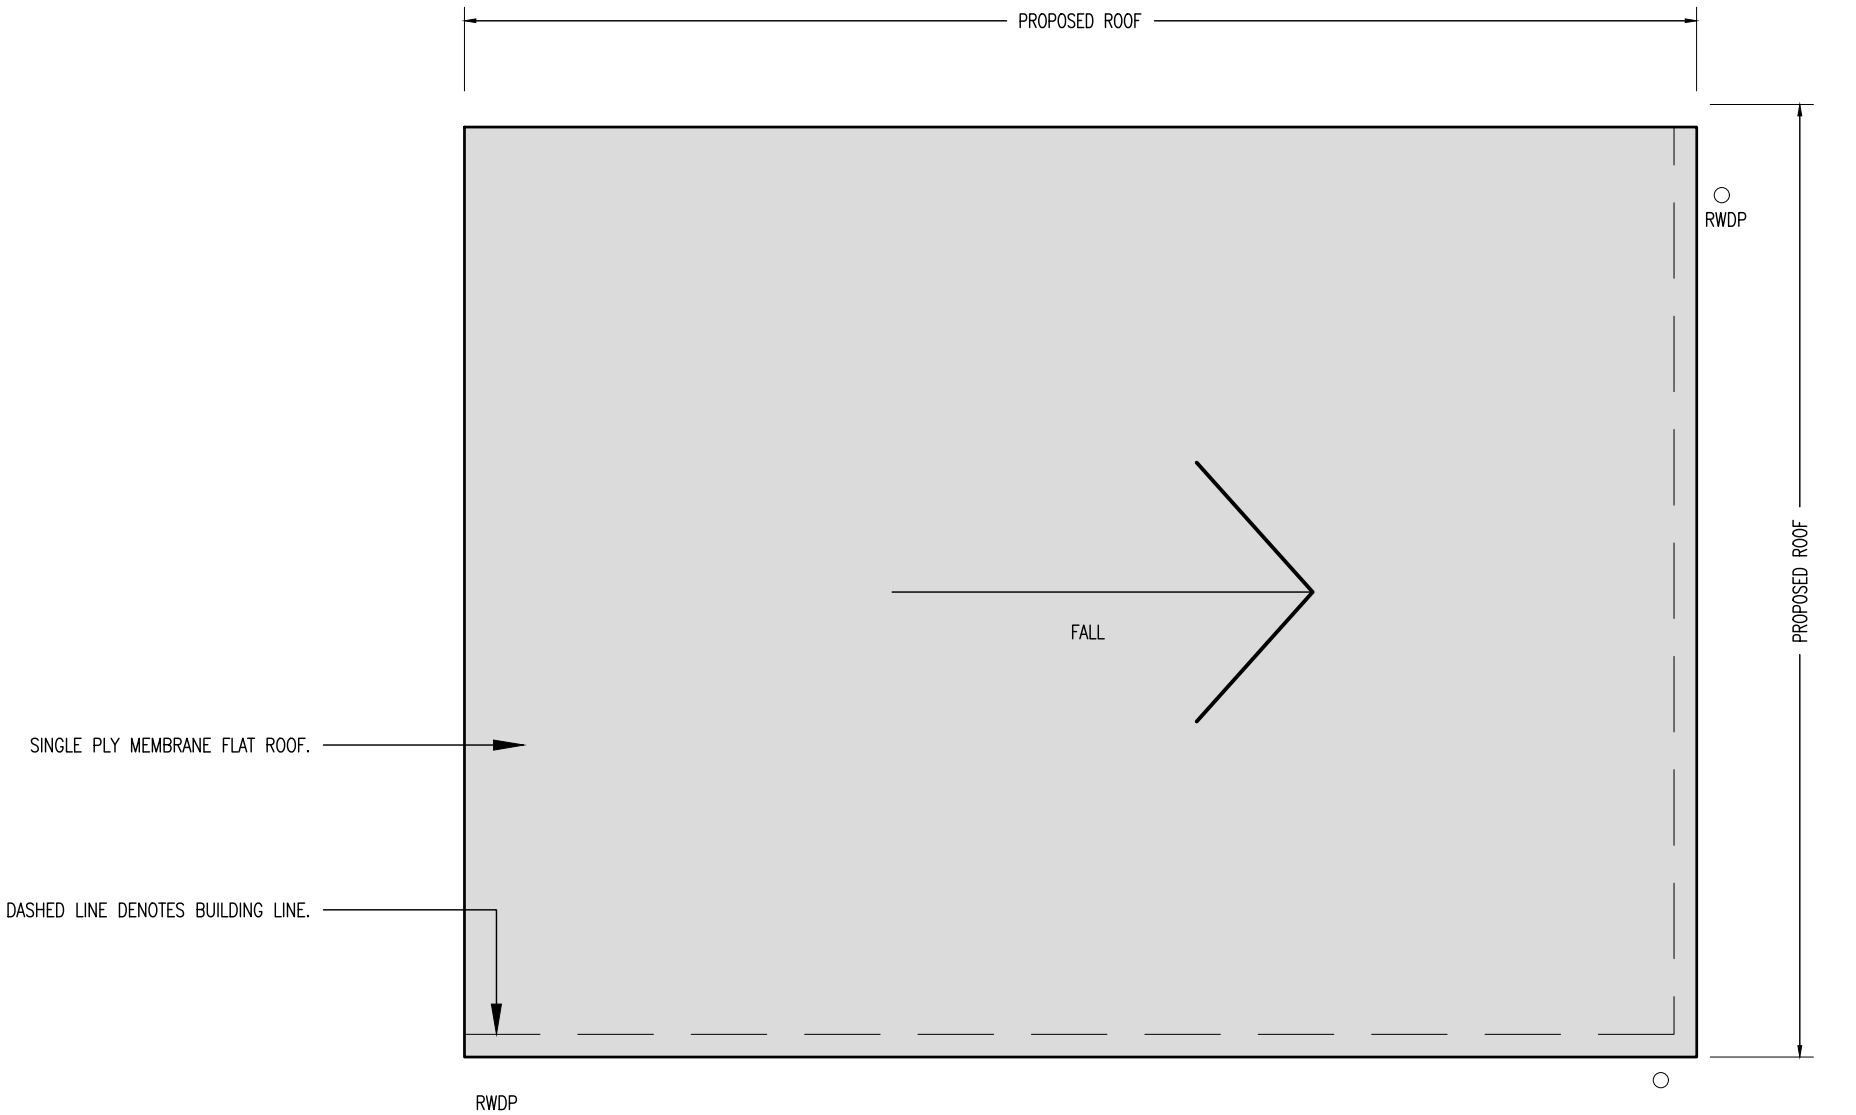

PROPOSED ROOF PLAN
SCALE 1:50 @ A1

PROPOSED SUMMER HOUSE
40 HAFOD STREET, PORT TALBOT
SA13 1AE

PROPOSED ELEVATIONS & ROOF PLAN - REV A

APP'T: MR MARTYN JENKINS

DWG: A05

A1 SHEET