


Superseded

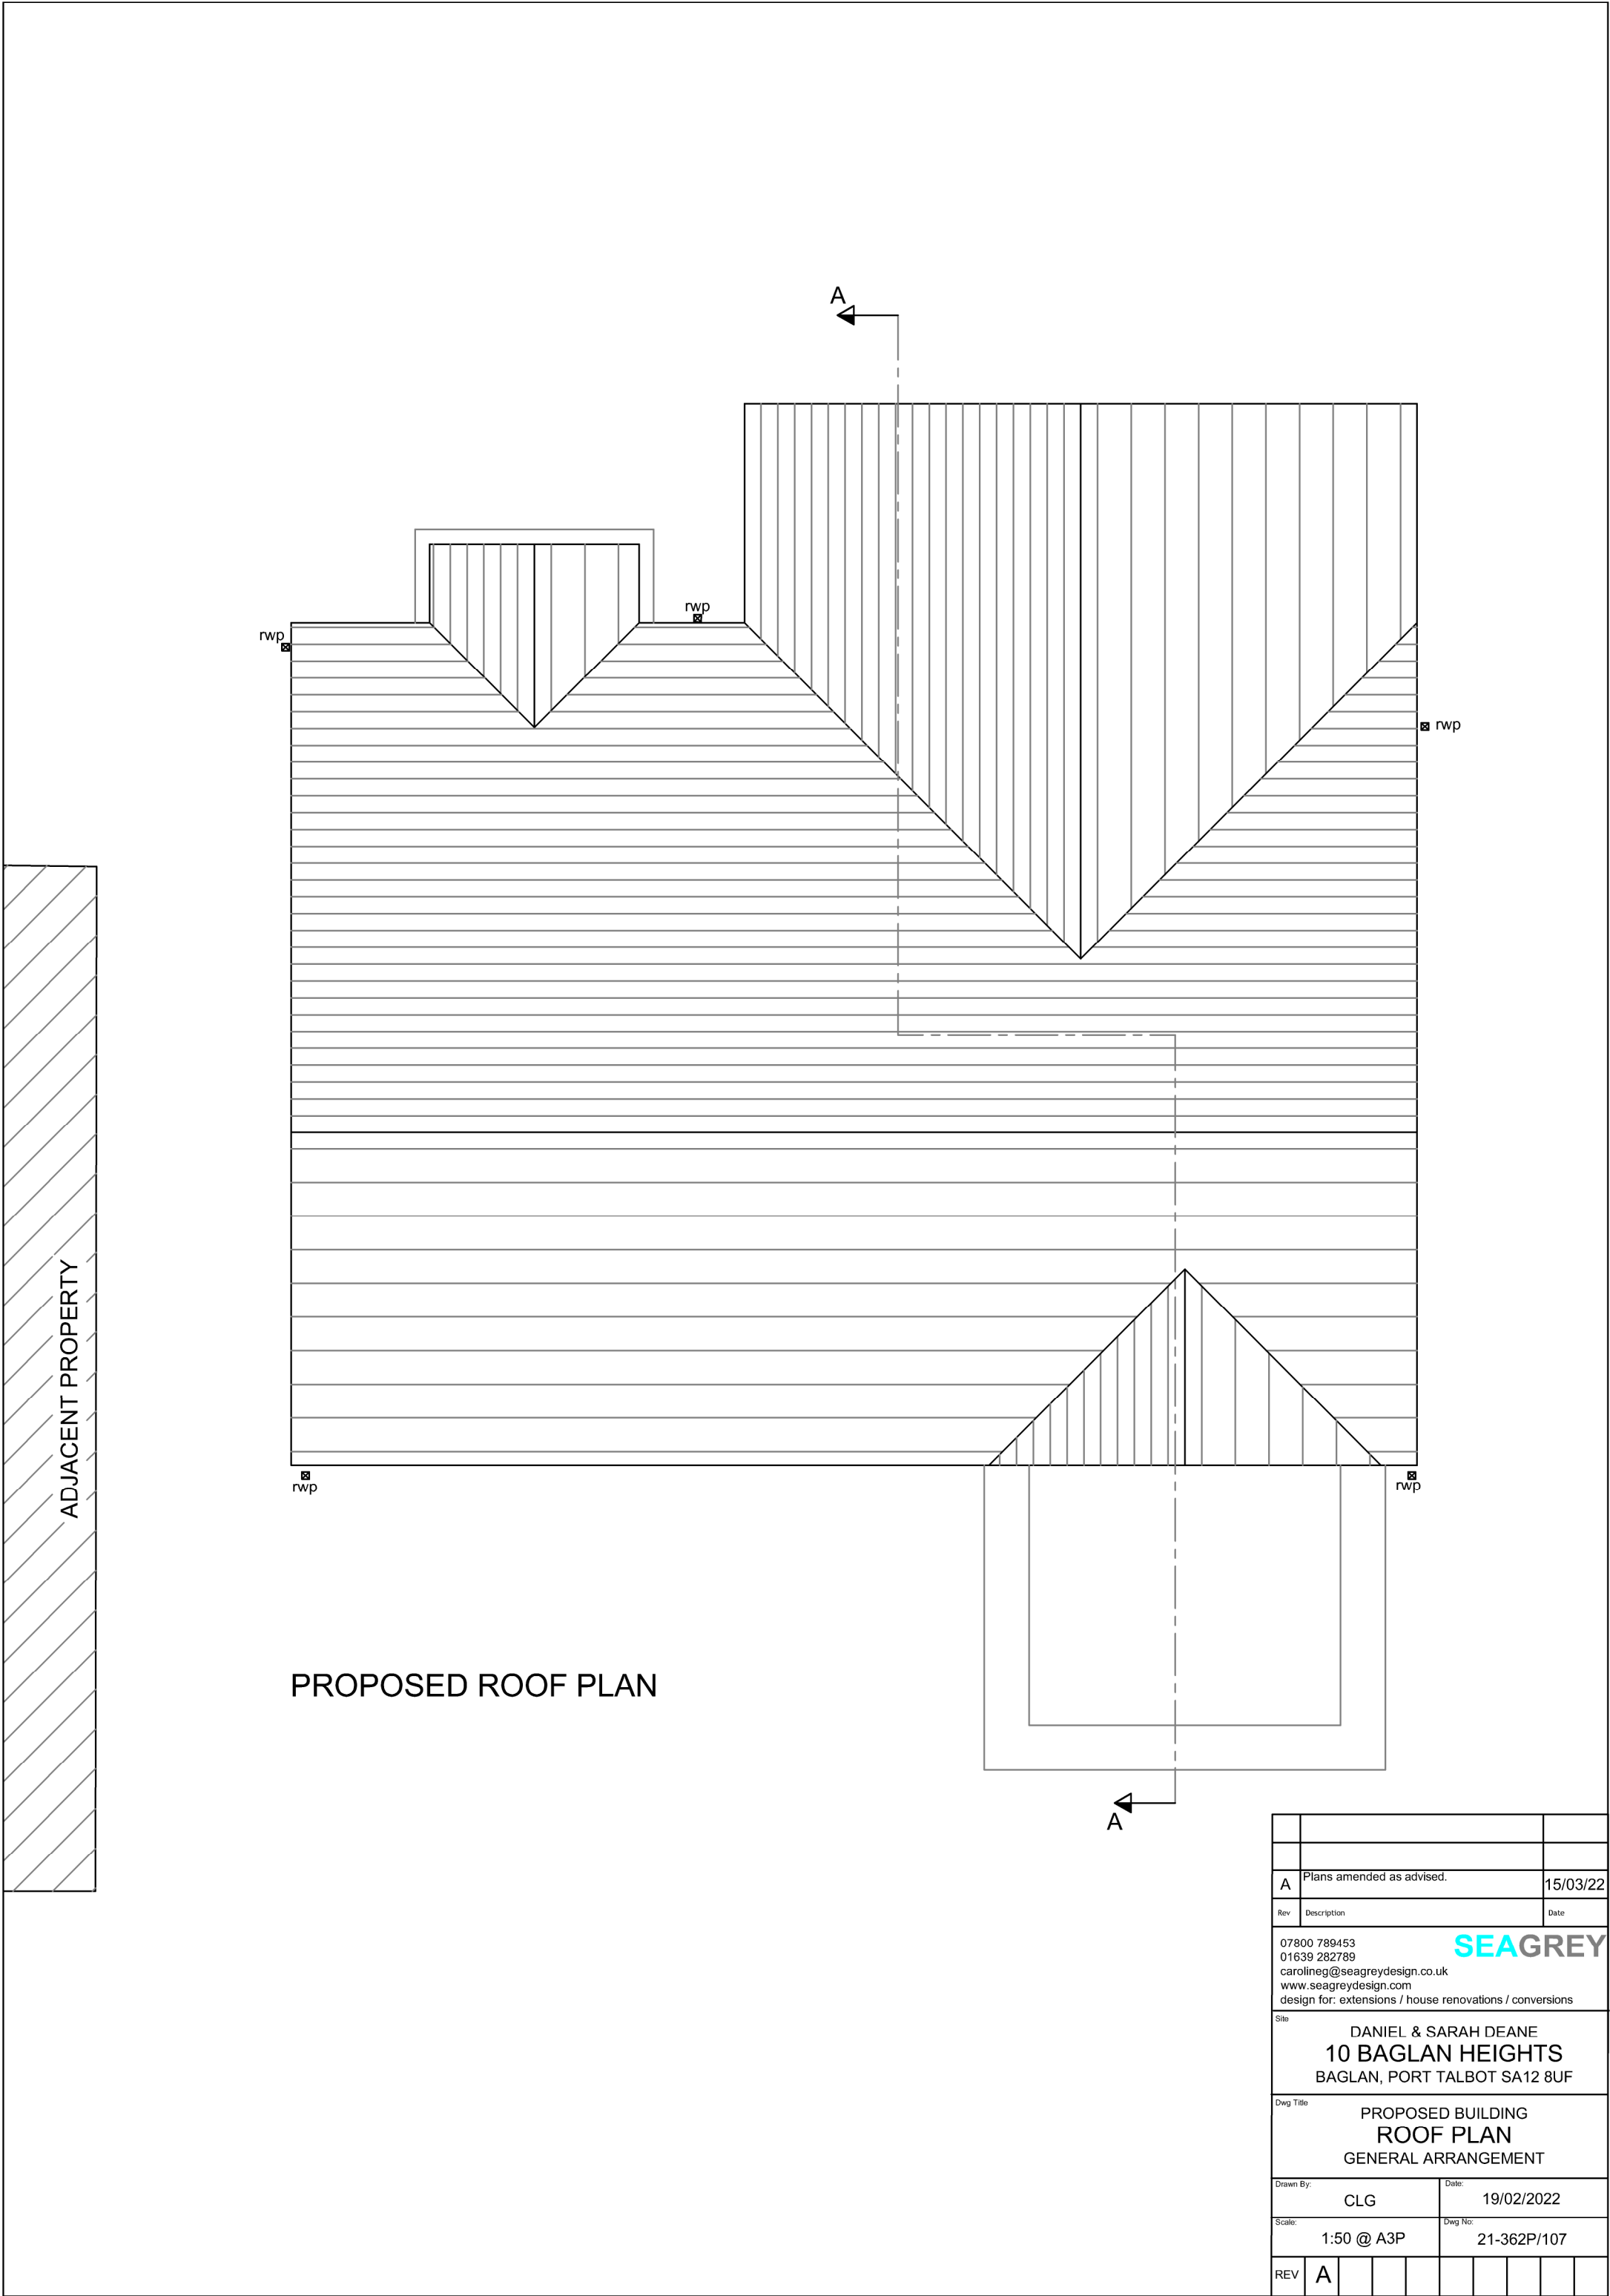

A	Plans amended as advised.	15/03/22
Rev	Description	Date
07800 789453 01639 282789 carolineg@seagreydesign.co.uk www.seagreydesign.com design for: extensions / house renovations / conversions		
SEAGREY		
Site DANIEL & SARAH DEANE 10 BAGLAN HEIGHTS BAGLAN, PORT TALBOT SA12 8UF		
Dwg Title PROPOSED BUILDING ROOF PLAN GENERAL ARRANGEMENT		
Drawn By: CLG		Date: 19/02/2022
Scale: 1:50 @ A3P		Dwg No: 21-362P/107
REV	A	