



- 1 All dimensions in millimetres unless otherwise stated.
2 Do not scale off drawing. All dimensions to be checked on site.

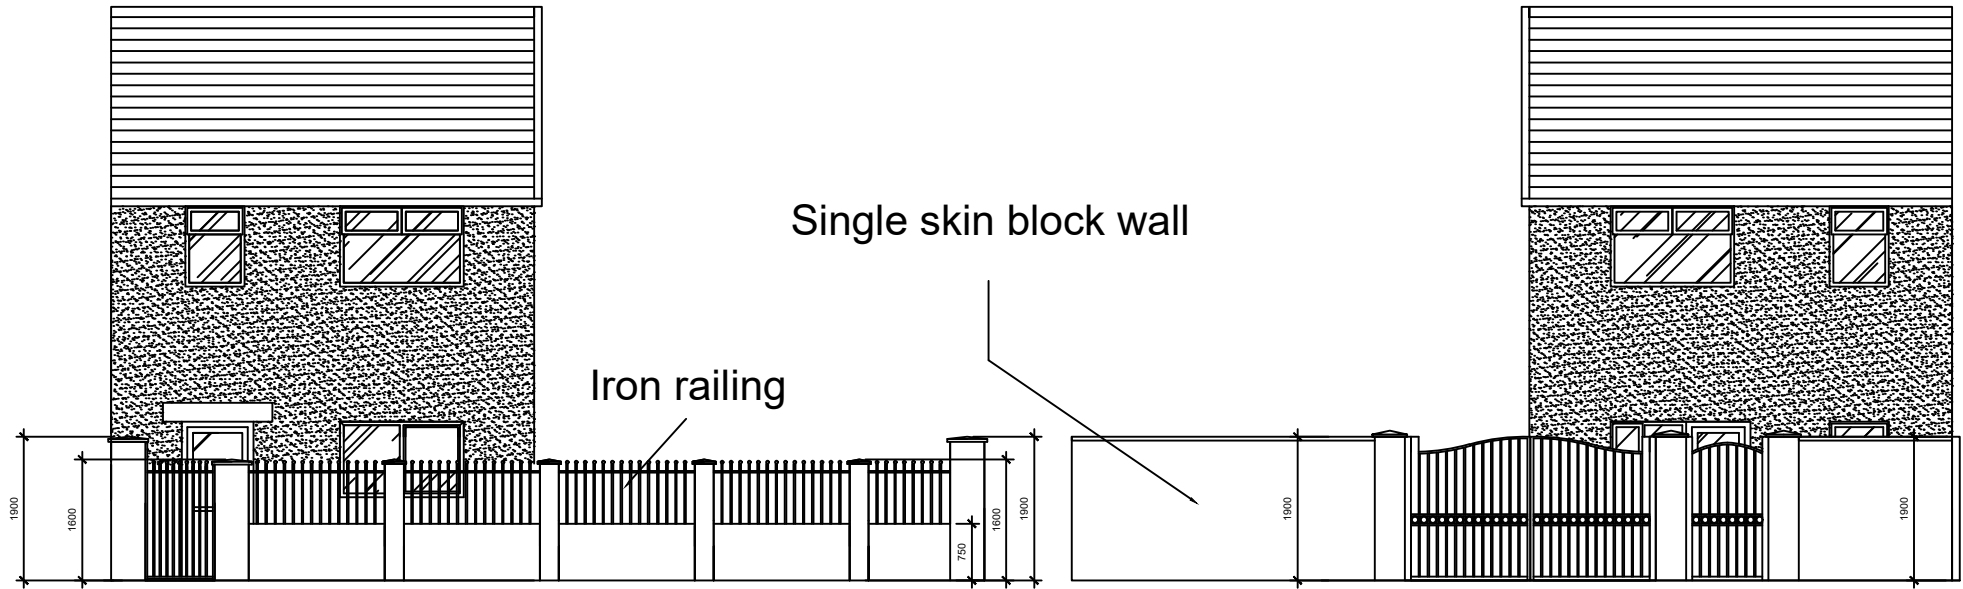


Proposed Front Elevation

Proposed Rear Elevation

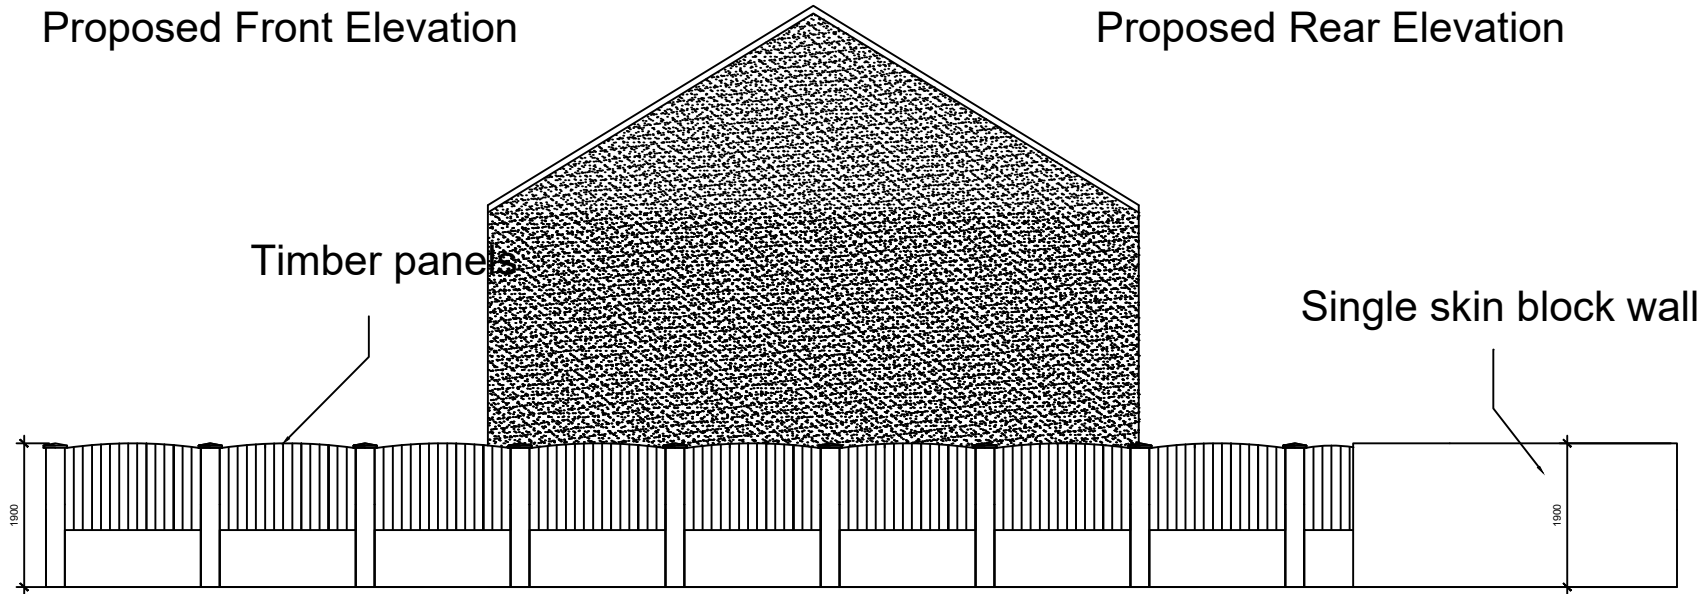

Proposed Highway Side Elevation

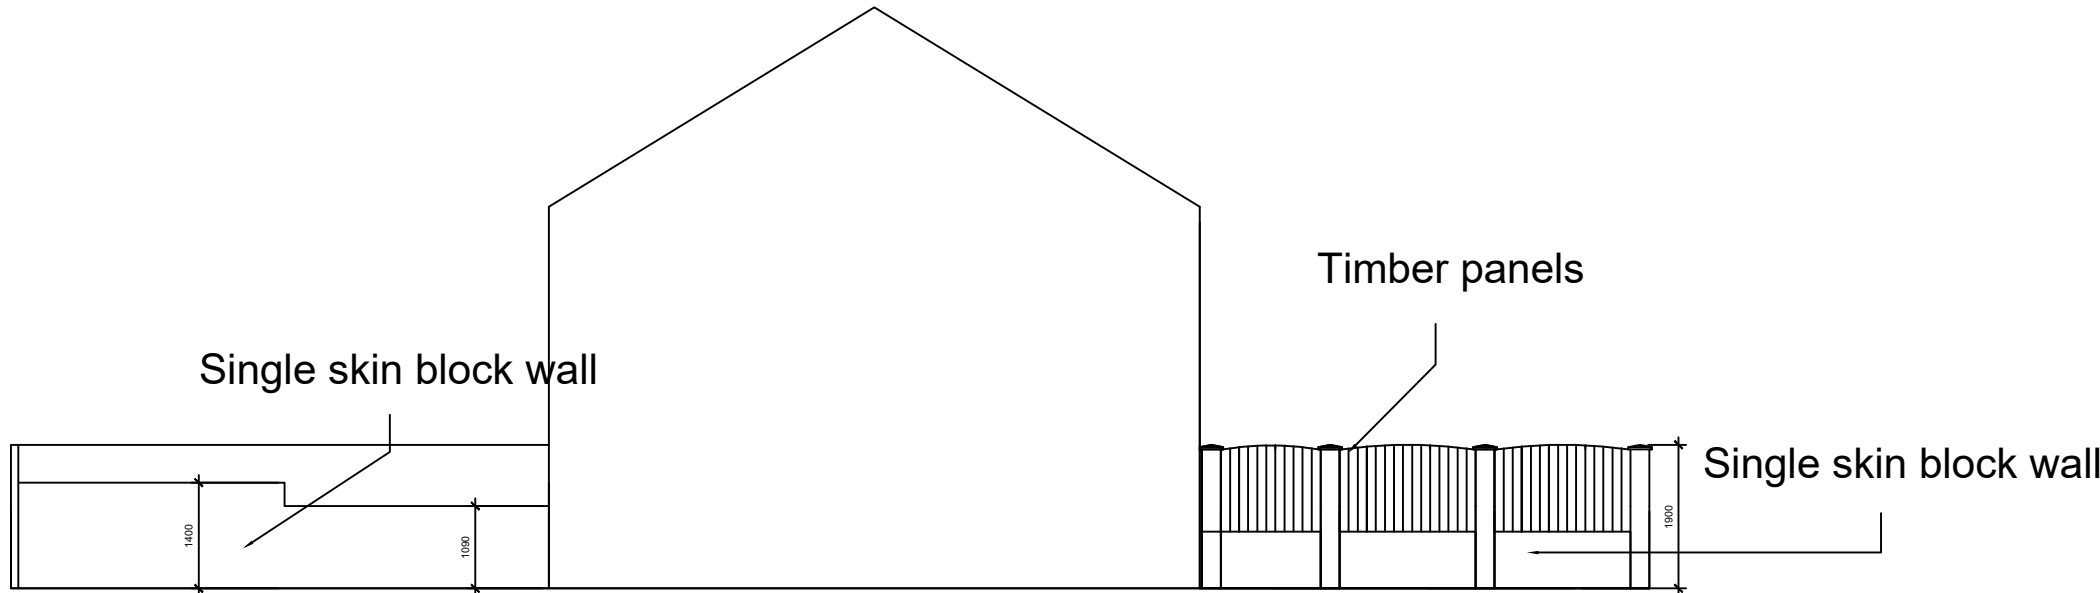

Proposed Neighbor Side Elevation

Rev	Details	Dr	Date
-----	---------	----	------

..\nptcbc_rect_black.png

Project 45 Waun Wen,
Cwmavon,
Port Talbot
Proposed Elevations

Drawn	DB	Checked		Approved	
Date	7/2/22	Date		Date	
Scales	1:100				

Drawing No. PRV45-003