




Reproduced from an Ordnance Survey map with the permission of the
Controller of Her Majesty's Stationary Office.
©Crown Copyright. All rights reserved.

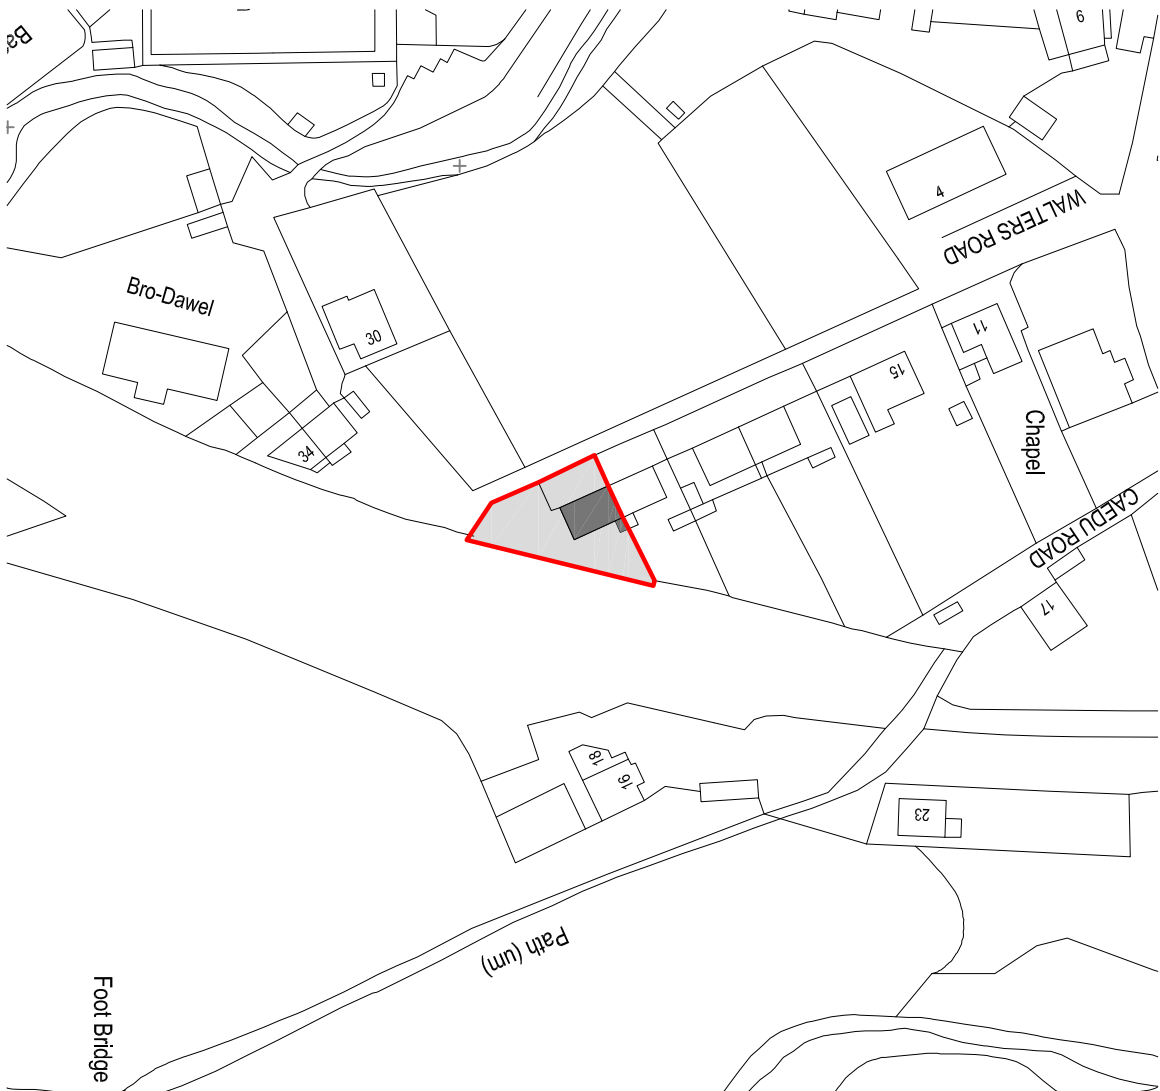

SITE LOCATION PLAN
Scale 1:1250



Reproduced from an Ordnance Survey map with the permission of the
Controller of Her Majesty's Stationary Office.
©Crown Copyright. All rights reserved.



EXISTING SITE PLAN
Scale 1:200

 Cwm Planning & Design Ltd. (architectural and Draughting Services)		Client:		Project Title:		General Notes: 1. Do not scale from this drawing, take figured dimensions only. 2. Dimensions are in millimeters unless otherwise stated.		Drawing Title: EXISTING SITE PLANS					
Mr. & Mrs. A Jones 23 Walters Road Cwmillynfeil SA9 2FH				PROPOSED PART DOUBLE STOREY / PART SINGLE STOREY REAR EXTENSIONS									
LAWFUL DEVELOPMENT		Drawing Issue:		005									
				Date:		Revised:							
				Scale(s):		Paper Size:							
						1:1250 / 1:200		A3					