



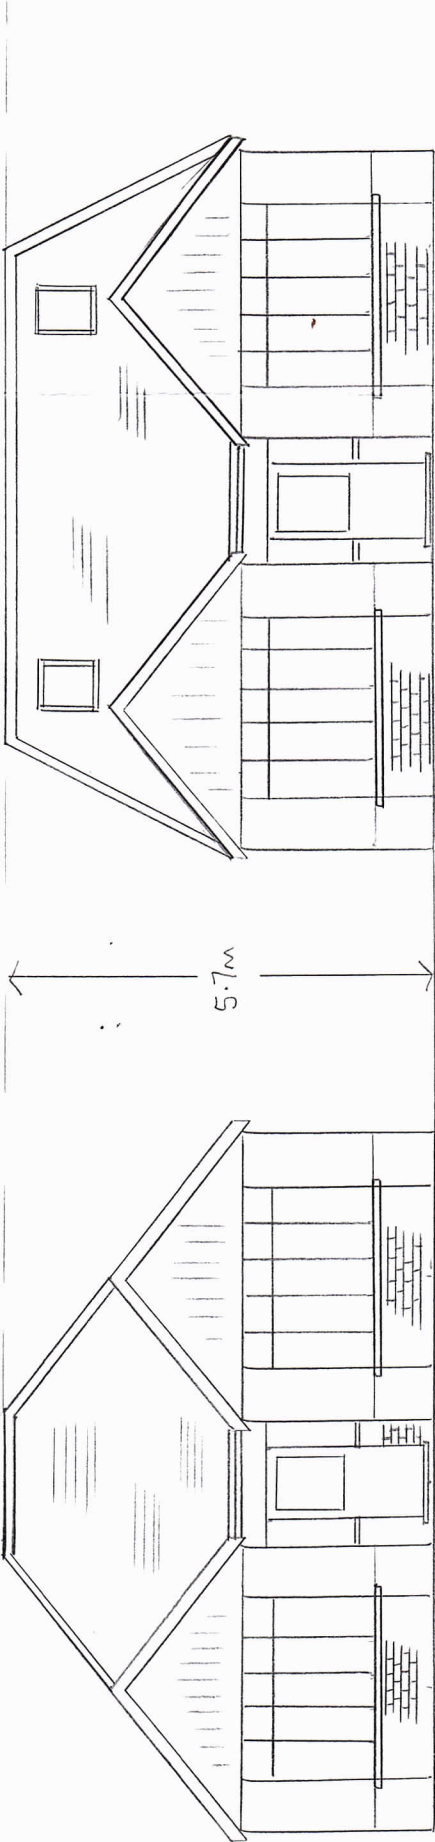

FRONT ELEVATION
PROPOSED

FRONT ELEVATION
EXISTING

SCALE 1:100

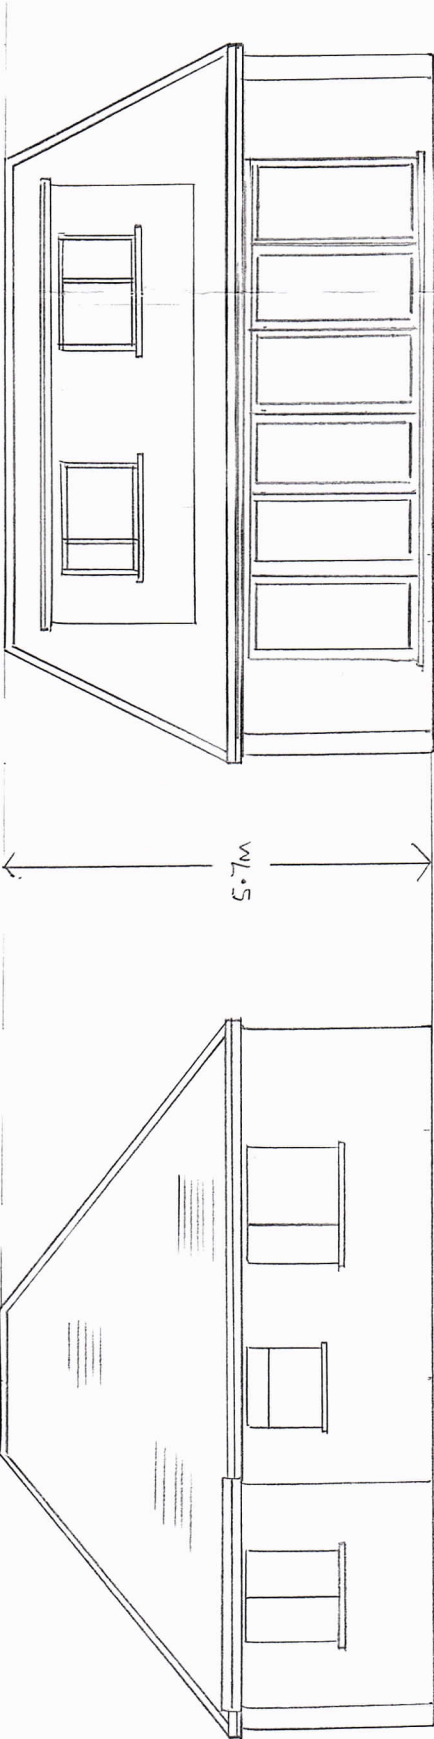

REAR ELEVATION
PROPOSED

REAR ELEVATION
EXISTING