



Superseded


- Note:-
- This drawing is intended for the purposes indicated only.
 - All dimensions are approximate and should be checked on site, with discrepancies reported.
 - Services searches to be obtained, prior to tendering or works commencing on site.
 - Building Regulations to be contacted to check if an application is required, and should advise the contractor accordingly.
 - A Party Wall agreement may be required with adjoining neighbours, prior to starting work.
 - CDM Regulations 2015 & Health and Safety at work act 1974 apply.

 

1:100 Proposed site plan

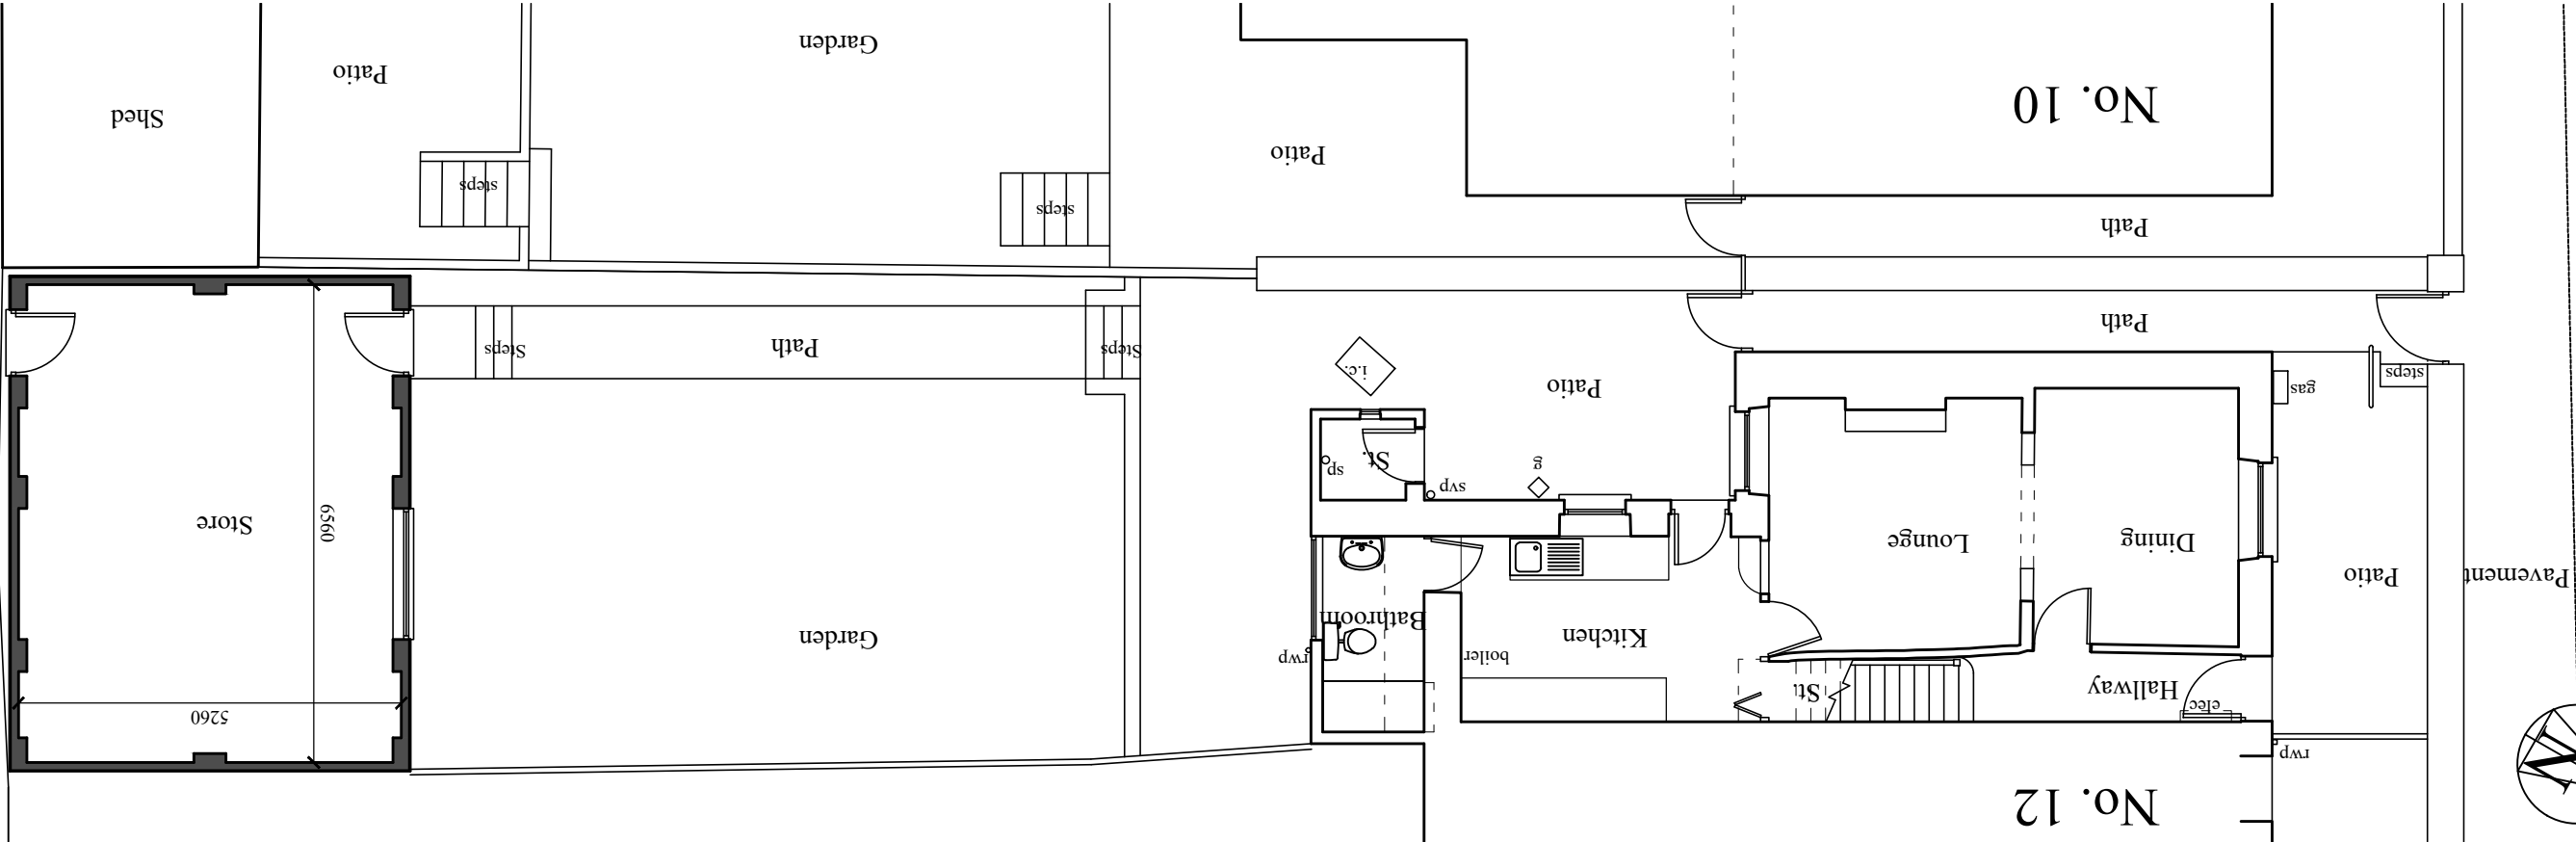

1:100 Existing site plan

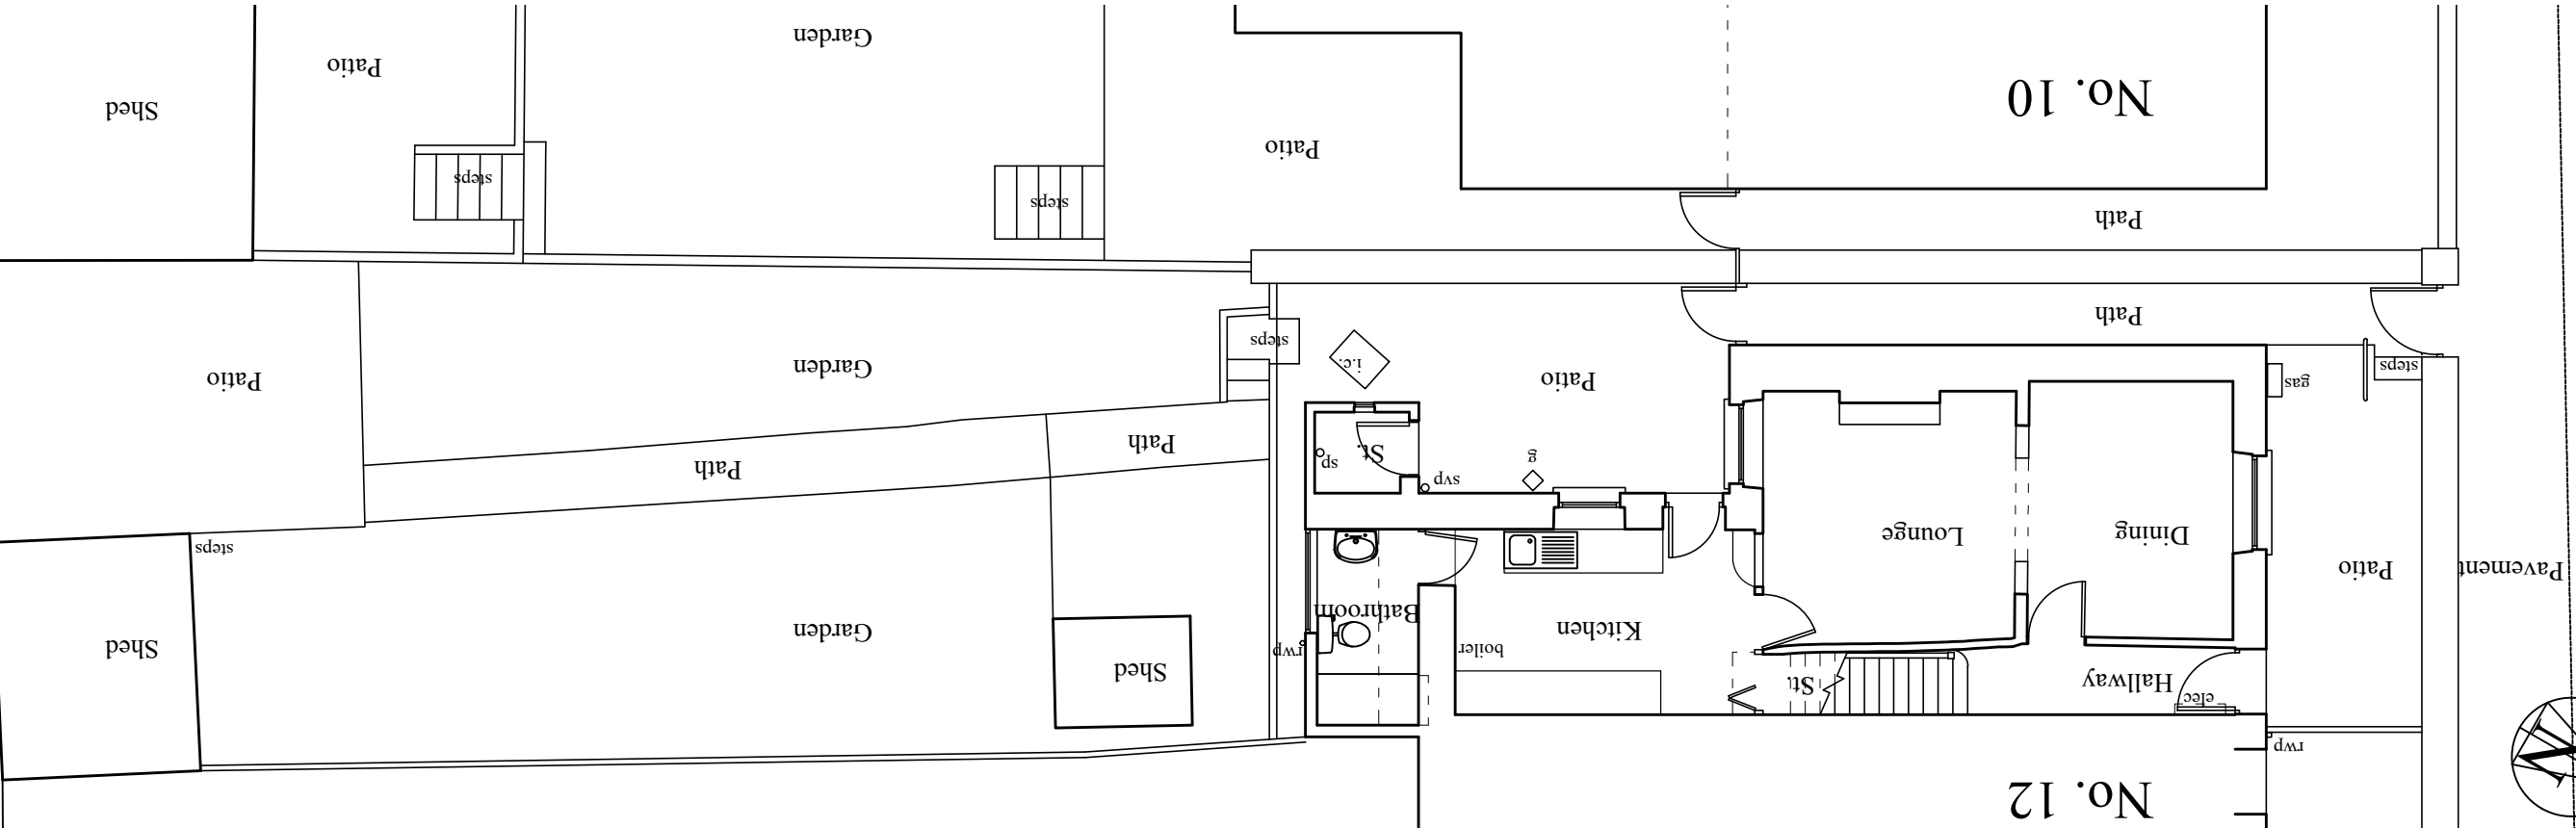

Client:- Miss Gemma Rowlands 11, Wellfield, Melincourt, Neath. SA11 4AU	Job Title :- Proposed garden store to 11, Wellfield, Melincourt, Neath. SA11 4AU	Stage :- Planning	Dwg No.:- 12	Rev.:-	A3
Dwg Title:- Existing & proposed site plan					