



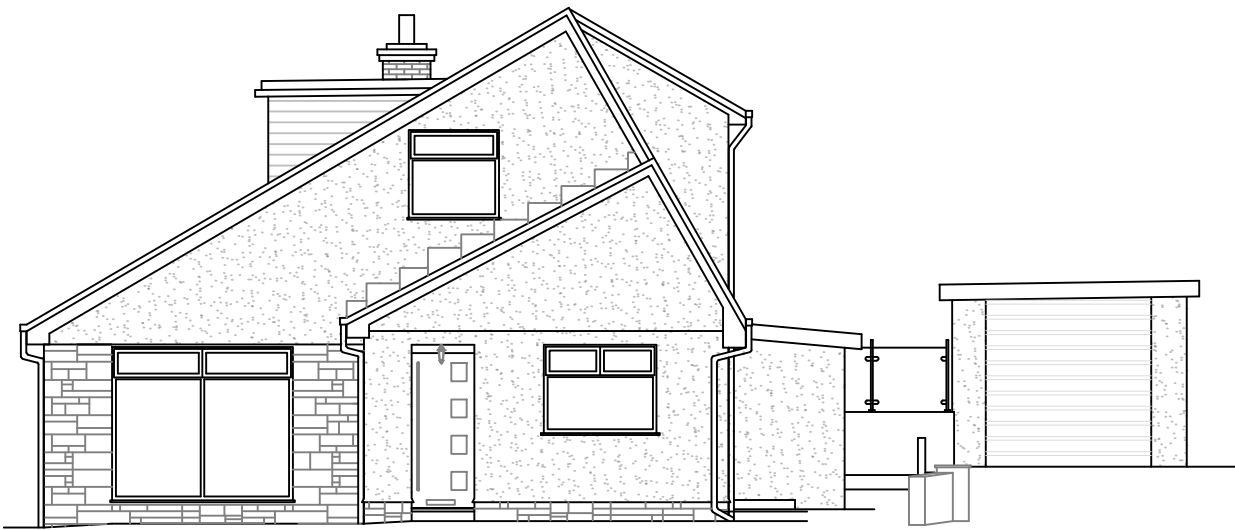


EXISTING SOUTH ELEVATION
Scale 1:100

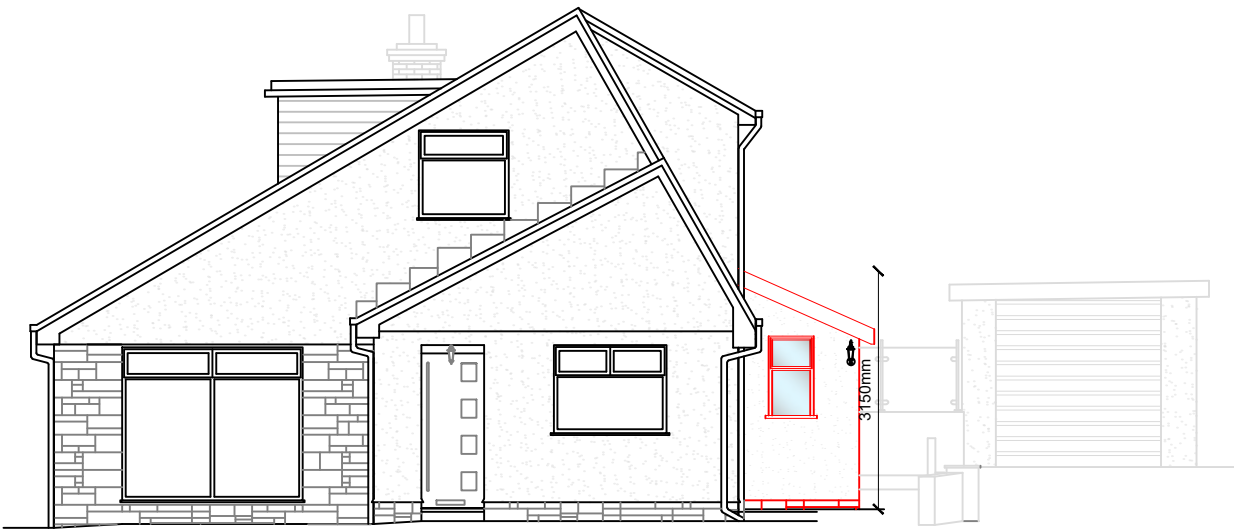

PROPOSED SOUTH ELEVATION
Scale 1:100




EXISTING NORTH ELEVATION
Scale 1:100

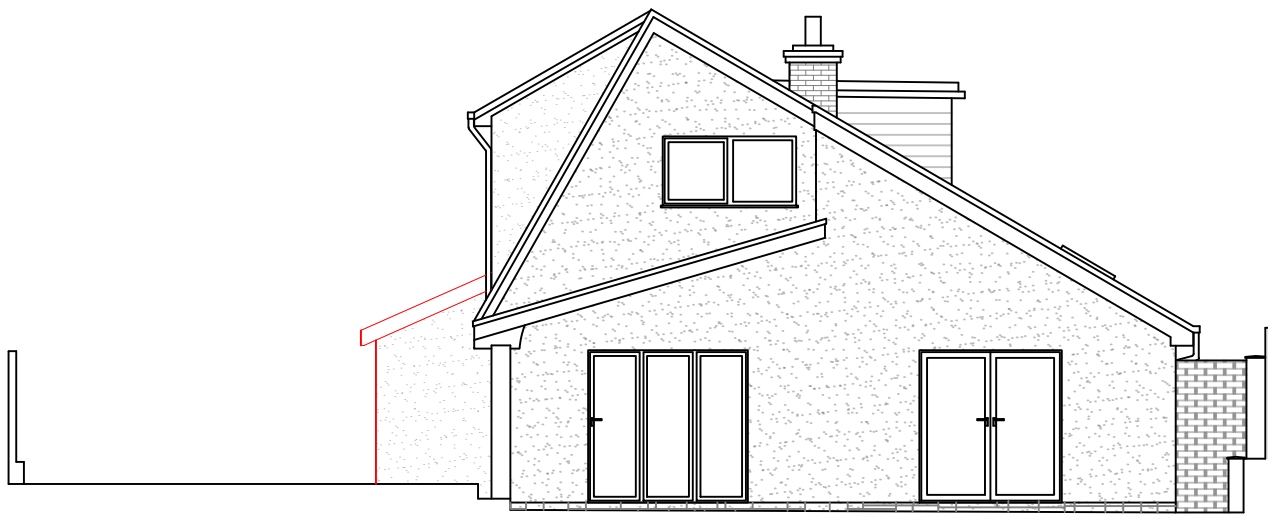


PROPOSED NORTH ELEVATION
Scale 1:100




EXISTING EAST ELEVATION
Scale 1:100

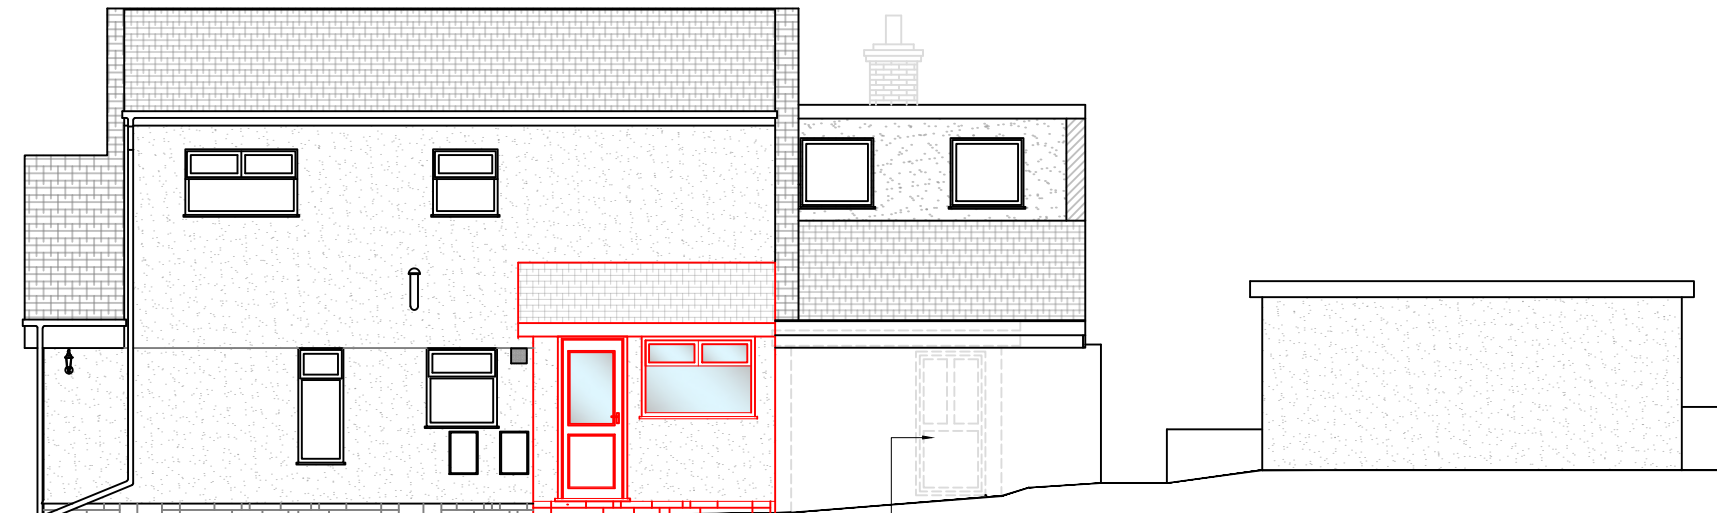


PROPOSED EAST ELEVATION
Scale 1:100

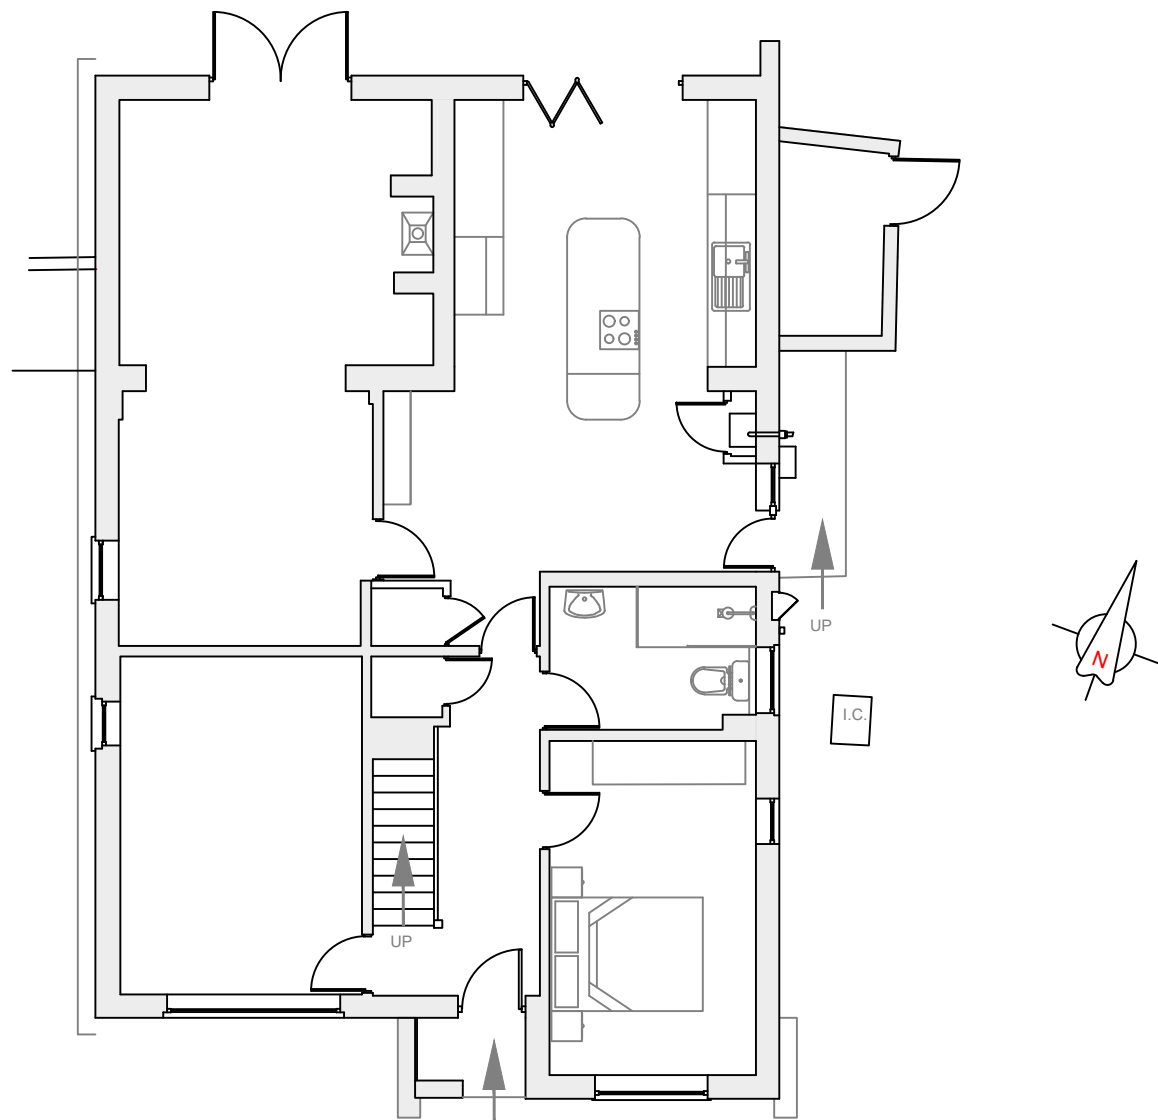

EXISTING GROUND FLOOR PLAN
Scale 1:100

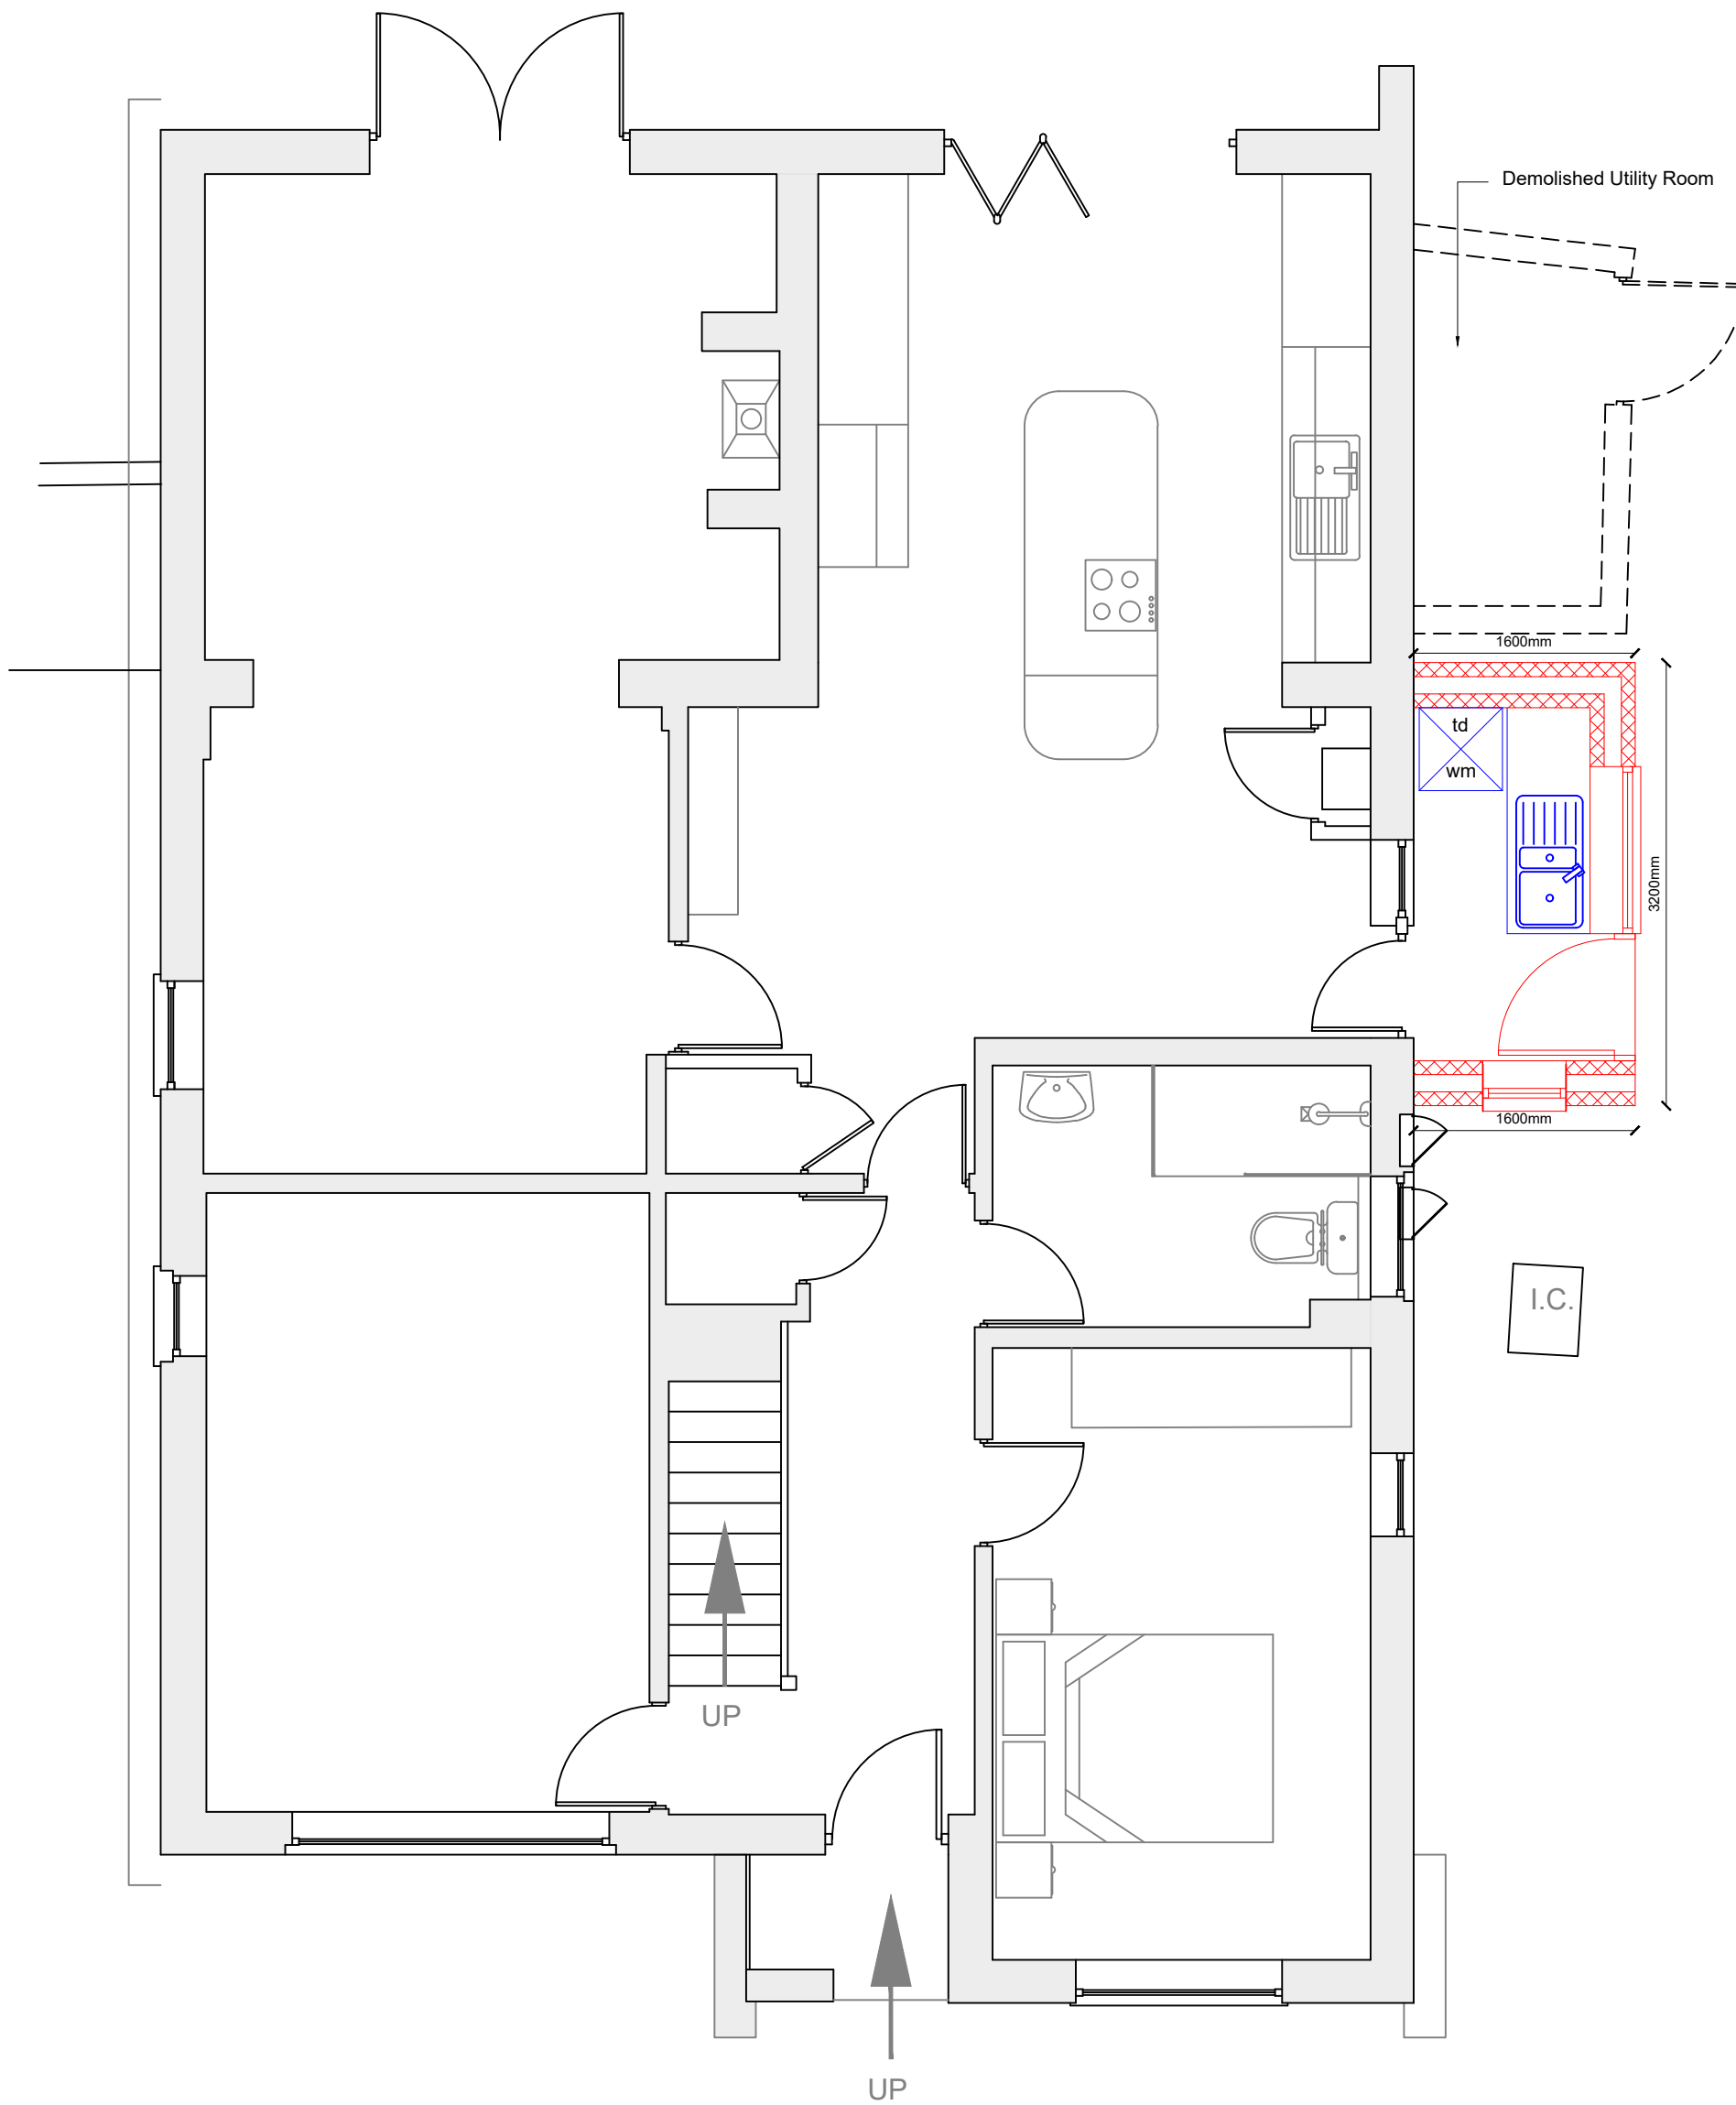


PROPOSED GROUND FLOOR PLAN
Scale 1:50

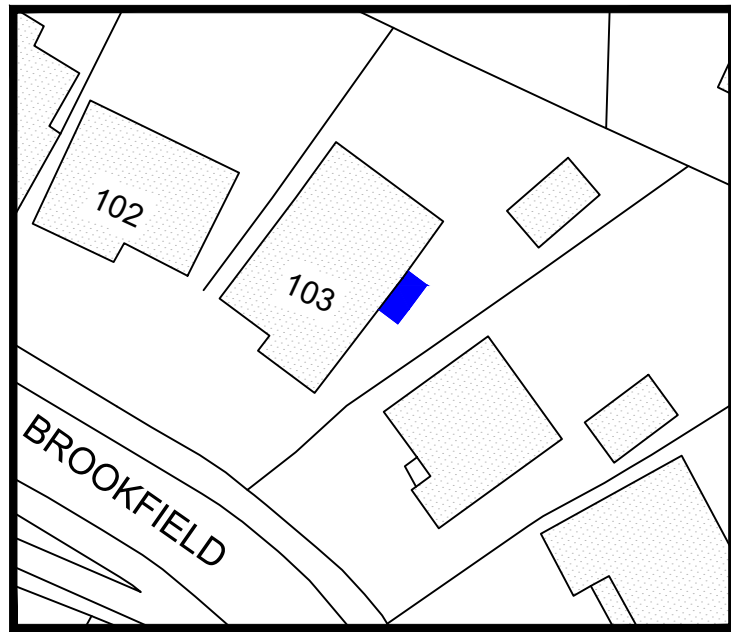


BLOCK PLAN
Scale 1:500



LOCATION PLAN
Scale 1:1250

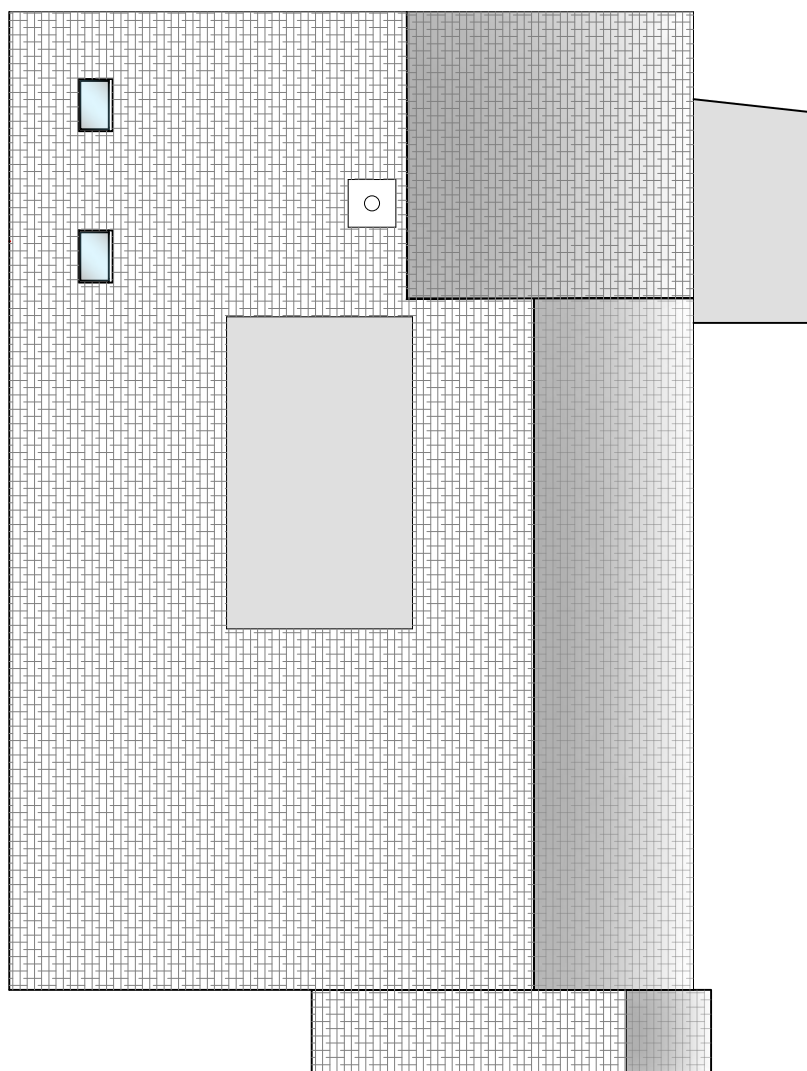

EXISTING ROOF PLAN
Scale 1:100

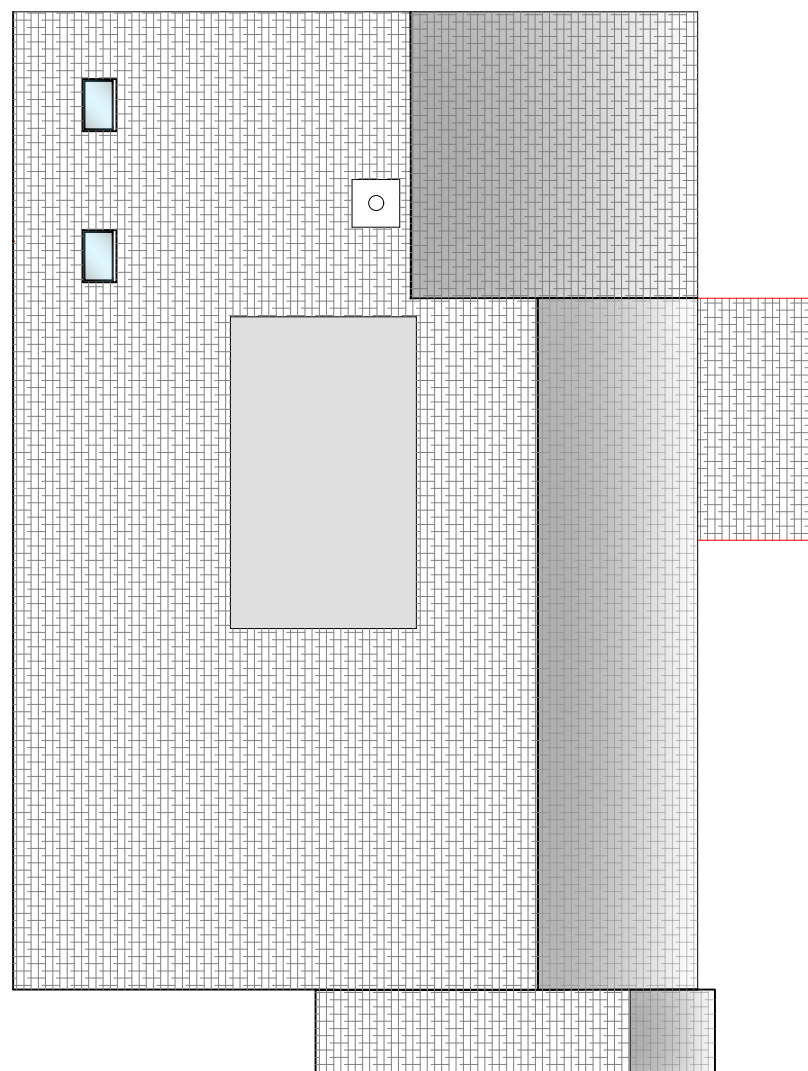

PROPOSED ROOF PLAN
Scale 1:100

SCALED DIMENSIONS MUST NOT BE TAKEN FROM THIS DRAWING			
Client:		Mr & Mrs D. DeMaid 103 Brookfield Neath SA10 7EL	
Project:		PROPOSED SINGLE STOREY UTILITY ROOM to 103 Brookfield SA10 7EL	
Surveyed:	MT	Drawn:	MT/JTR
Approved:	MT	Date:	March, 2022
Amendment Date/No.:	April 26th 2022/01	Scales:	1:50 1:100 1:500 1:1250
Drawing No.: JTR/DD/03/22/01			
PLANNING			