




- 1 All dimensions in millimetres unless otherwise stated.
2 Do not scale off drawing. All dimensions to be checked on site.

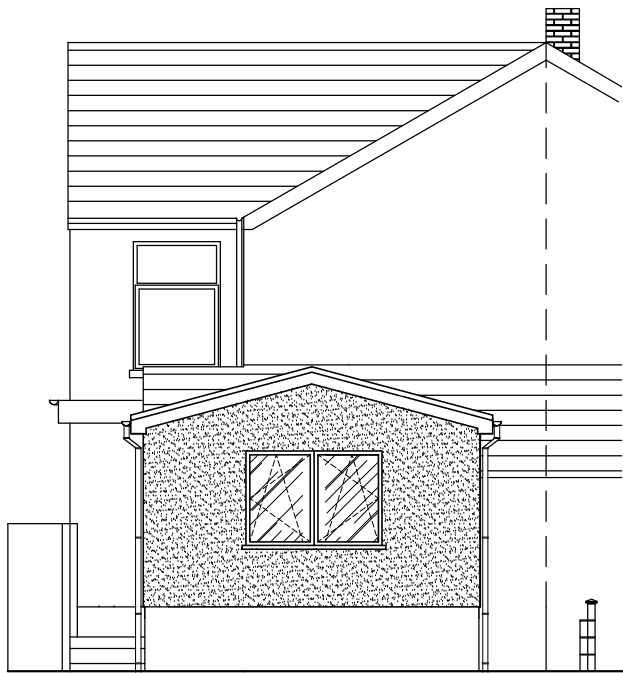

Proposed Rear Elevation

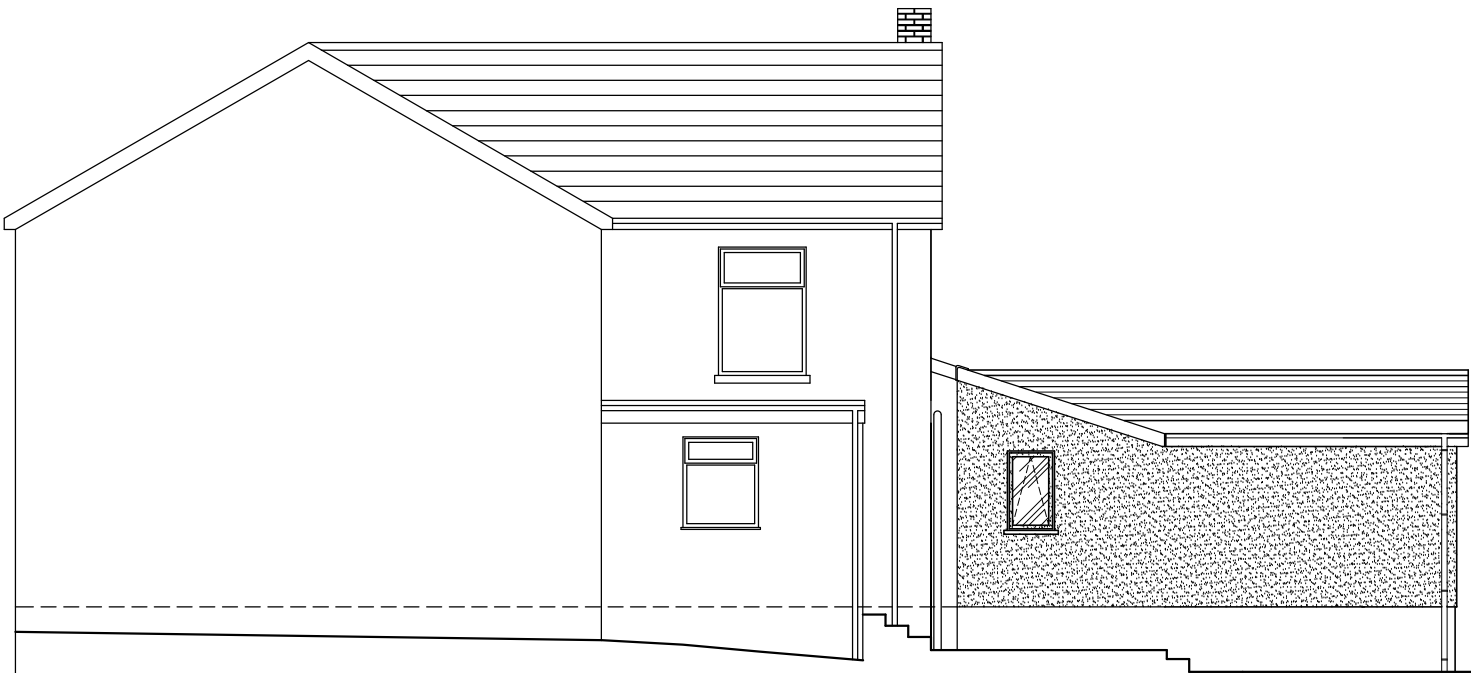

Proposed Side Elevation

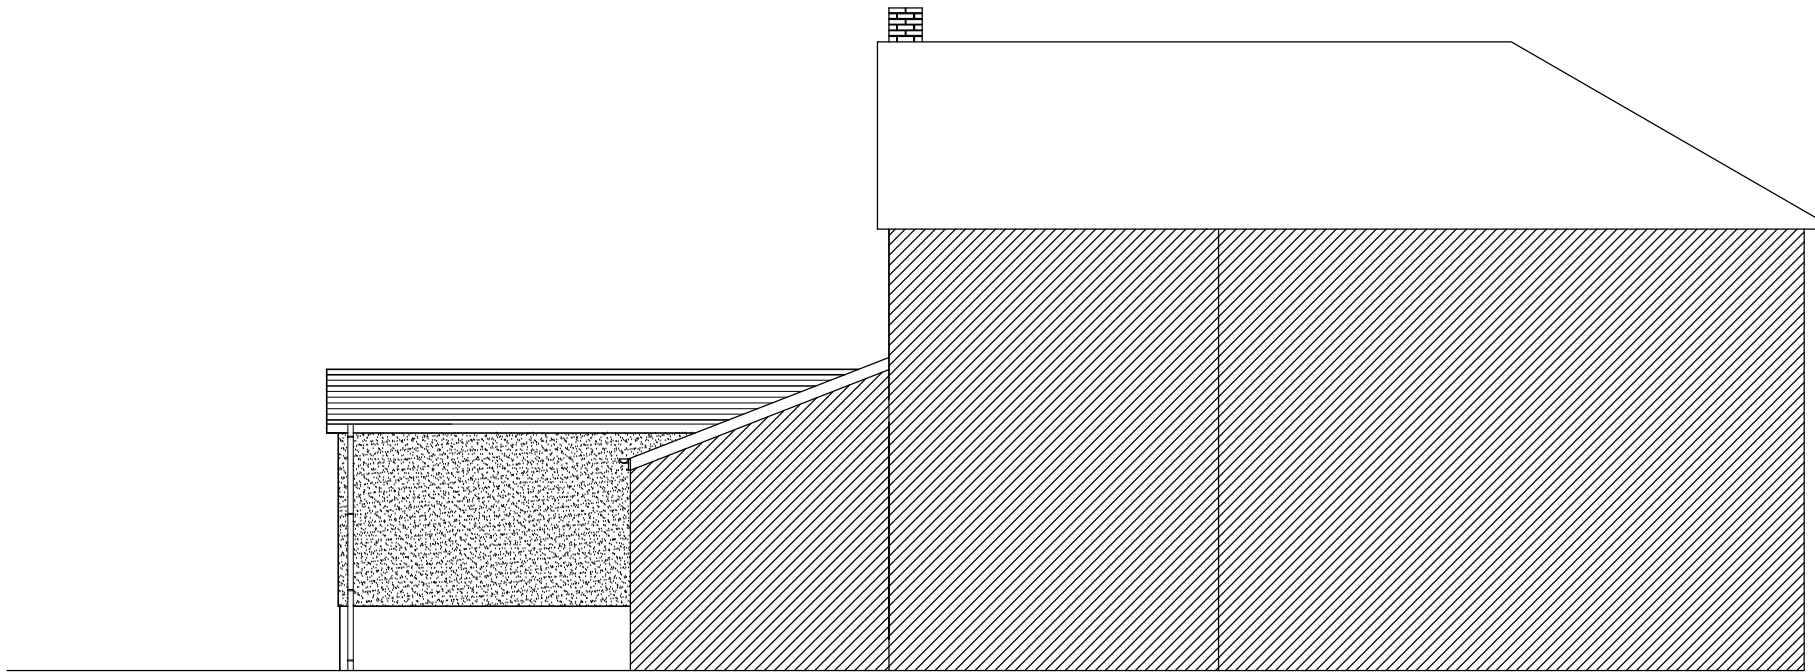

Proposed Side Elevation

Rev	Details	Dr	Date
 Cyngor Castell-nedd Port Talbot Neath Port Talbot Council			
Cyngor Castell-nedd Port Talbot Neath Port Talbot Council Social Services, Health and Housing Housing Renewal and Adaptations Service Civic Centre Neath SA11 3QZ			
Project 23 Gron Road Gwaun Cae Gurwen Bedroom and Shower Room Extension Proposed Elevations			
Drawn	Sjl	Checked	Approved
Date	Dec21	Date	Date
Scales 1:100			
Drawing No. DFG5150/3			