




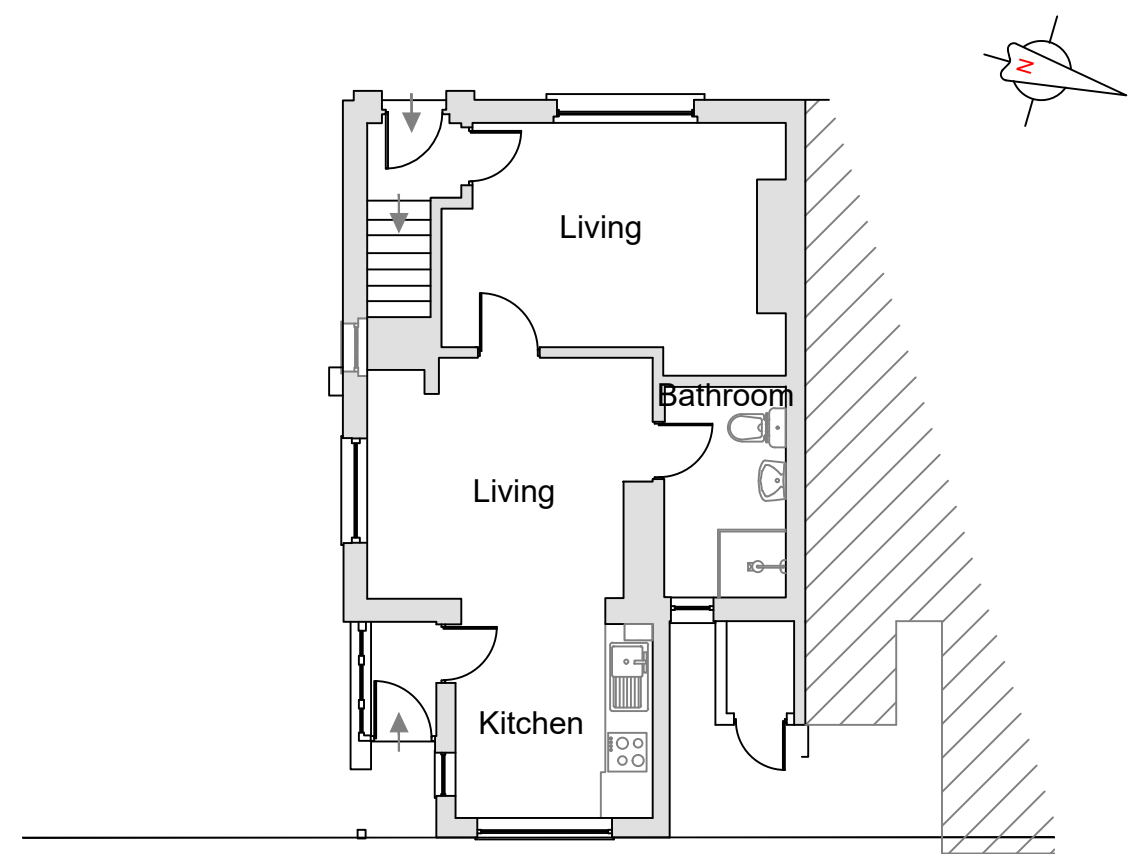

EXISTING GROUND FLOOR PLAN
Scale 1:100

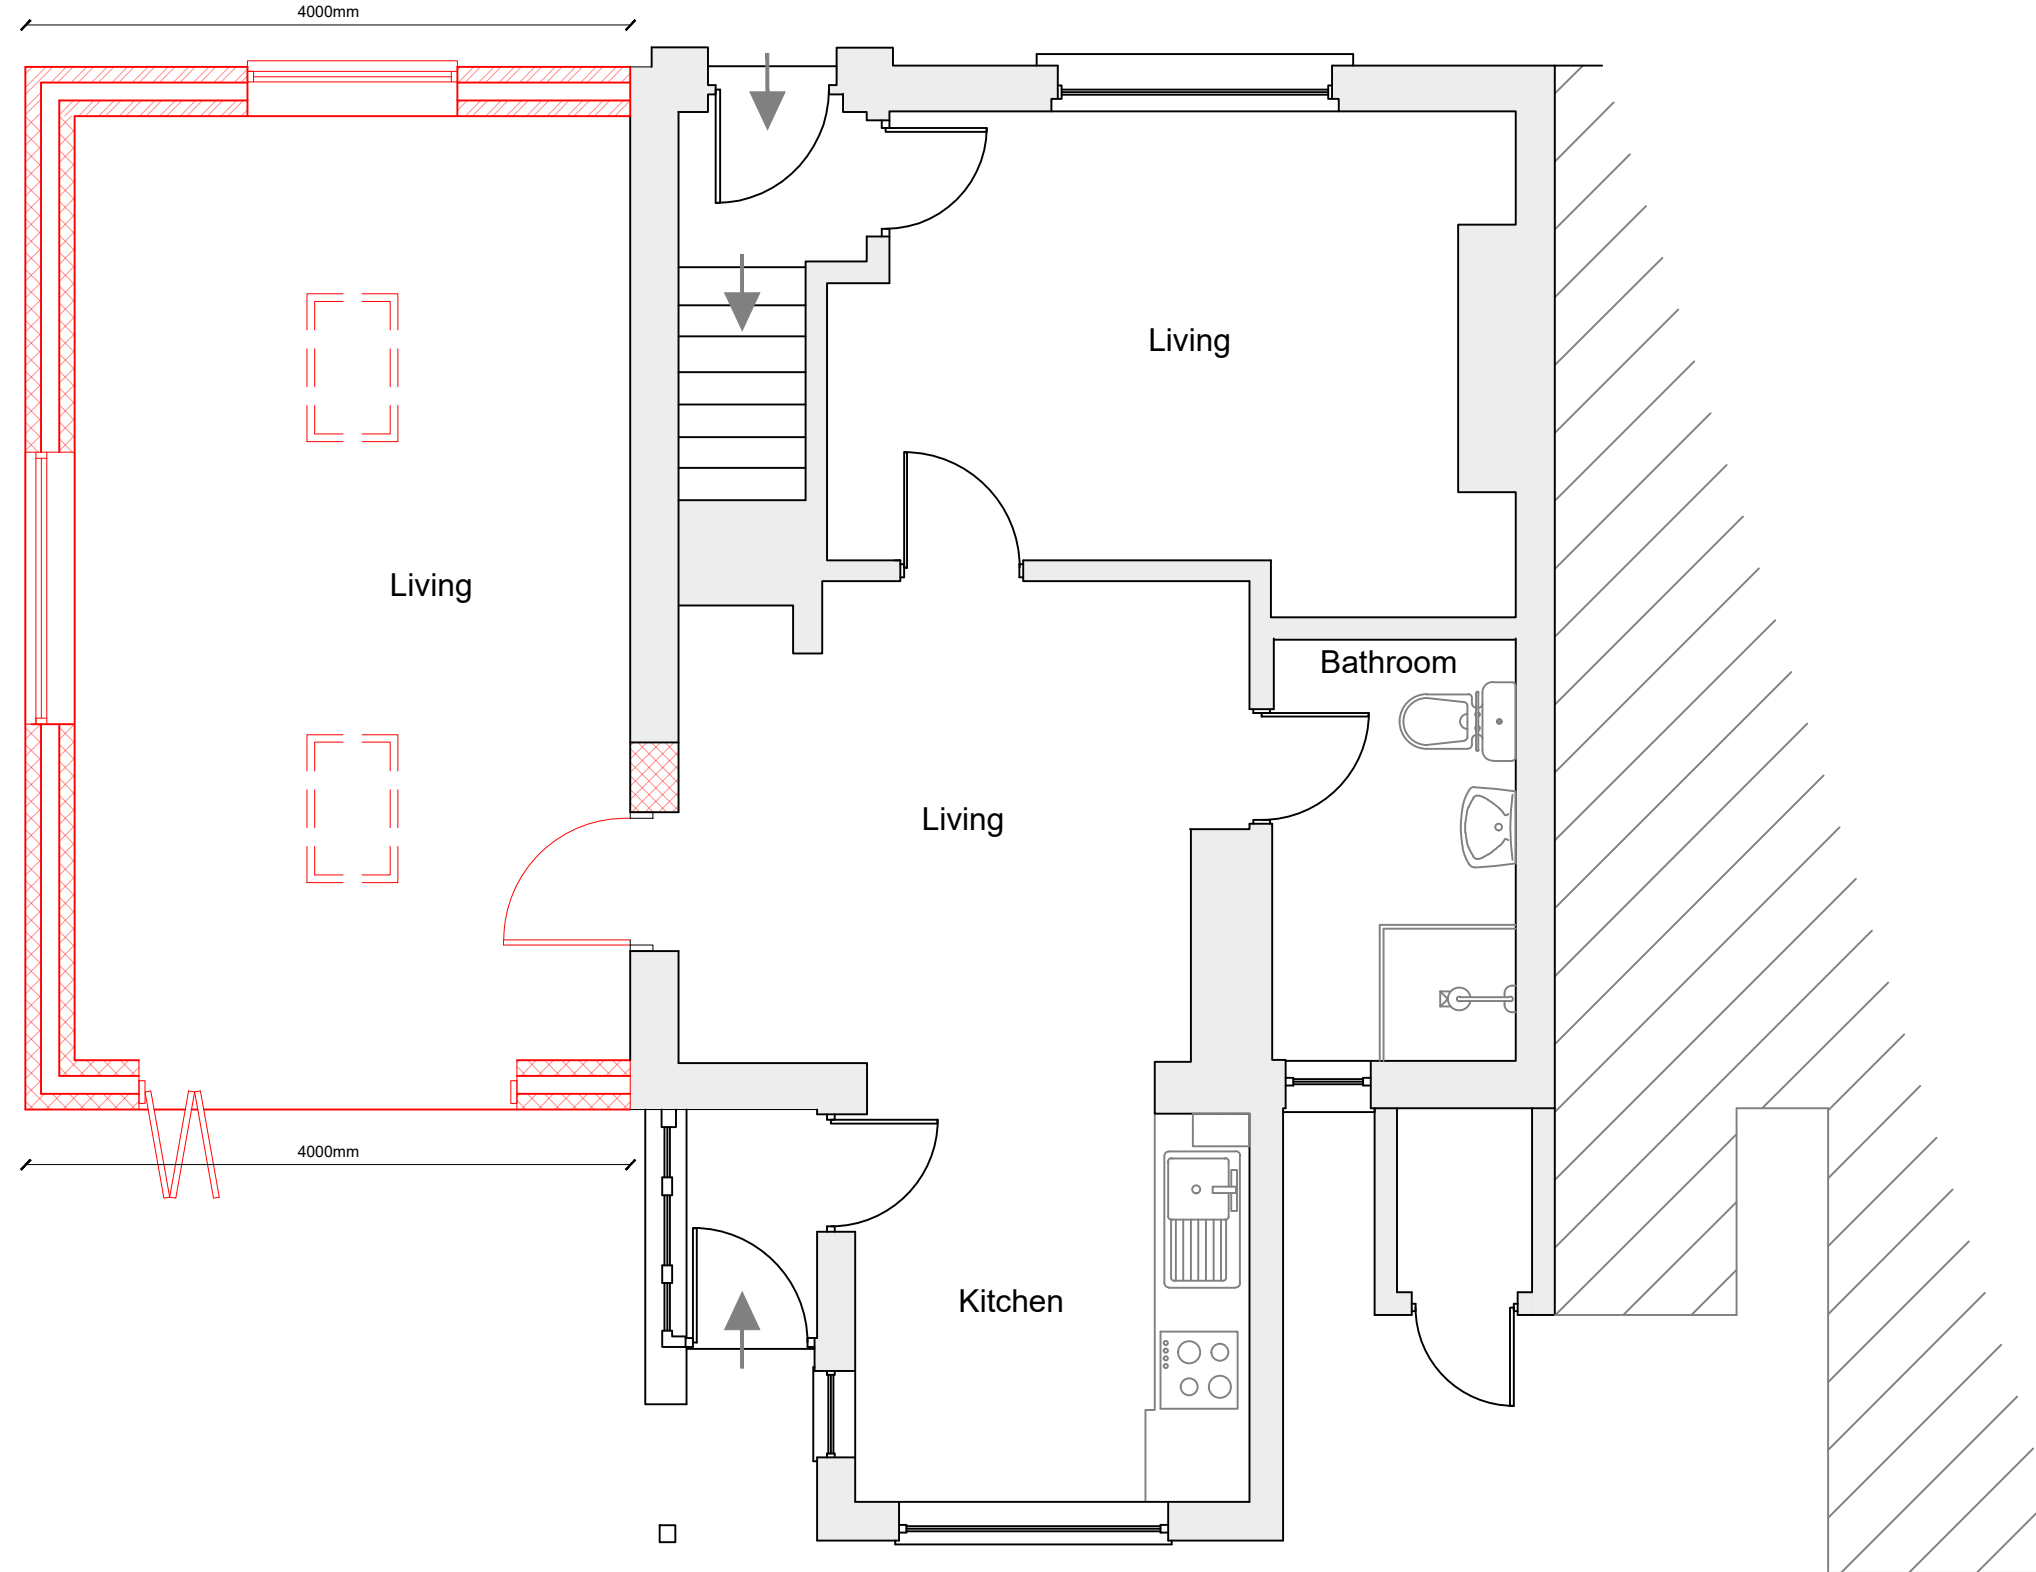

PROPOSED GROUND FLOOR PLAN
Scale 1:50

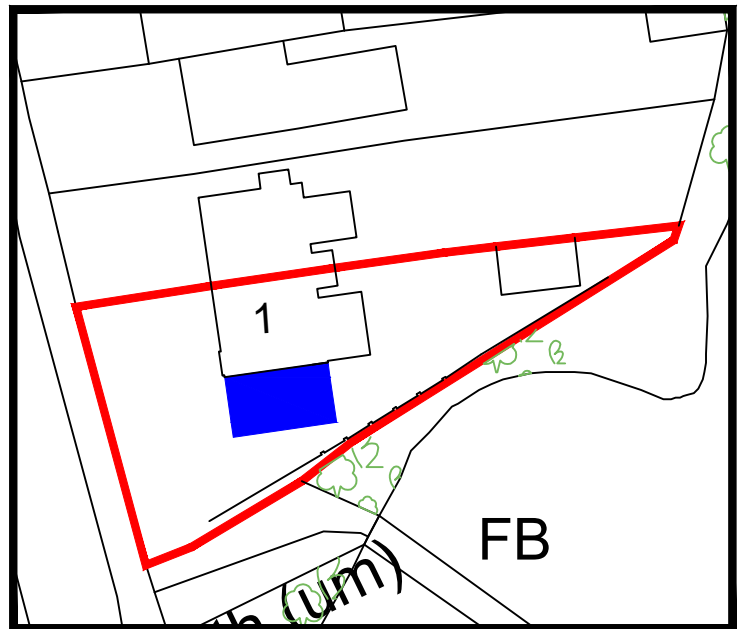

BLOCK PLAN
Scale 1:500




LOCATION PLAN
Scale 1:1250




EXISTING WEST ELEVATION
Scale 1:100




PROPOSED WEST ELEVATION
Scale 1:100

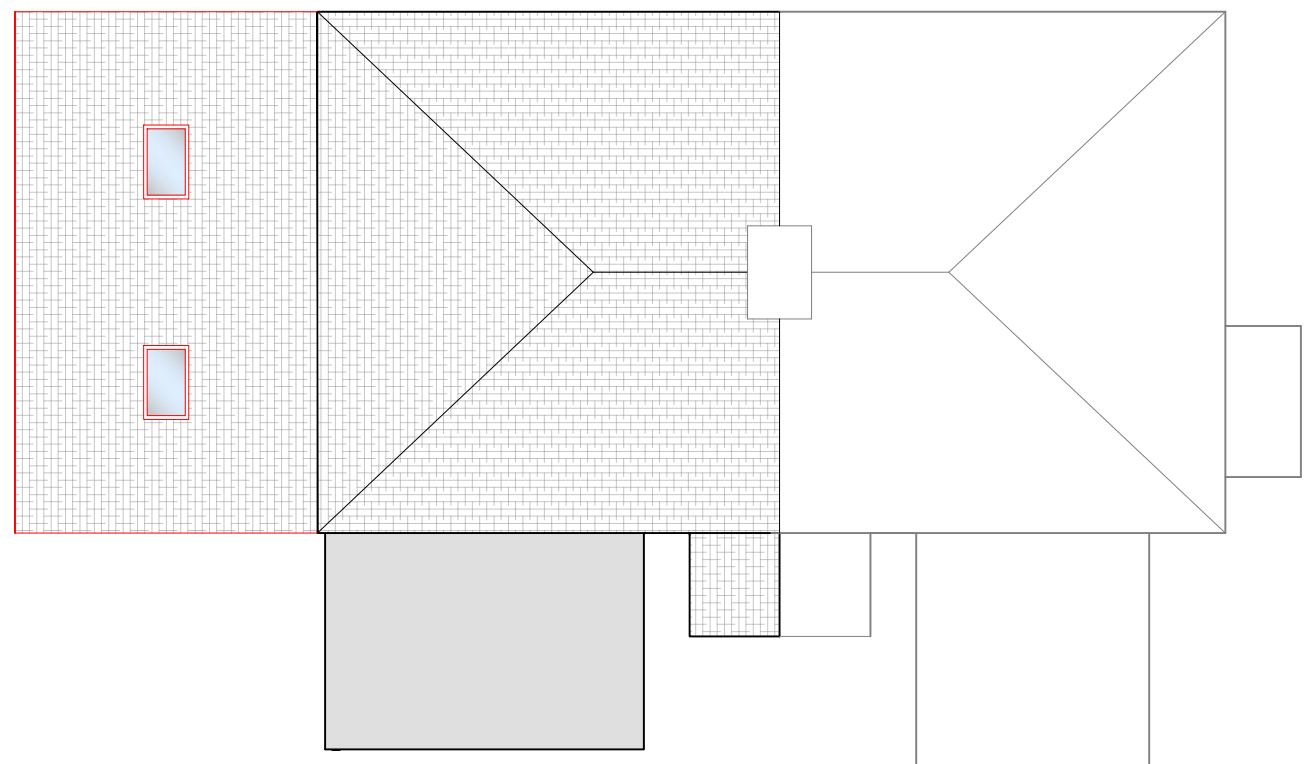


PROPOSED ROOF PLAN
Scale 1:100

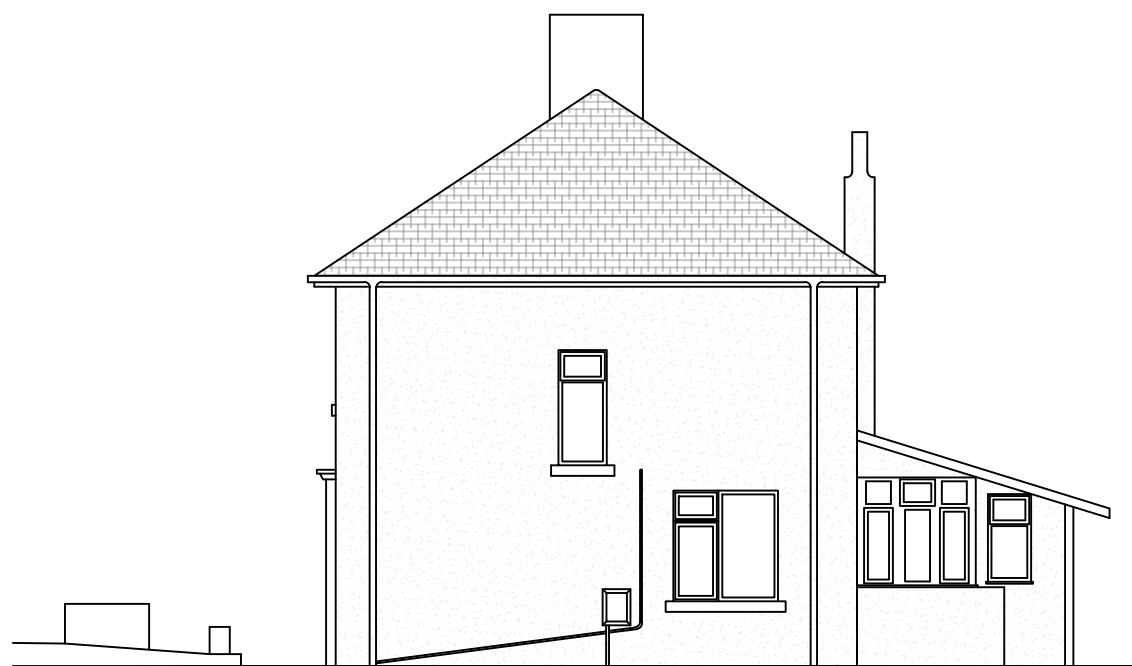

EXISTING SOUTH ELEVATION
Scale 1:100

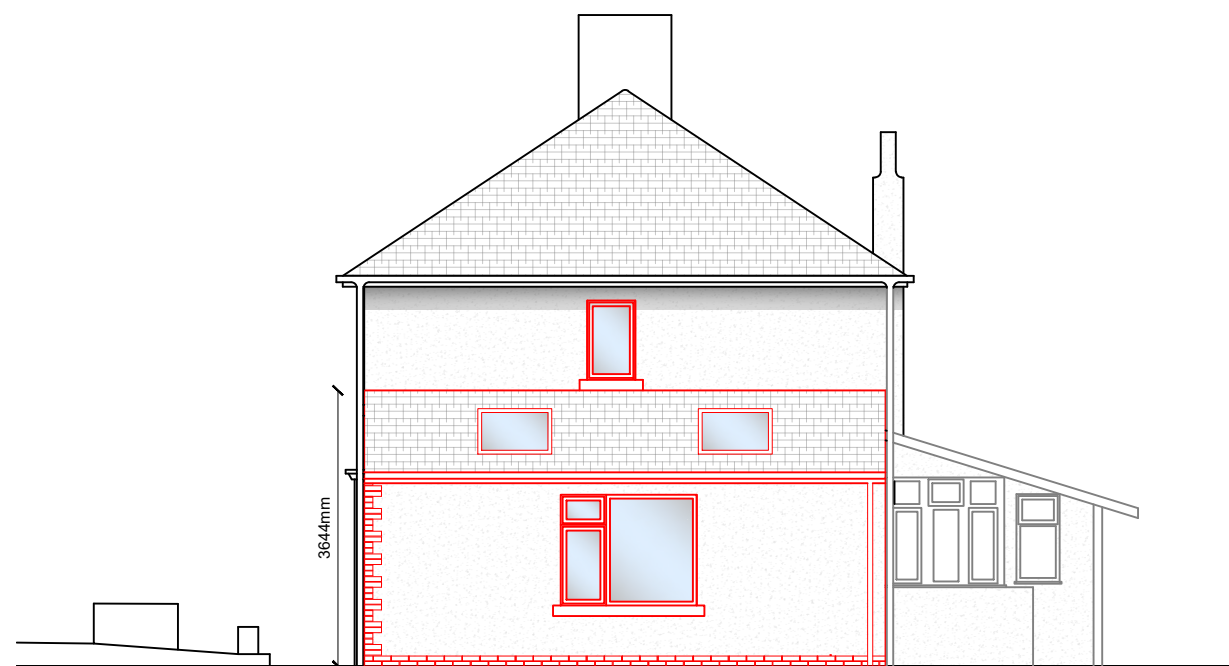


PROPOSED SOUTH ELEVATION
Scale 1:100

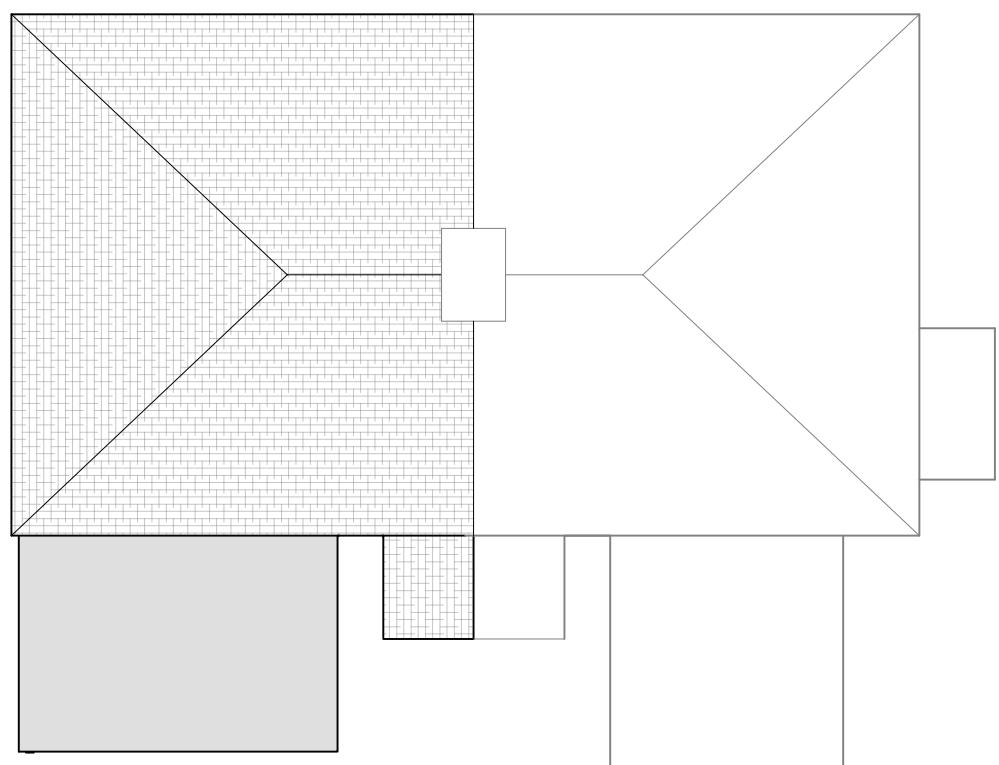

EXISTING ROOF PLAN
Scale 1:100



EXISTING EAST ELEVATION
Scale 1:100

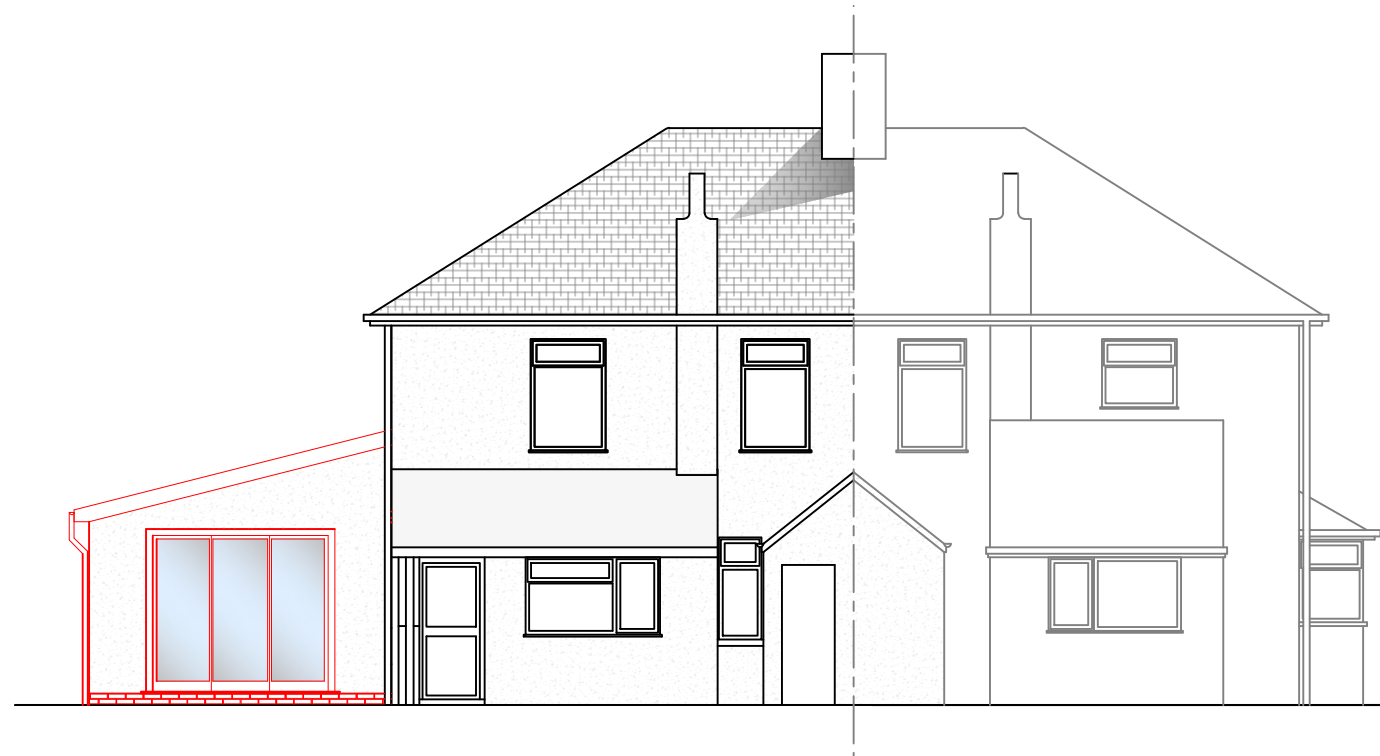

PROPOSED EAST ELEVATION
Scale 1:100

SCALED DIMENSIONS MUST NOT BE TAKEN FROM THIS DRAWING

Client:
Mr Gareth Hives
1 Maes-y-Bettws
Cwmafan
SA12 9YN

Project:
PROPOSED SINGLE STOREY EXTENSION
to
1 Maes-y-Bettws
Cwmafan
SA12 9YN

Surveyed: MT Drawn: MT/JTR

Approved: MT Date: March, 2022

Amendment Date/No.: Scales: 1:50
1:100
1:500
1:1250

Drawing No.: JTR/GH/03/22/01

PLANNING