

MATERIAL FINISHES:

Roof Covering:
Imitation Slate (thick) - Anthracite.
concrete ridge tile - Anthracite

Wall Covering:
Bradstone (or similar) - BUFF
(plinth and porch pillars)

Render (smooth).
Colour - Painted Ivory (or similar)

Windows & Doors:
UPVC Double Glazed.
Colour: TBC

Weather boarding:
UPVC bullnosed
Colour: White

Rainwater goods:
Plastic, half round
Colour: Black

Client:

Mr. J. Griffiths

Project Title:

PROPOSED DETACHED DWELLING
on Land adj. to
65 Heol y Gors
Cwmgoris

General Notes:

1. Do not scale from this drawing, take figured dimensions only.
2. Dimensions are in millimeters unless otherwise stated.

Drawing Issue:


PLANNING

Drawing Title:
PROPOSED ELEVATIONS & FLOOR PLANS


Drawing No:	005	Revision:	B
Date:	30-04-2021	Revised:	03-05-2022
Scales(s):	1:100	Paper Size:	A3




Cwm Planning & Design Ltd.
(architectural and Draughting Services)

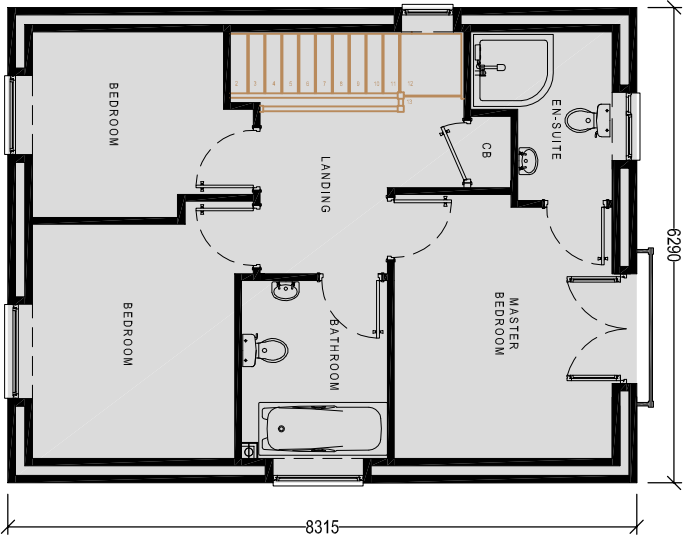


PROPOSED FIRST FLOOR PLAN
Scale 1:100

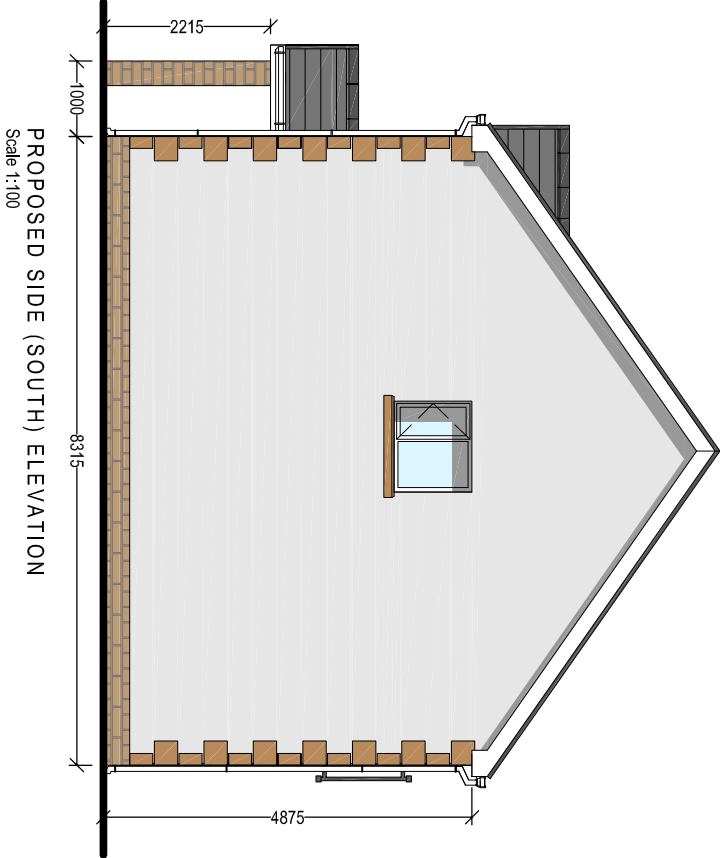


PROPOSED SIDE (SOUTH) ELEVATION
Scale 1:100

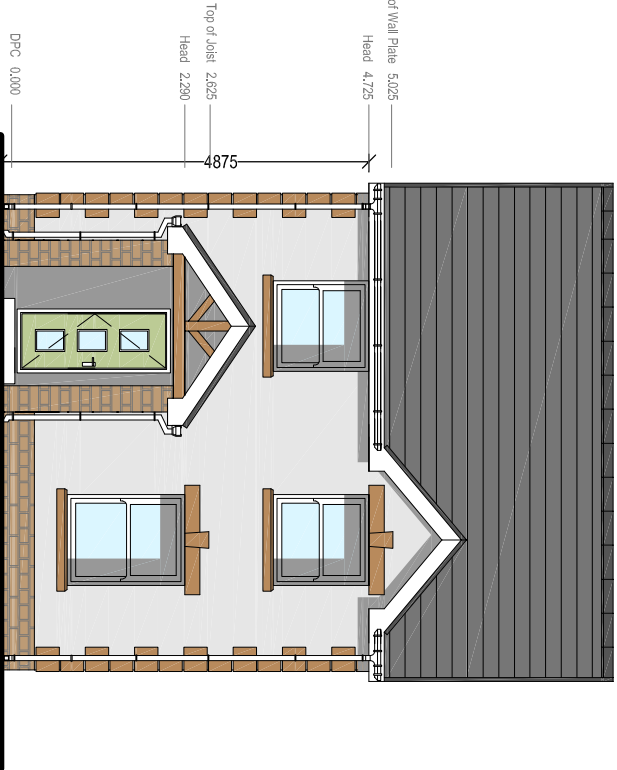


PROPOSED FRONT (EAST) ELEVATION
Scale 1:100

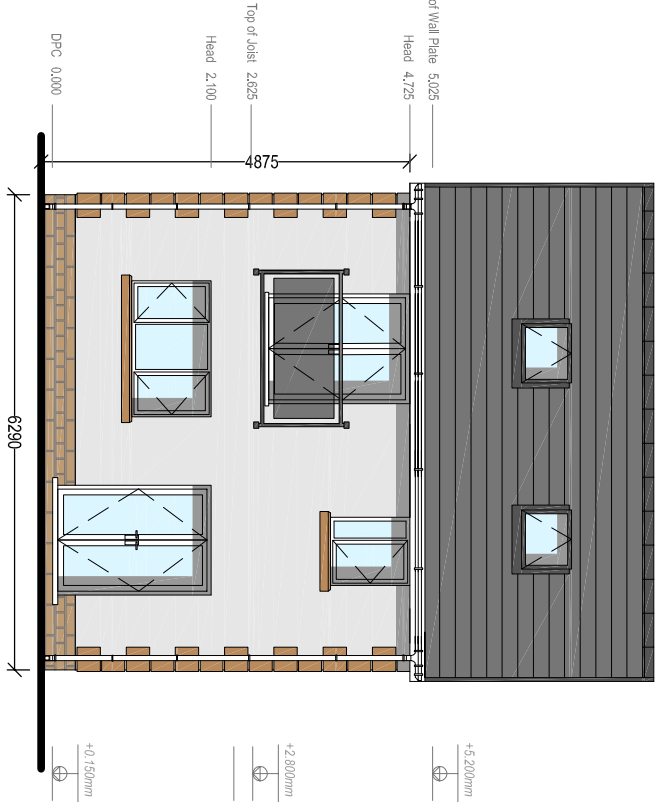

PROPOSED FRONT (EAST) ELEVATION
Scale 1:100

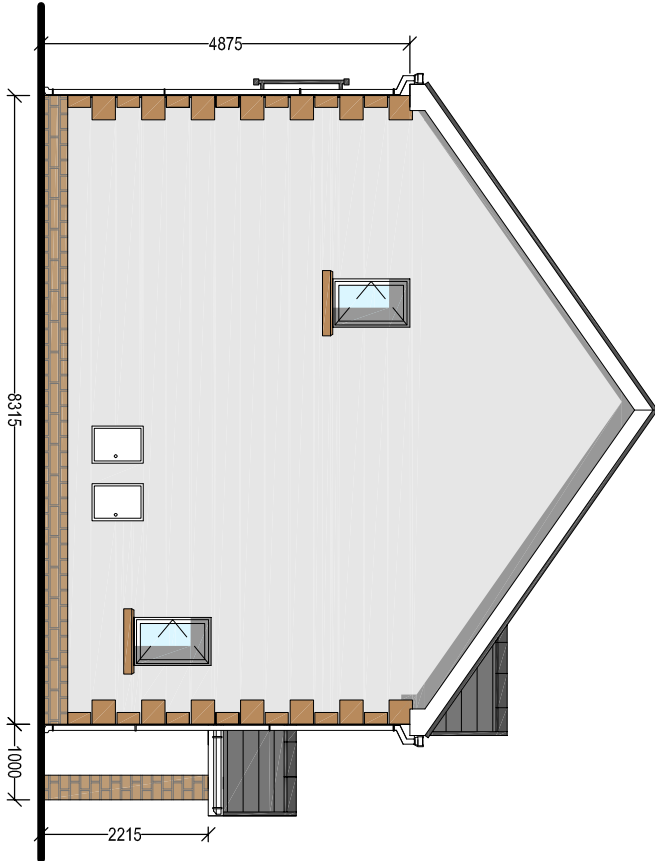

PROPOSED SIDE (NORTH) ELEVATION
Scale 1:100

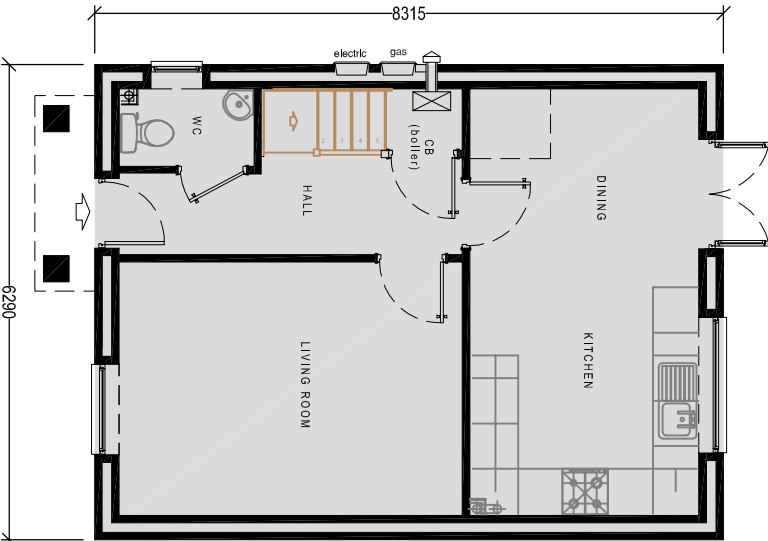

PROPOSED GROUND FLOOR PLAN
Scale 1:100