




Front (North) Elevation

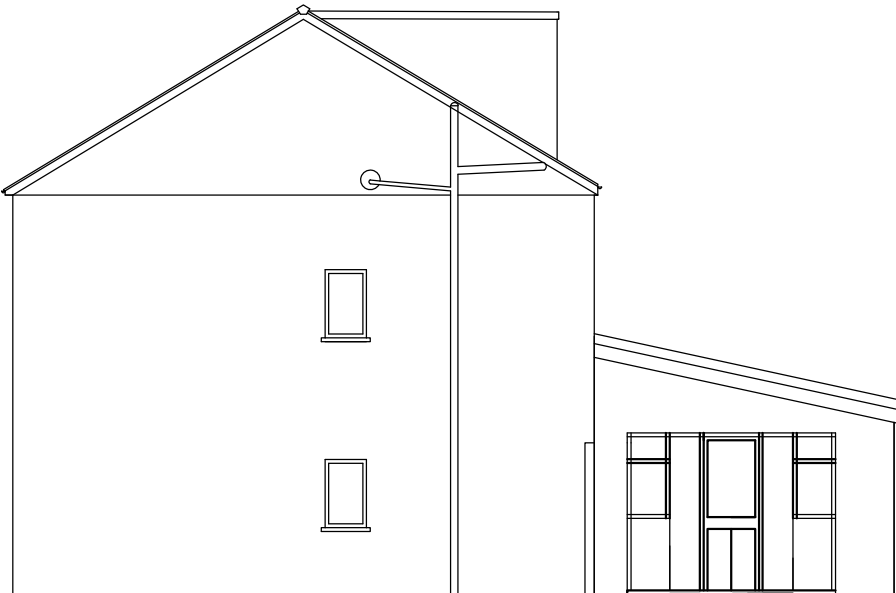



Side (East) Elevation



Rear (South) Elevation



Site Location Plan
1:1250

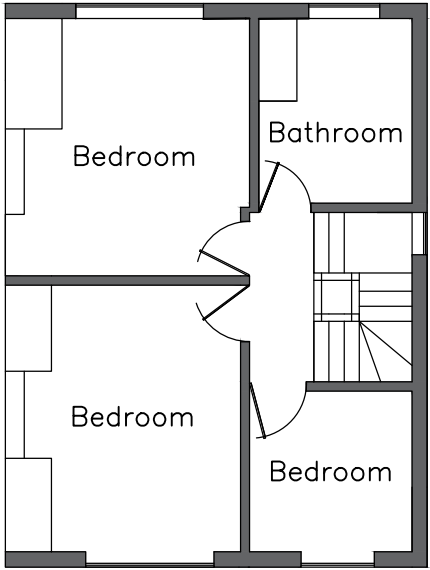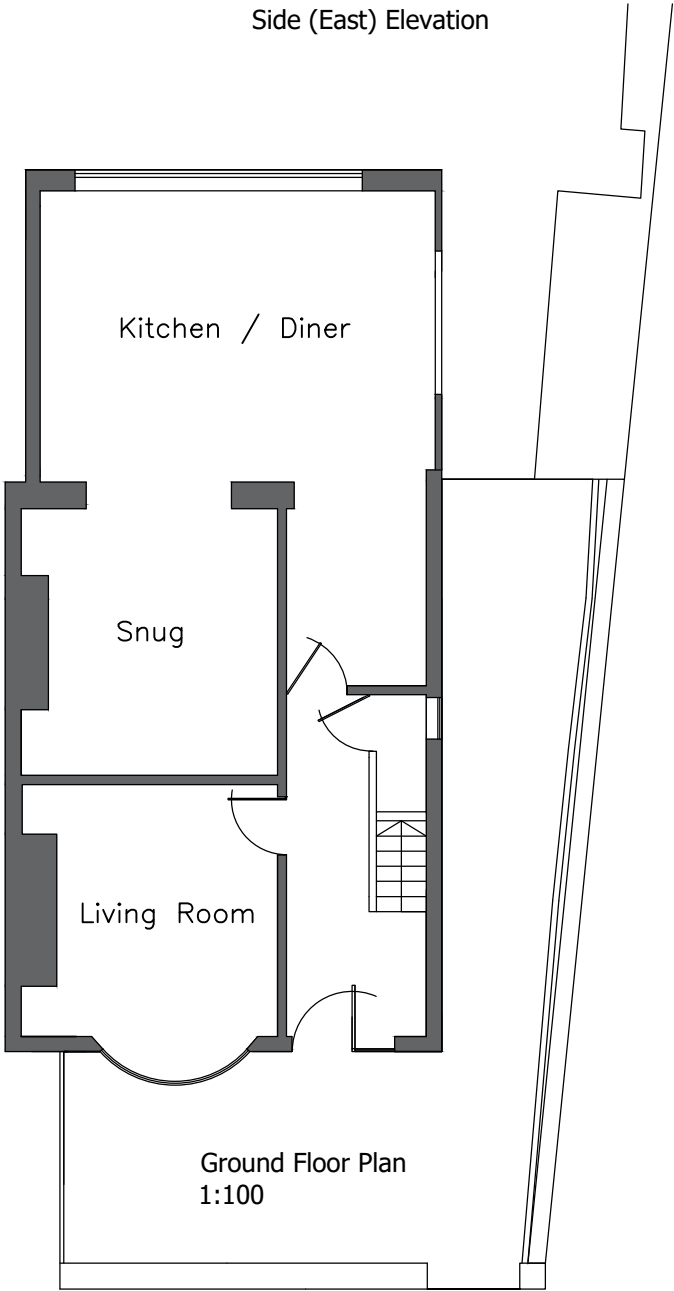

First Floor Plan
1:100

Title: Site Location, Floor and Existing Elevations Drawing No.: KD/01 Scale 1:1250, 1:100 A3		Liam Jones MRTPI  RTPI Chartered Town Planner
Project: Extension	Site: 2 St Albans Terrace, Taibach, SA13 1LW	
Date: May 2022		