



Existing Side Elevation




Existing Rear Elevation


Development is Permitted Development by virtue of Part 1, Class A of the Town and Country Planning (General Permitted Development) Order 1995 (as amended in Wales in 2013)




Proposed Side Elevation

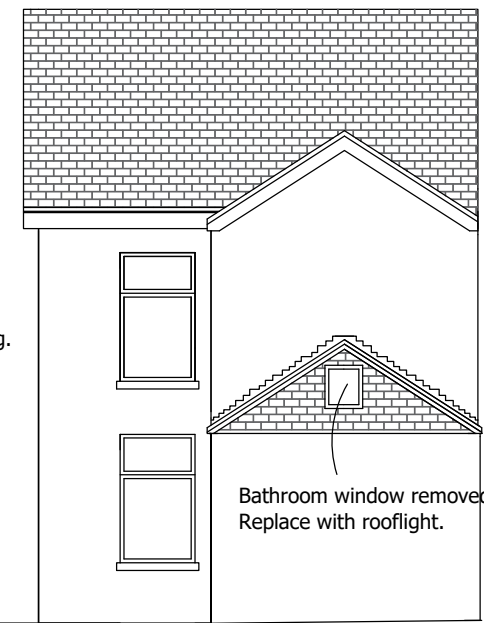


Proposed Rear Elevation

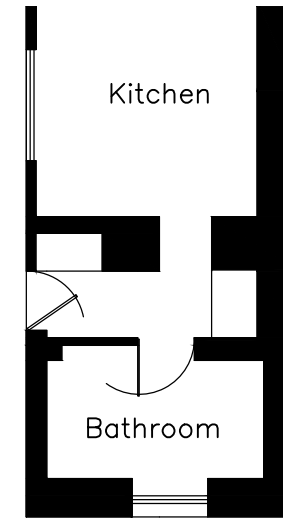

Existing Floorplan

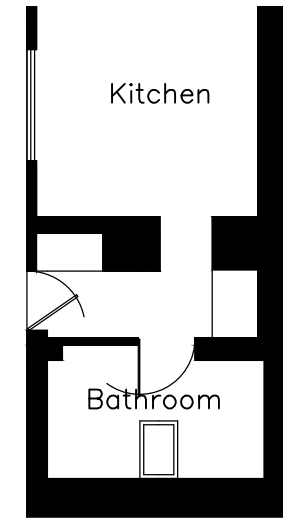

Proposed Floorplan

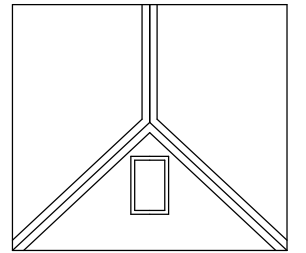

Proposed Roofplan



Site Location Plan 1:1250

Title: Site, Existing and Proposed Plans Drawing No.: DO/01 Scale: 1:100 at A3		Liam Jones MRTPI  RTPI Chartered Town Planner
Project: Hipped roof	Site: 23 Oakfield Road, Pontardawe	
Date: May 2022		