



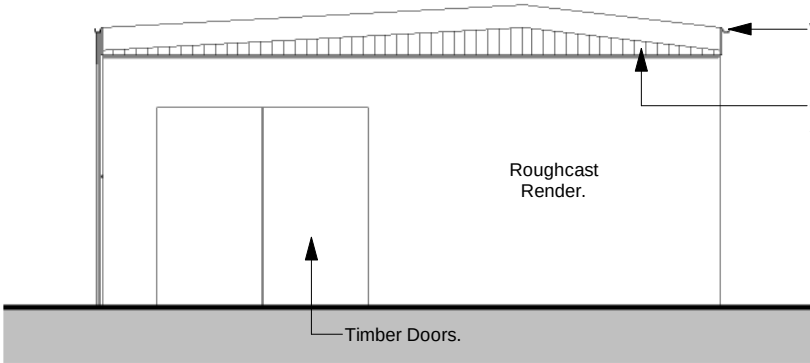


3 East Elevation
1 : 100



VISUAL SCALE 1:100

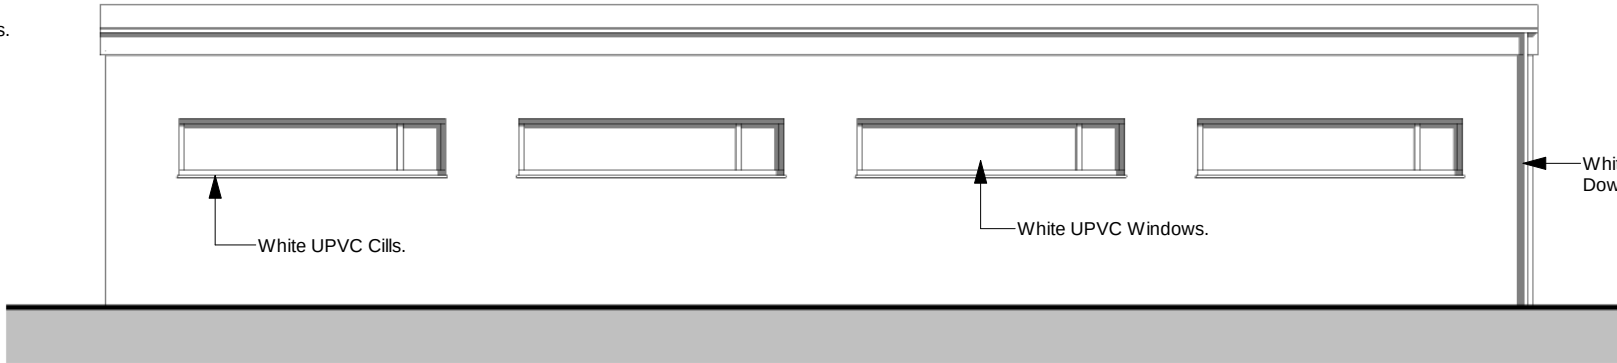


4 South Elevation
1 : 100

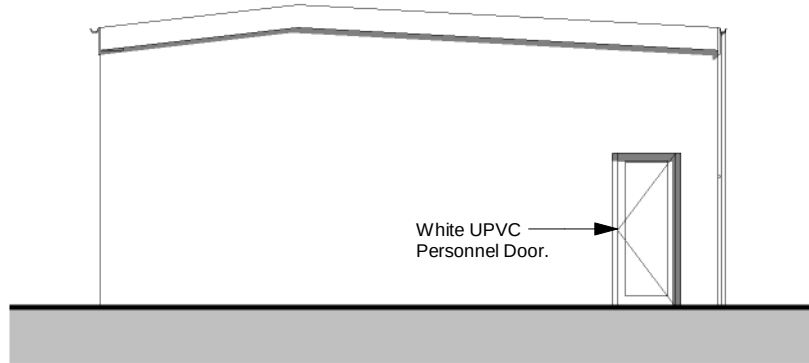


5 West Elevation
1 : 100




2 North Elevation
1 : 100

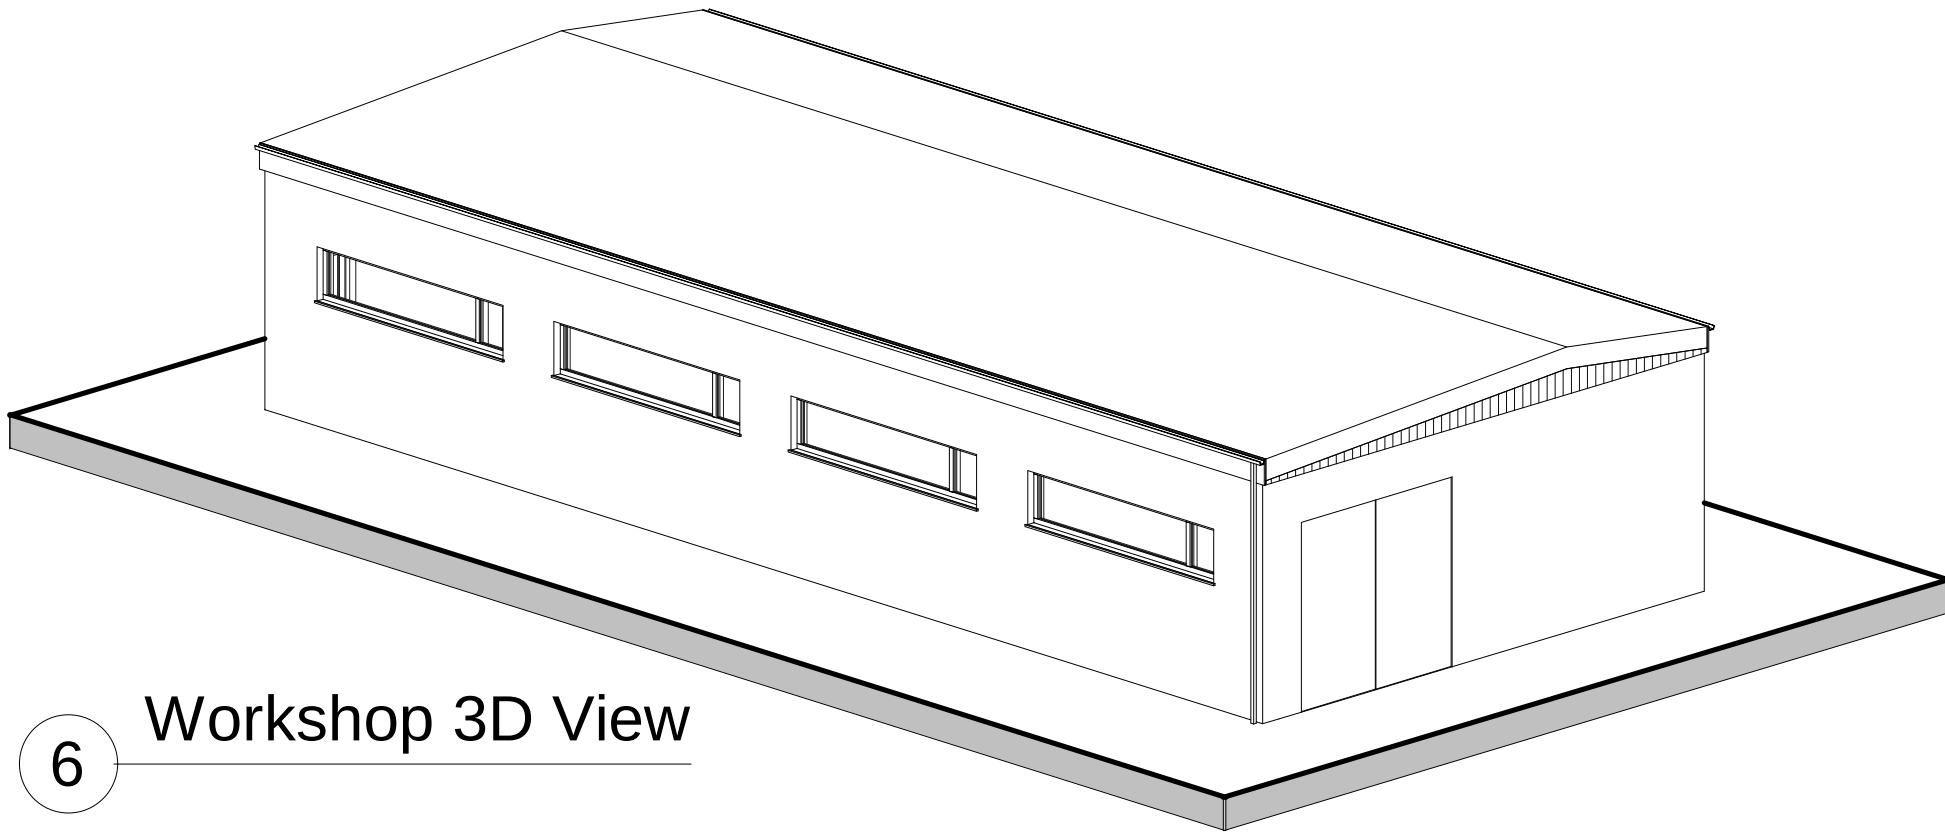

6 Workshop 3D View

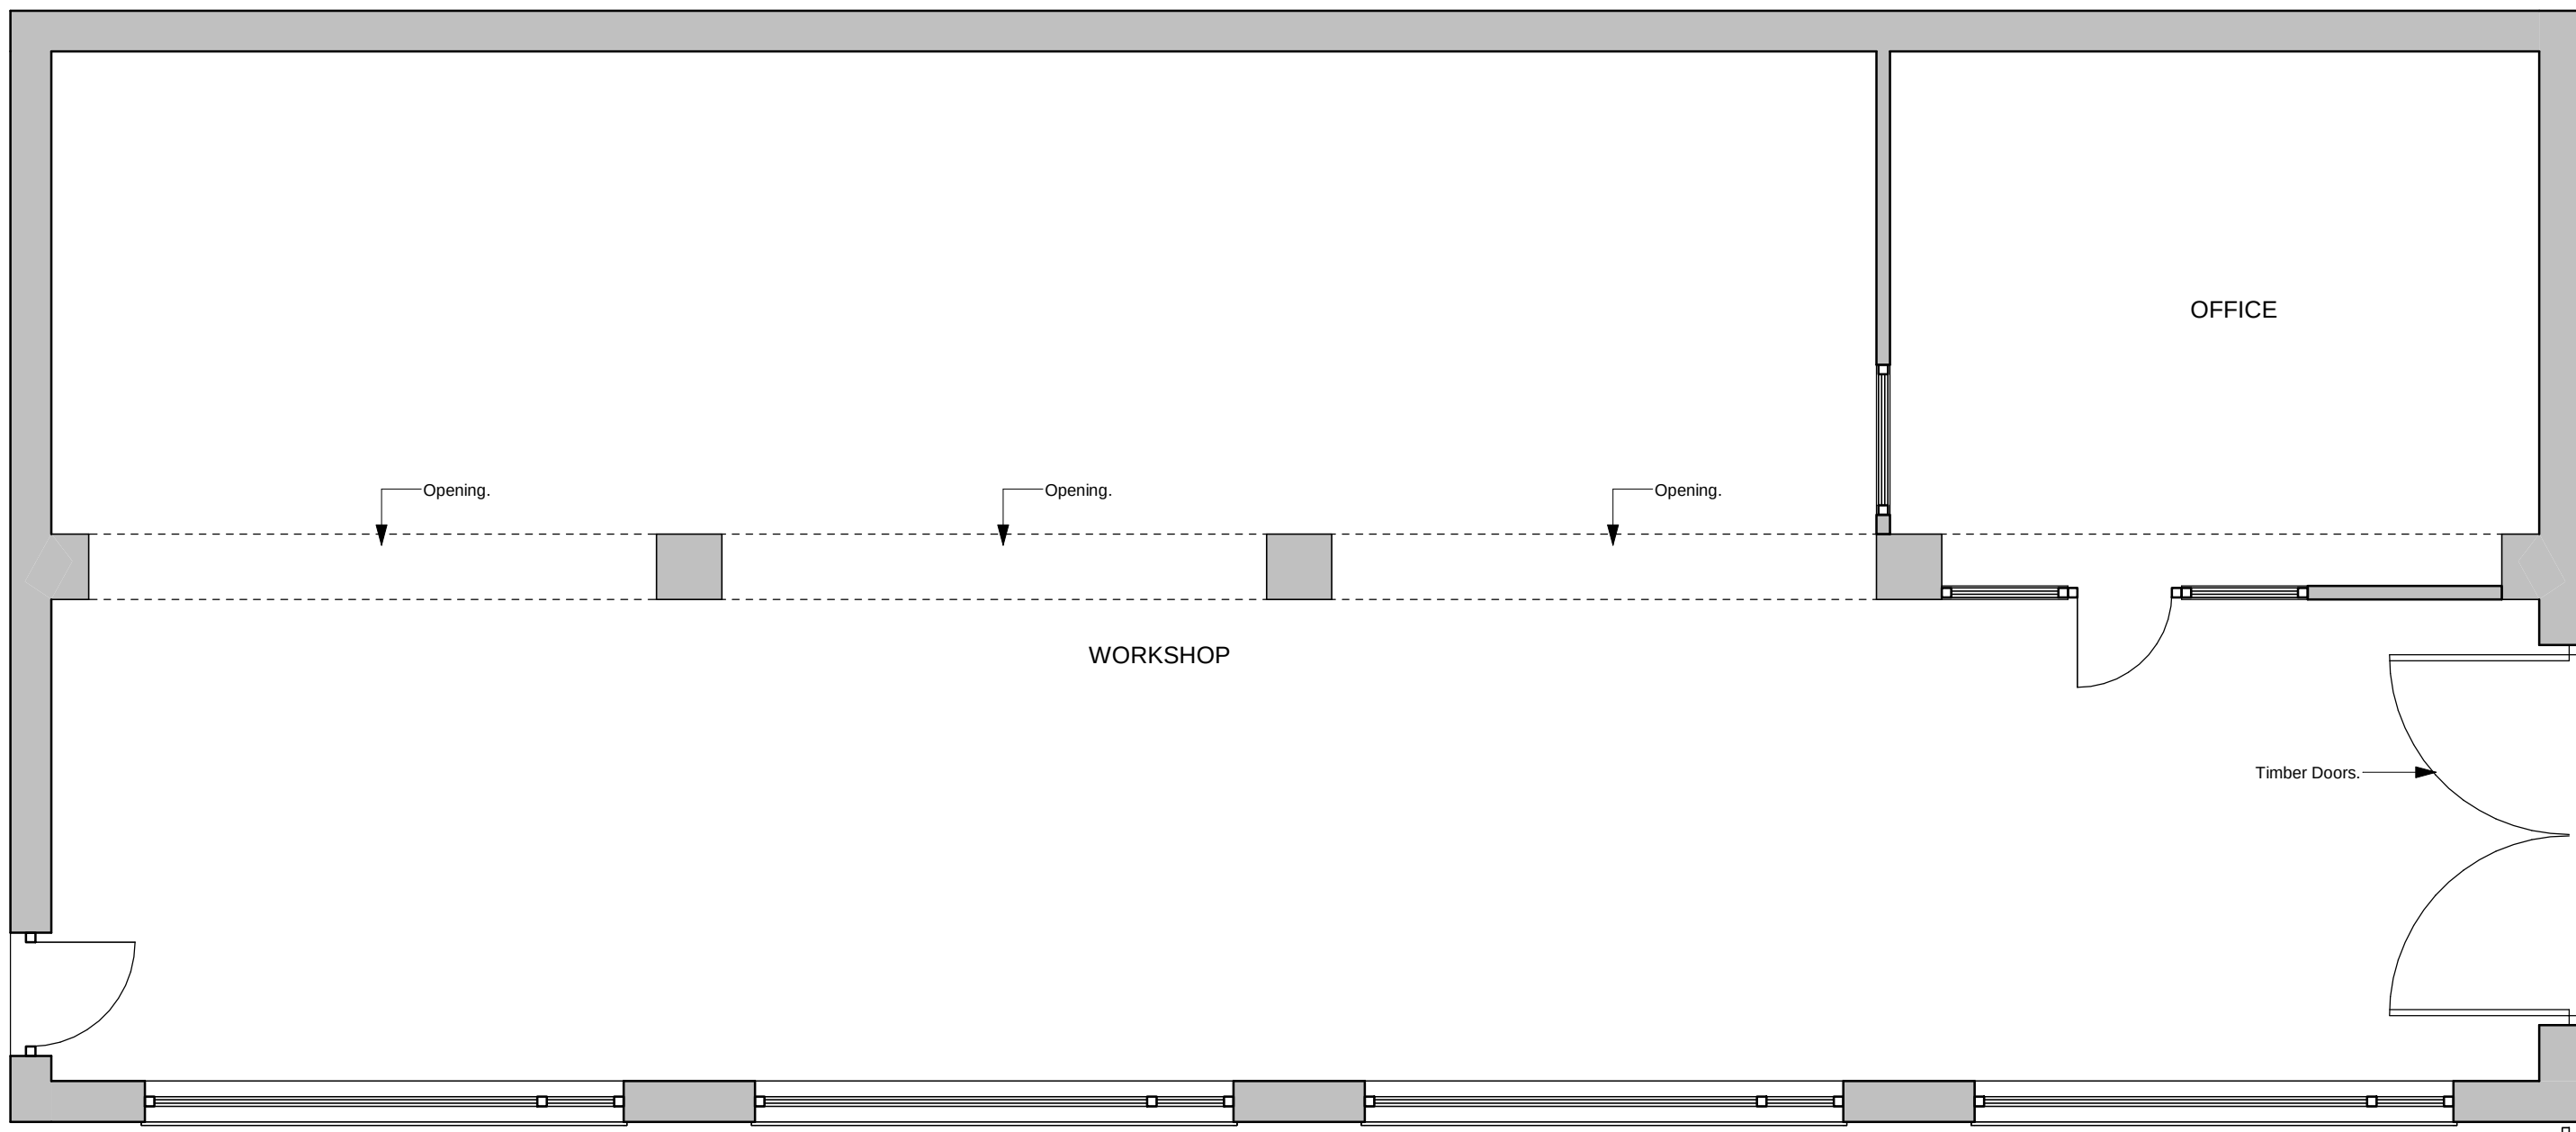

1 Workshop Layout
1 : 50

 

VISUAL SCALE 1:50

No.	Description	Date
A	Survey Drawing.	12/11/21

THIS DRAWING IS COPYRIGHT.
DO NOT SCALE THIS DRAWING (EXCEPT FOR PLANNING PURPOSES)
KEN MORGAN DESIGN AND BUILDING MANAGEMENT TO BE NOTIFIED OF ANY DISCREPANCIES IN FIGURED DIMENSIONS.
CHECK ALL DISPLACEMENTS IN RELATION TO SITE MEASUREMENTS.

*The Studio, Little Greenway,
Crinow Road, Narberth,
Pembrokeshire, SA67 8TA.*

01834 860 873

www.kenmorganarchitects.co.uk

ken@kenmorgandbm.co.uk



PROJECT
37 Heol Cae Gurwen, Gwaun
Cae Gurwen, Ammanford,
SA18 1HG.

TITLE
Existing Workshop Layout.

CLIENT
Mr Richard Phillips.

DRAWN BY LL.B	CHECKED BY A.D	DATE 10/11/2021
------------------	-------------------	--------------------

SCALE (@ A2) As indicated	PROJECT NUMBER 21054H
------------------------------	--------------------------

DRAWING NUMBER 02	REV A
----------------------	----------

