


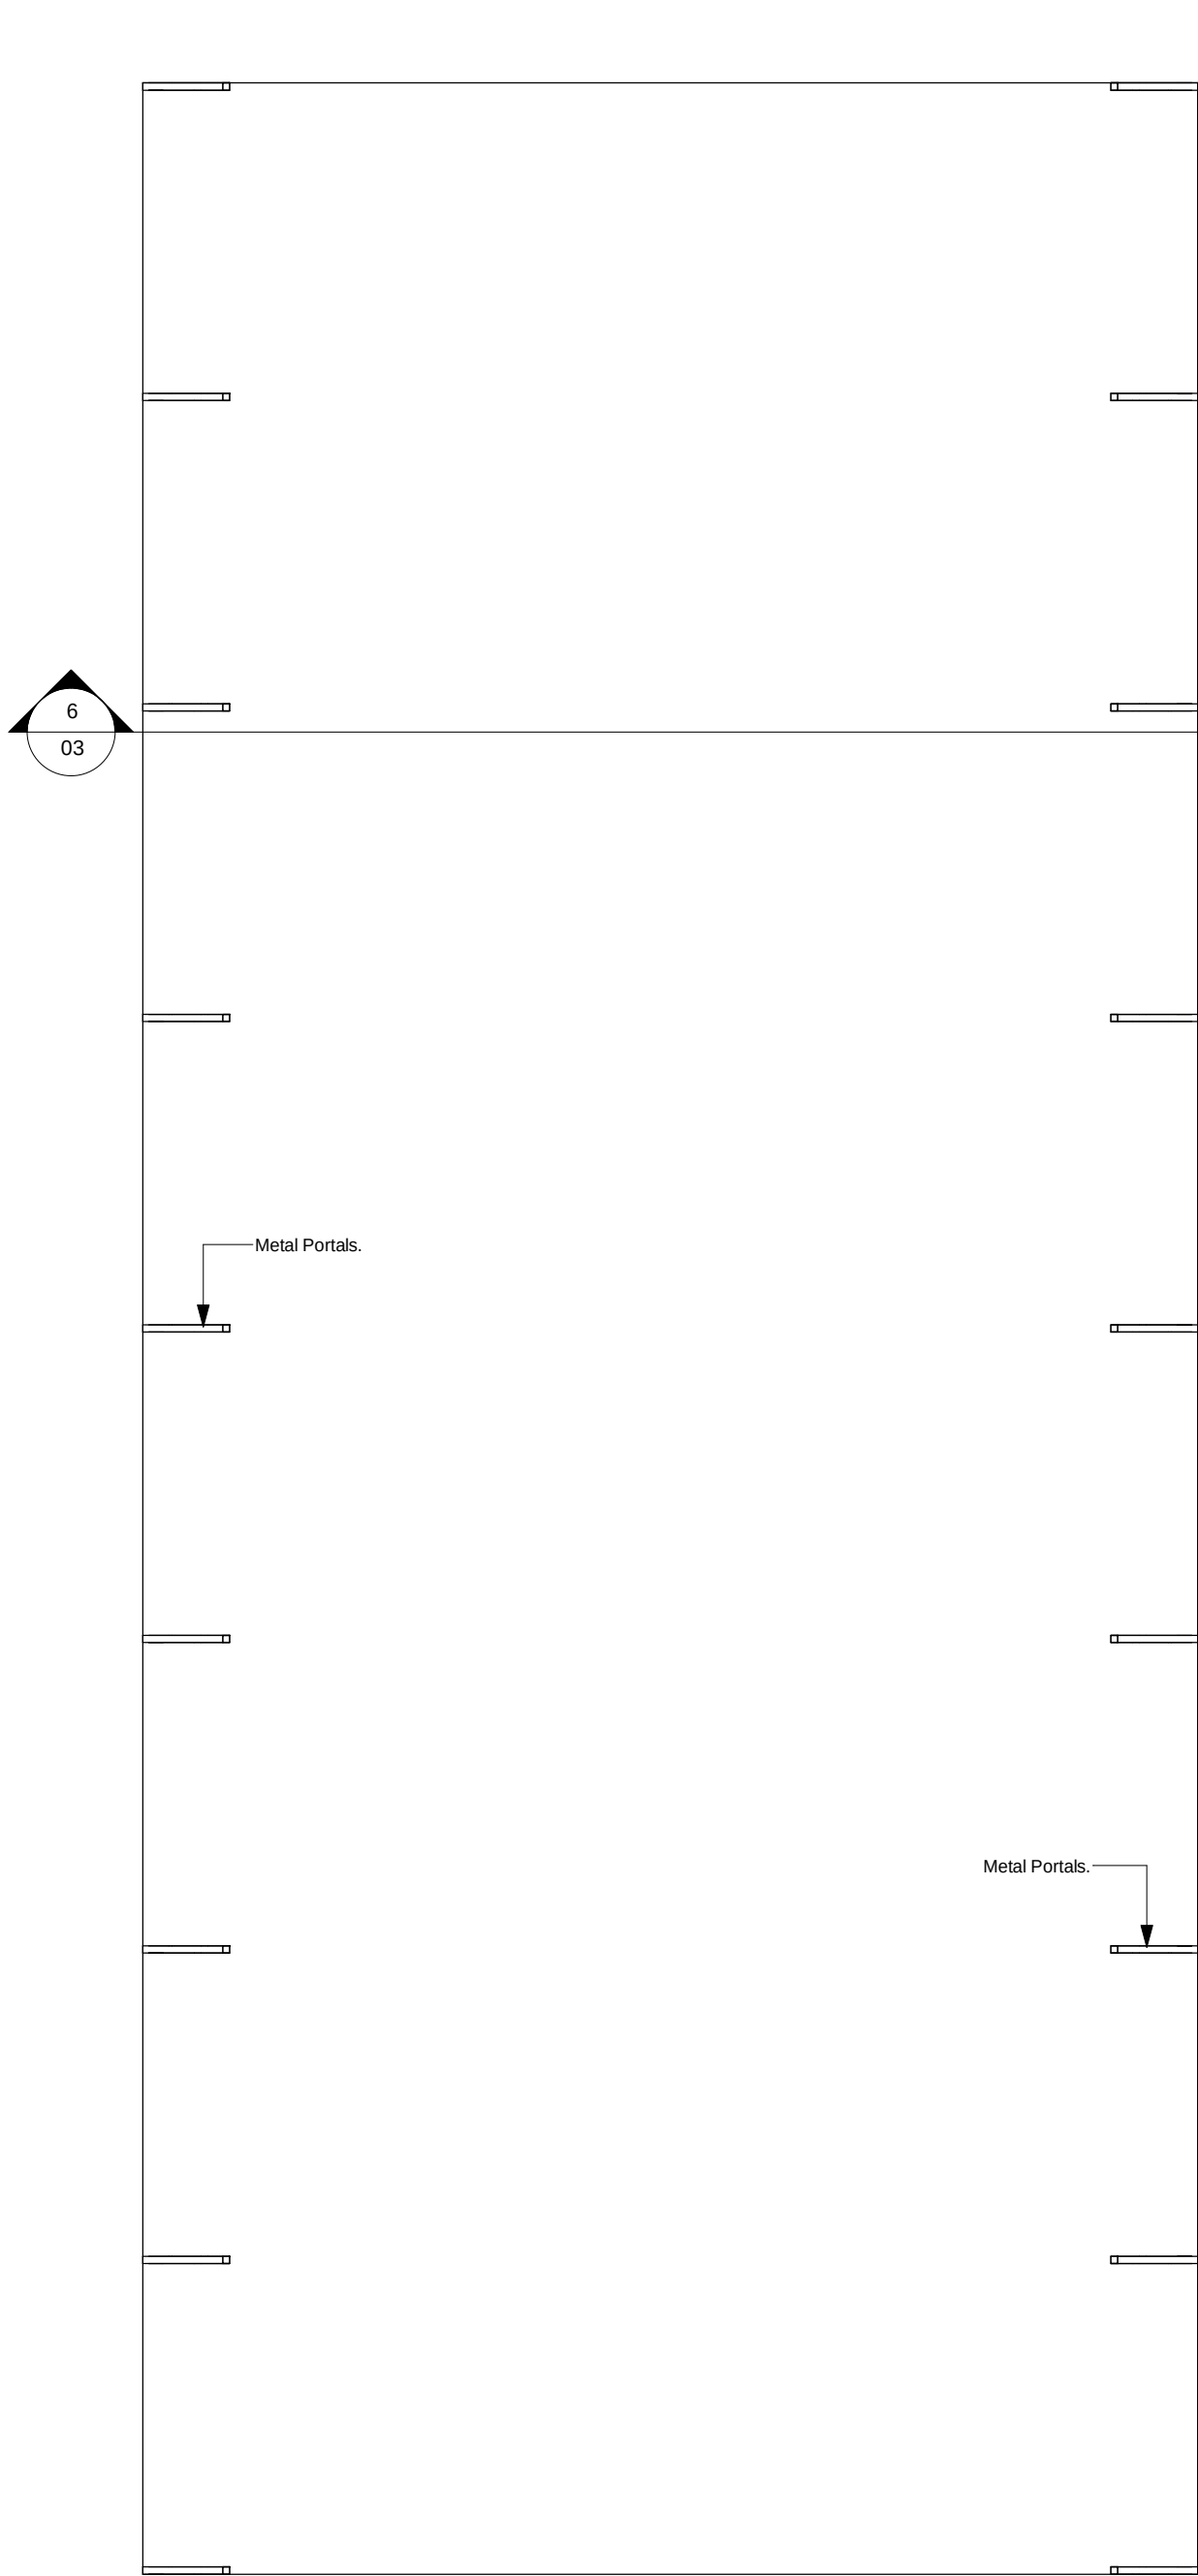
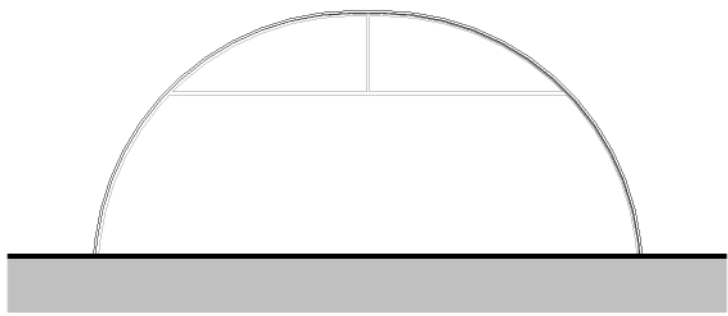


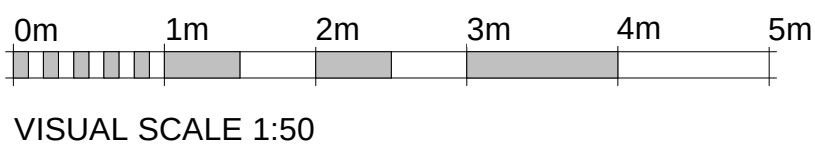


5 Ground Floor Layout
1 : 50

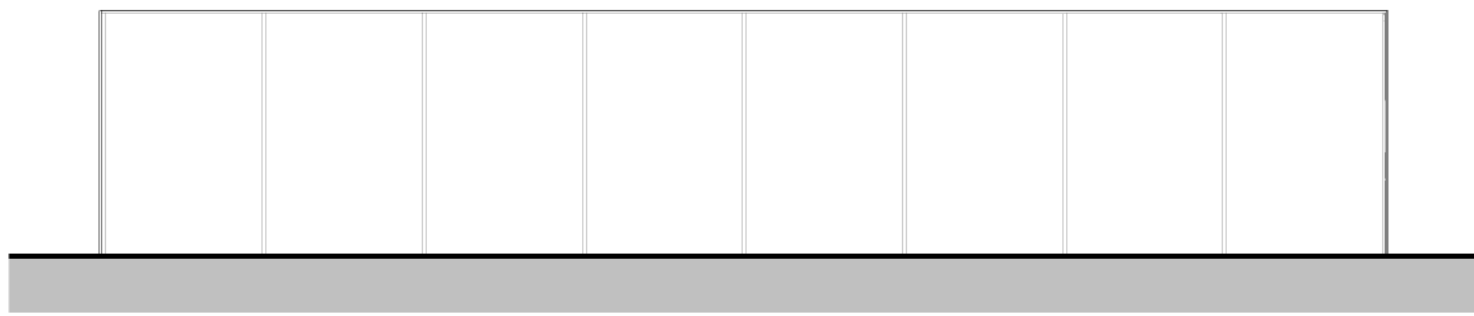


1 North Elevation
1 : 100

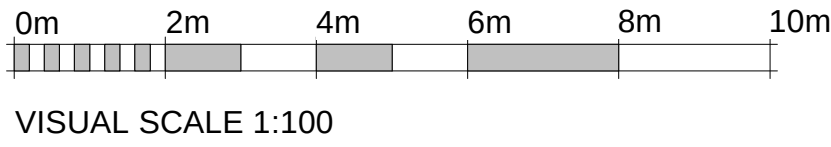


2 East Elevation
1 : 100

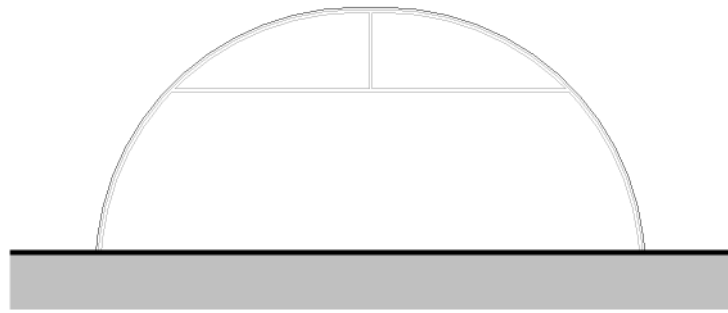


3 South Elevation
1 : 100

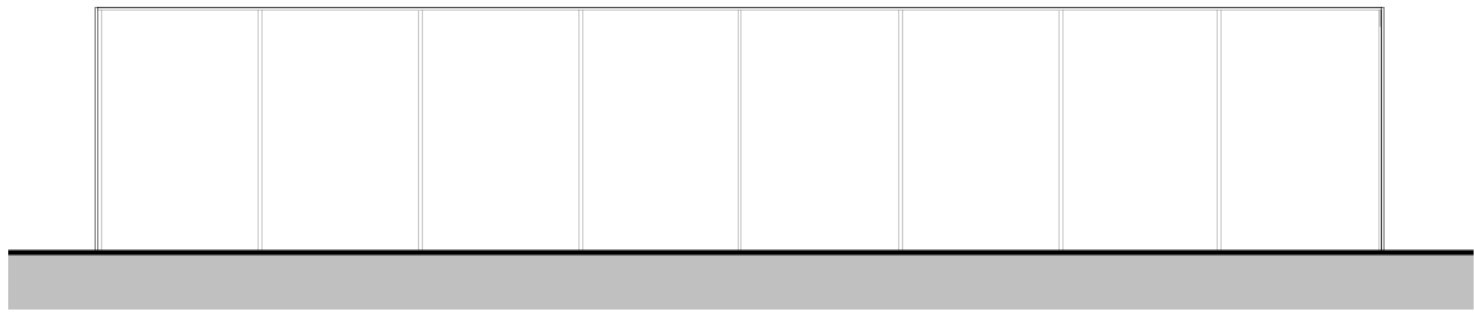


4 West Elevation
1 : 100

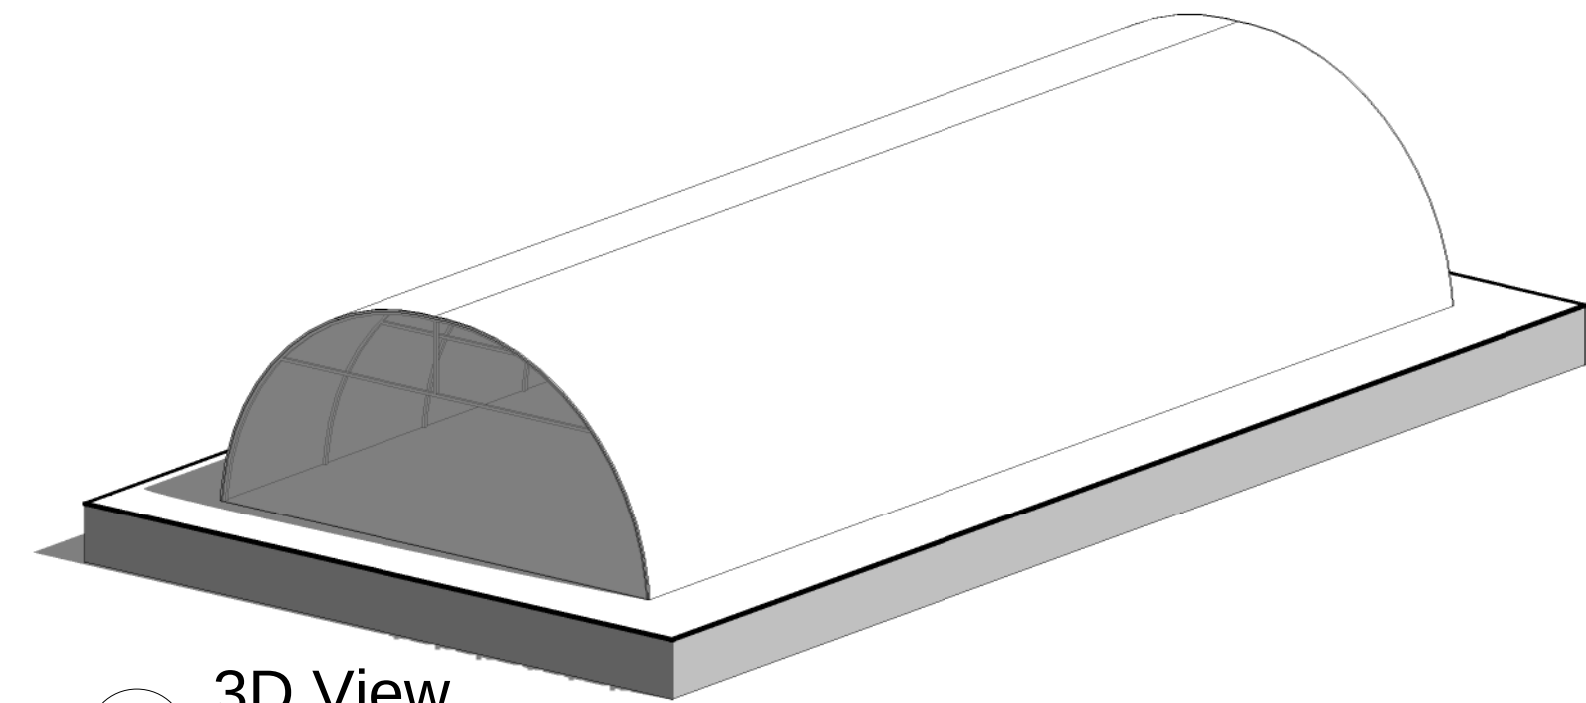

7 3D View

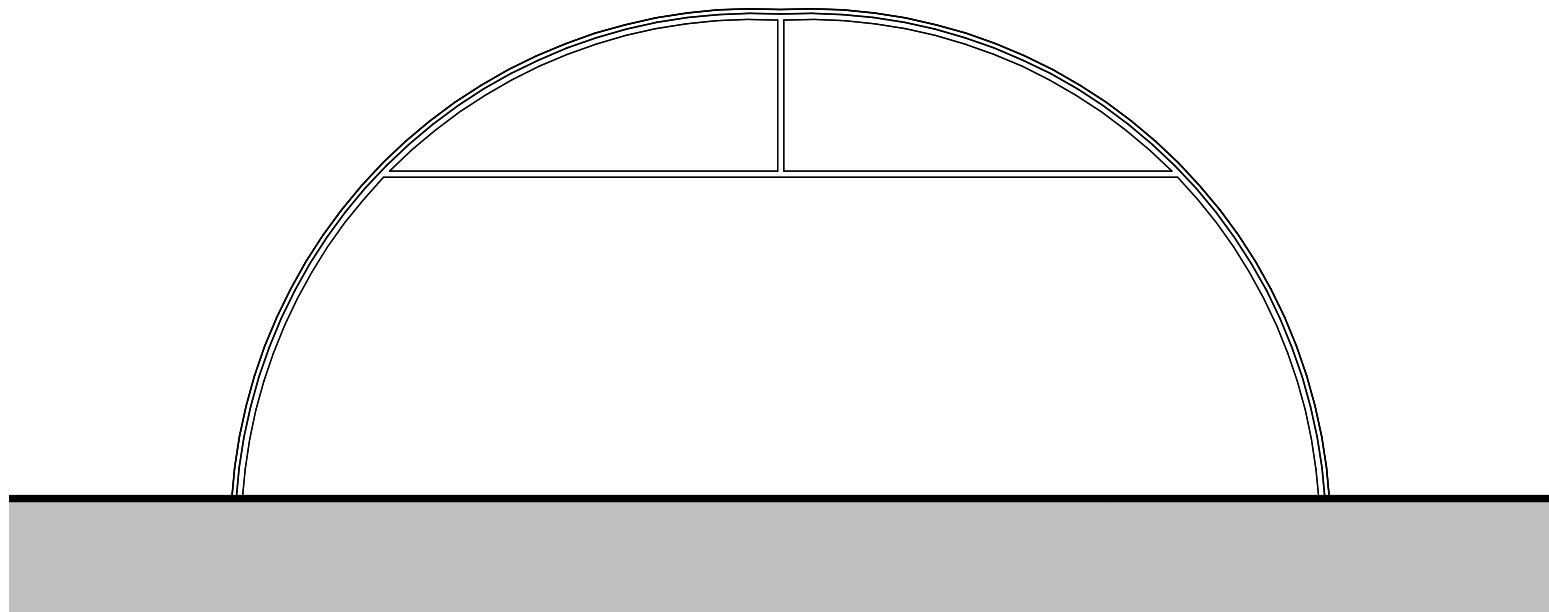

6 Existing Section
1 : 50

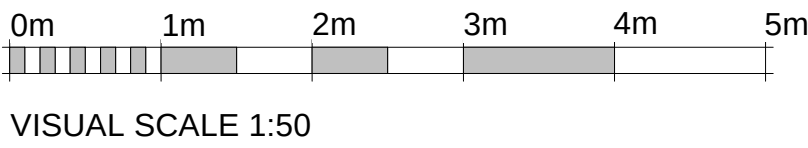

No.	Description	Date
A	Survey Drawing.	12/11/21
B	Site Details Added.	20/11/21
C	Planning Application Drawings.	11/01/22
D	Polytunnel Drawn.	04/02/22
E	Client Amendments.	09/02/22

THIS DRAWING IS COPYRIGHT.
DO NOT SCALE THIS DRAWING (EXCEPT FOR PLANNING PURPOSES)
KEN MORGAN DESIGN AND BUILDING MANAGEMENT TO BE NOTIFIED OF ANY DISCREPANCIES IN FIGURED DIMENSIONS.
CHECK ALL DISPLACEMENTS IN RELATION TO SITE MEASUREMENTS.

*The Studio, Little Greenway,
Crinow Road, Narberth,
Pembrokeshire, SA67 8TA.*

01834 860 873

www.kenmorganarchitects.co.uk

ken@kenmorgandbm.co.uk



PROJECT

37 Heol Cau Gurwen,
Ammanford, SA18 1HG.

TITLE

Polytunnel Drawings.

CLIENT

Mr Richard Phillips.

DRAWN BY LL.B	CHECKED BY A.D	DATE 04/02/2022
------------------	-------------------	--------------------

SCALE (@ A2) As indicated	PROJECT NUMBER 21054H
------------------------------	--------------------------

DRAWING NUMBER 03	REV E
----------------------	----------

