




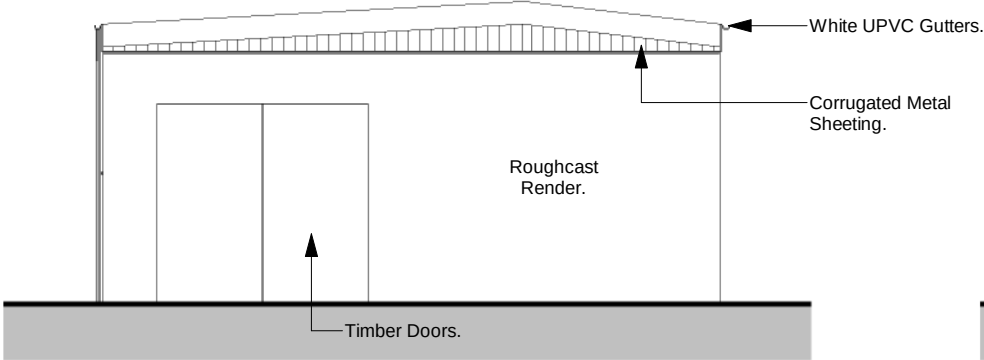


3 East Elevation
1 : 100

 


VISUAL SCALE 1:100

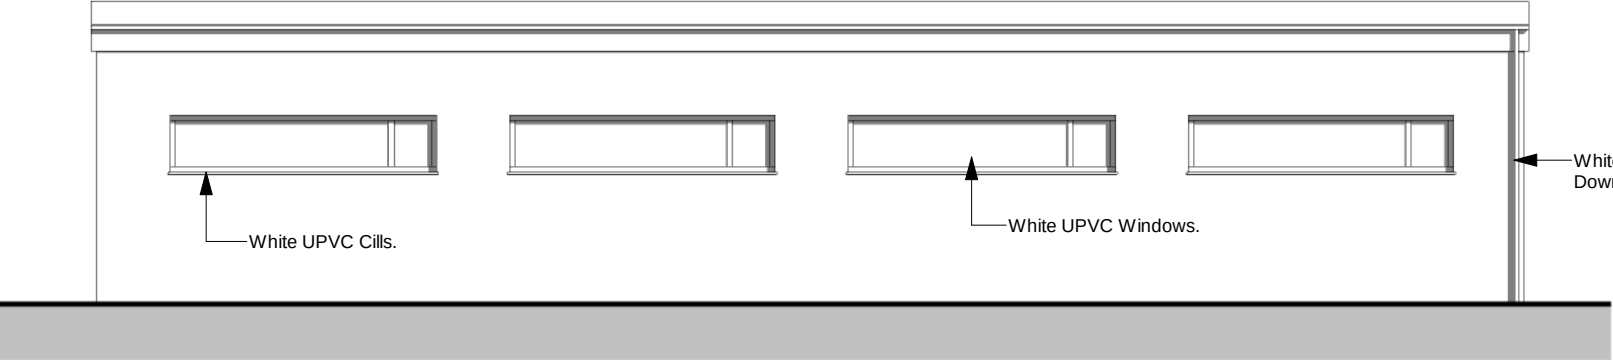


4 South Elevation
1 : 100

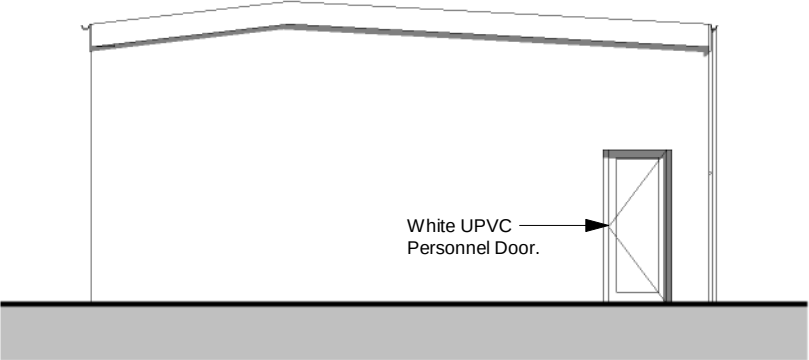


5 West Elevation
1 : 100

 

2 North Elevation
1 : 100

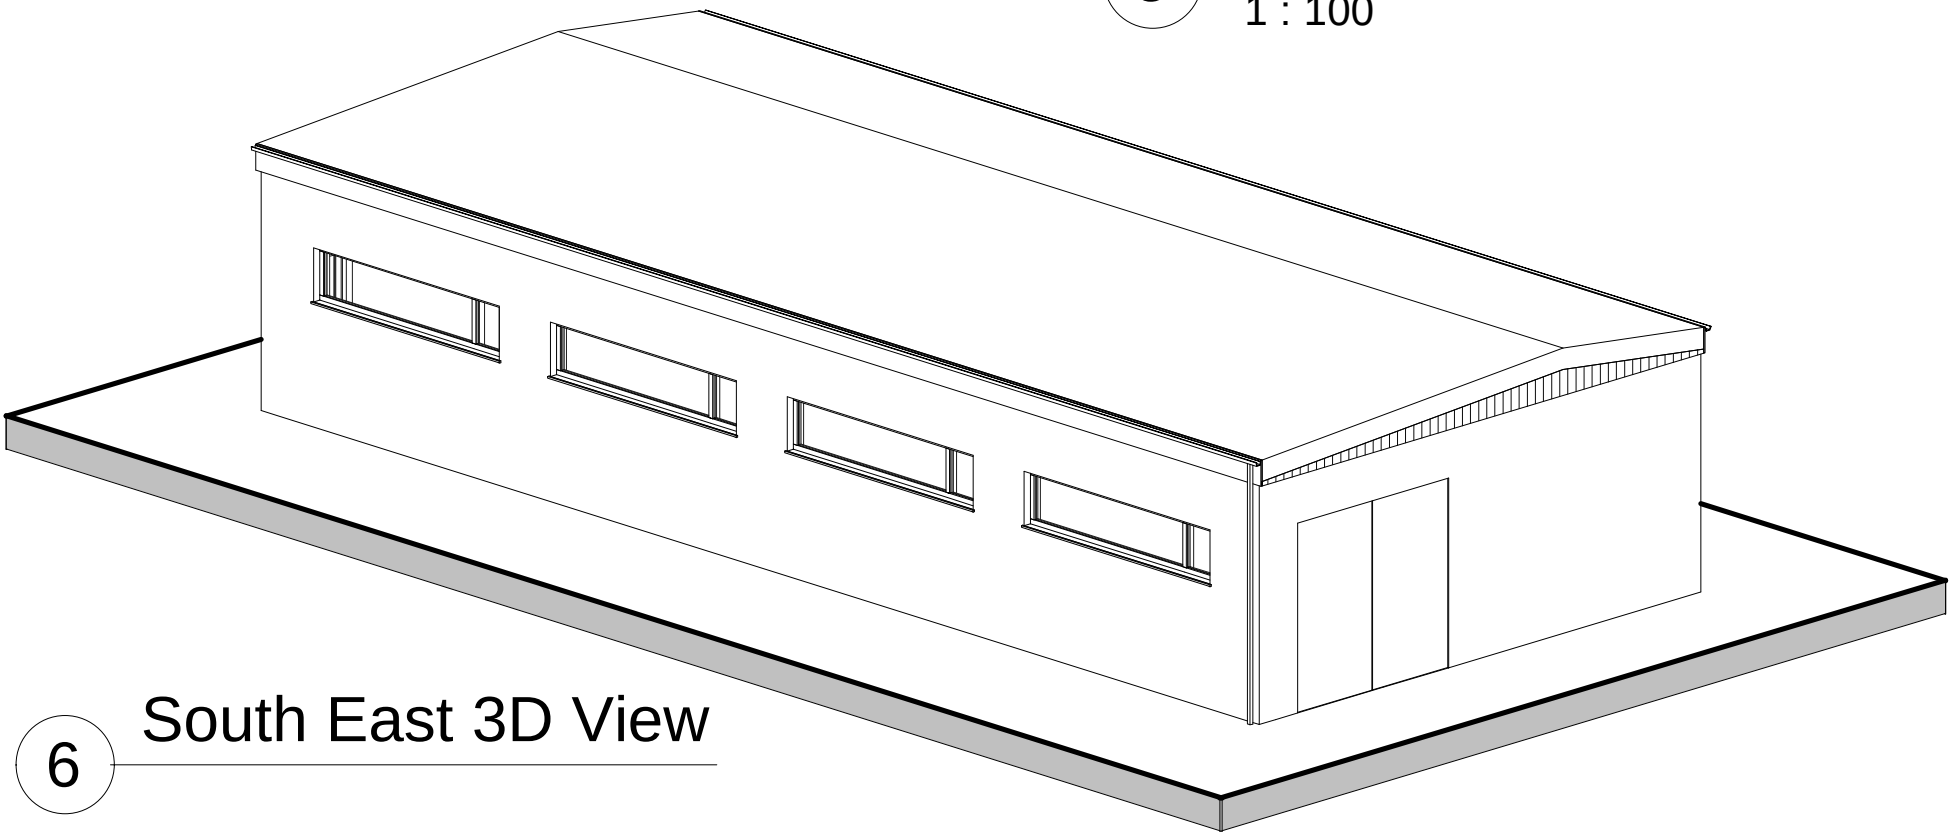

6 South East 3D View

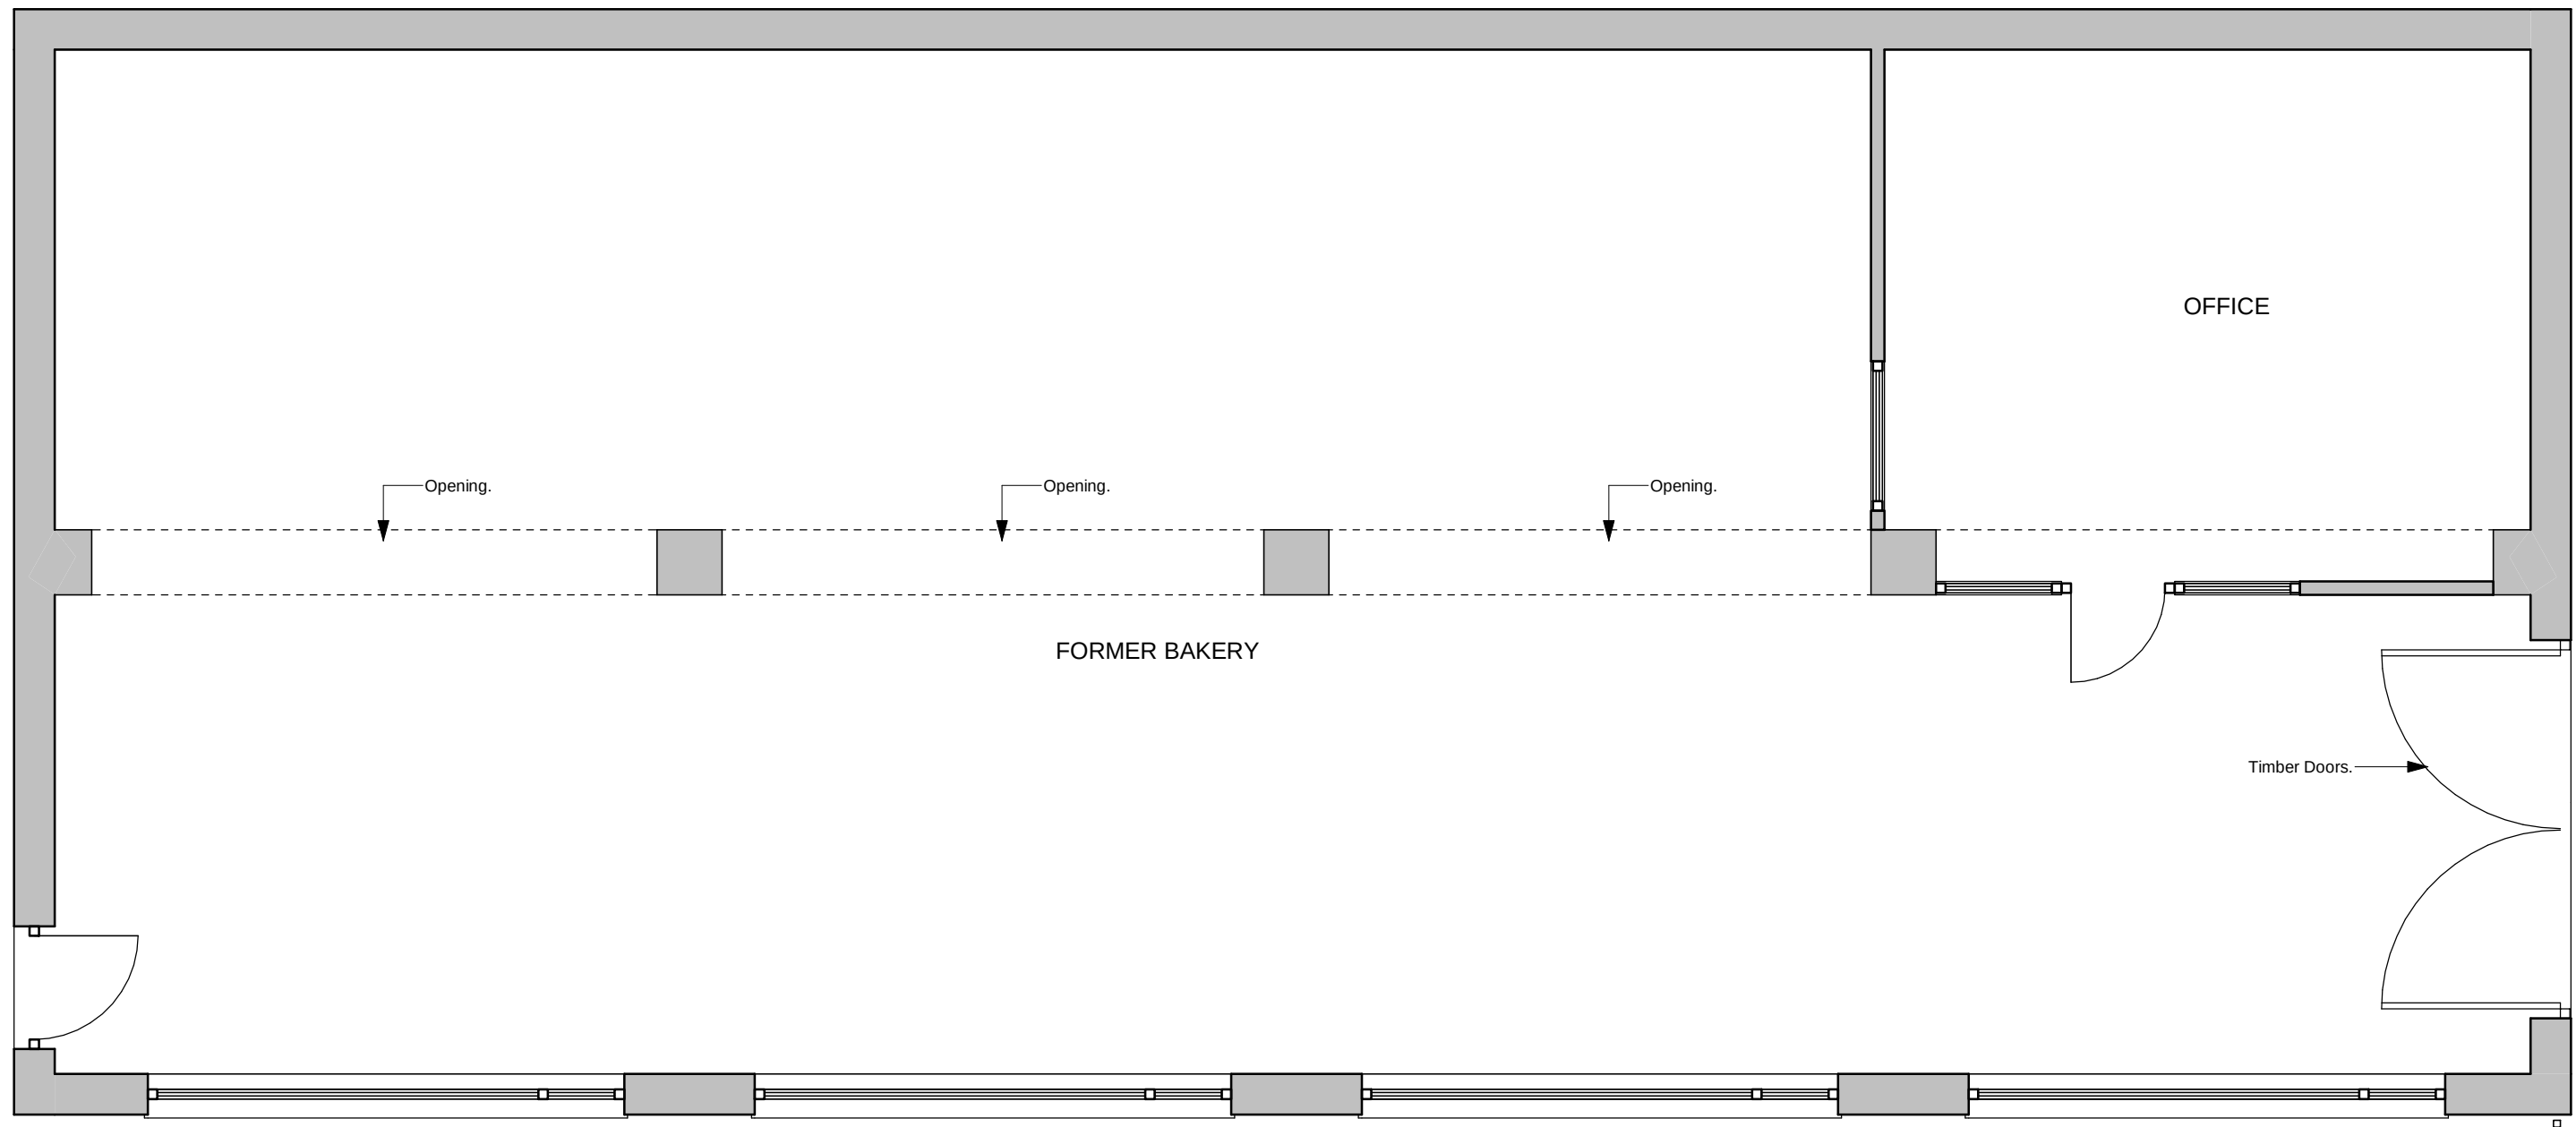

1 Former Bakery Layout
1 : 50



VISUAL SCALE 1:50



No.	Description	Date
A	Survey Drawing.	12/11/21
B	Site Details Added.	20/12/21
C	Planning Application Drawings.	11/01/22
D	Polytunnel Drawing.	04/02/22
E	Client Amendments.	09/02/22
F	Fencing Amendments.	05/04/22
G	Client Amendments.	13/04/22

THIS DRAWING IS COPYRIGHT.
DO NOT SCALE THIS DRAWING (EXCEPT FOR PLANNING PURPOSES)
KEN MORGAN DESIGN AND BUILDING MANAGEMENT TO BE NOTIFIED OF ANY DISCREPANCIES IN FIGURED DIMENSIONS.
CHECK ALL DISPLACEMENTS IN RELATION TO SITE MEASUREMENTS.

*The Studio, Little Greenway,
Crinow Road, Narberth,
Pembrokeshire, SA67 8TA.*

01834 860 873

www.kenmorganarchitects.co.uk

ken@kenmorgandbm.co.uk



PROJECT
**37 Heol Cae Gurwen, Gwaun
Cae Gurwen, Ammanford,
SA18 1HG.**

TITLE
**Proposed Former
Bakery Layout.**

CLIENT
Mr Richard Phillips.

DRAWN BY LL.B	CHECKED BY A.D	DATE 10/11/2021
------------------	-------------------	--------------------

SCALE (@ A2) As indicated	PROJECT NUMBER 21054H
------------------------------	--------------------------

DRAWING NUMBER 02	REV G
-----------------------------	-----------------

