


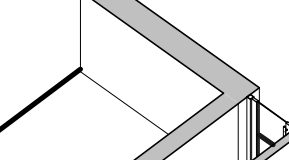



6 North East Elevation
1 : 100




4 1 : 1250

0m 25m 50m 75m 100m 125m

VISUAL SCALE 1:1250

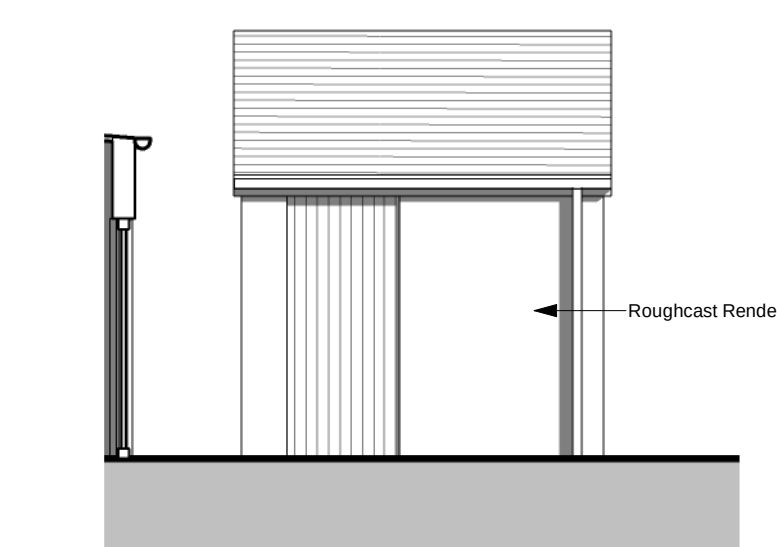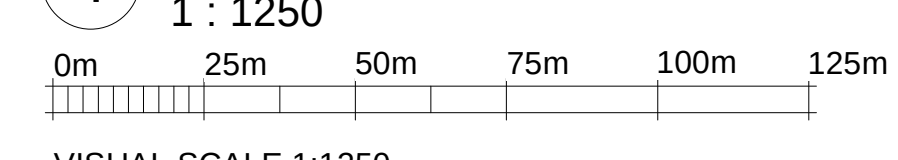


GF Cut Through

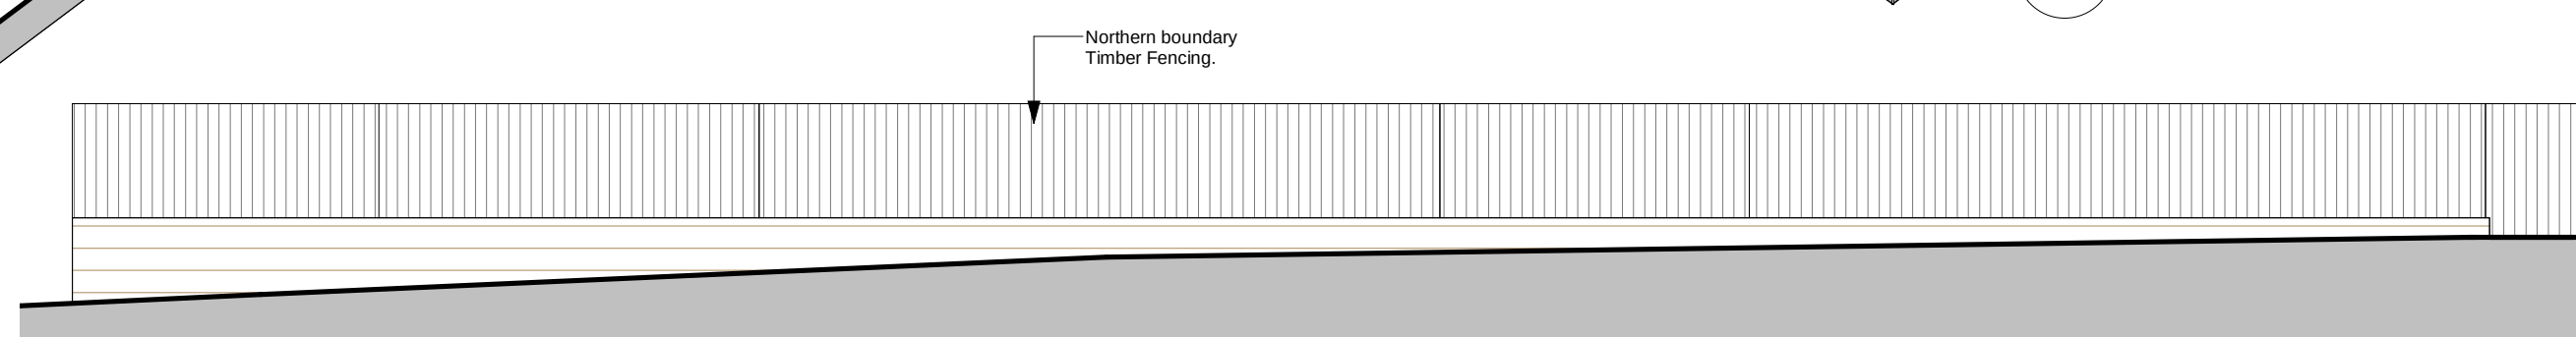


9 $1 : 100$

0m 2m 4m 6m 8m 10m

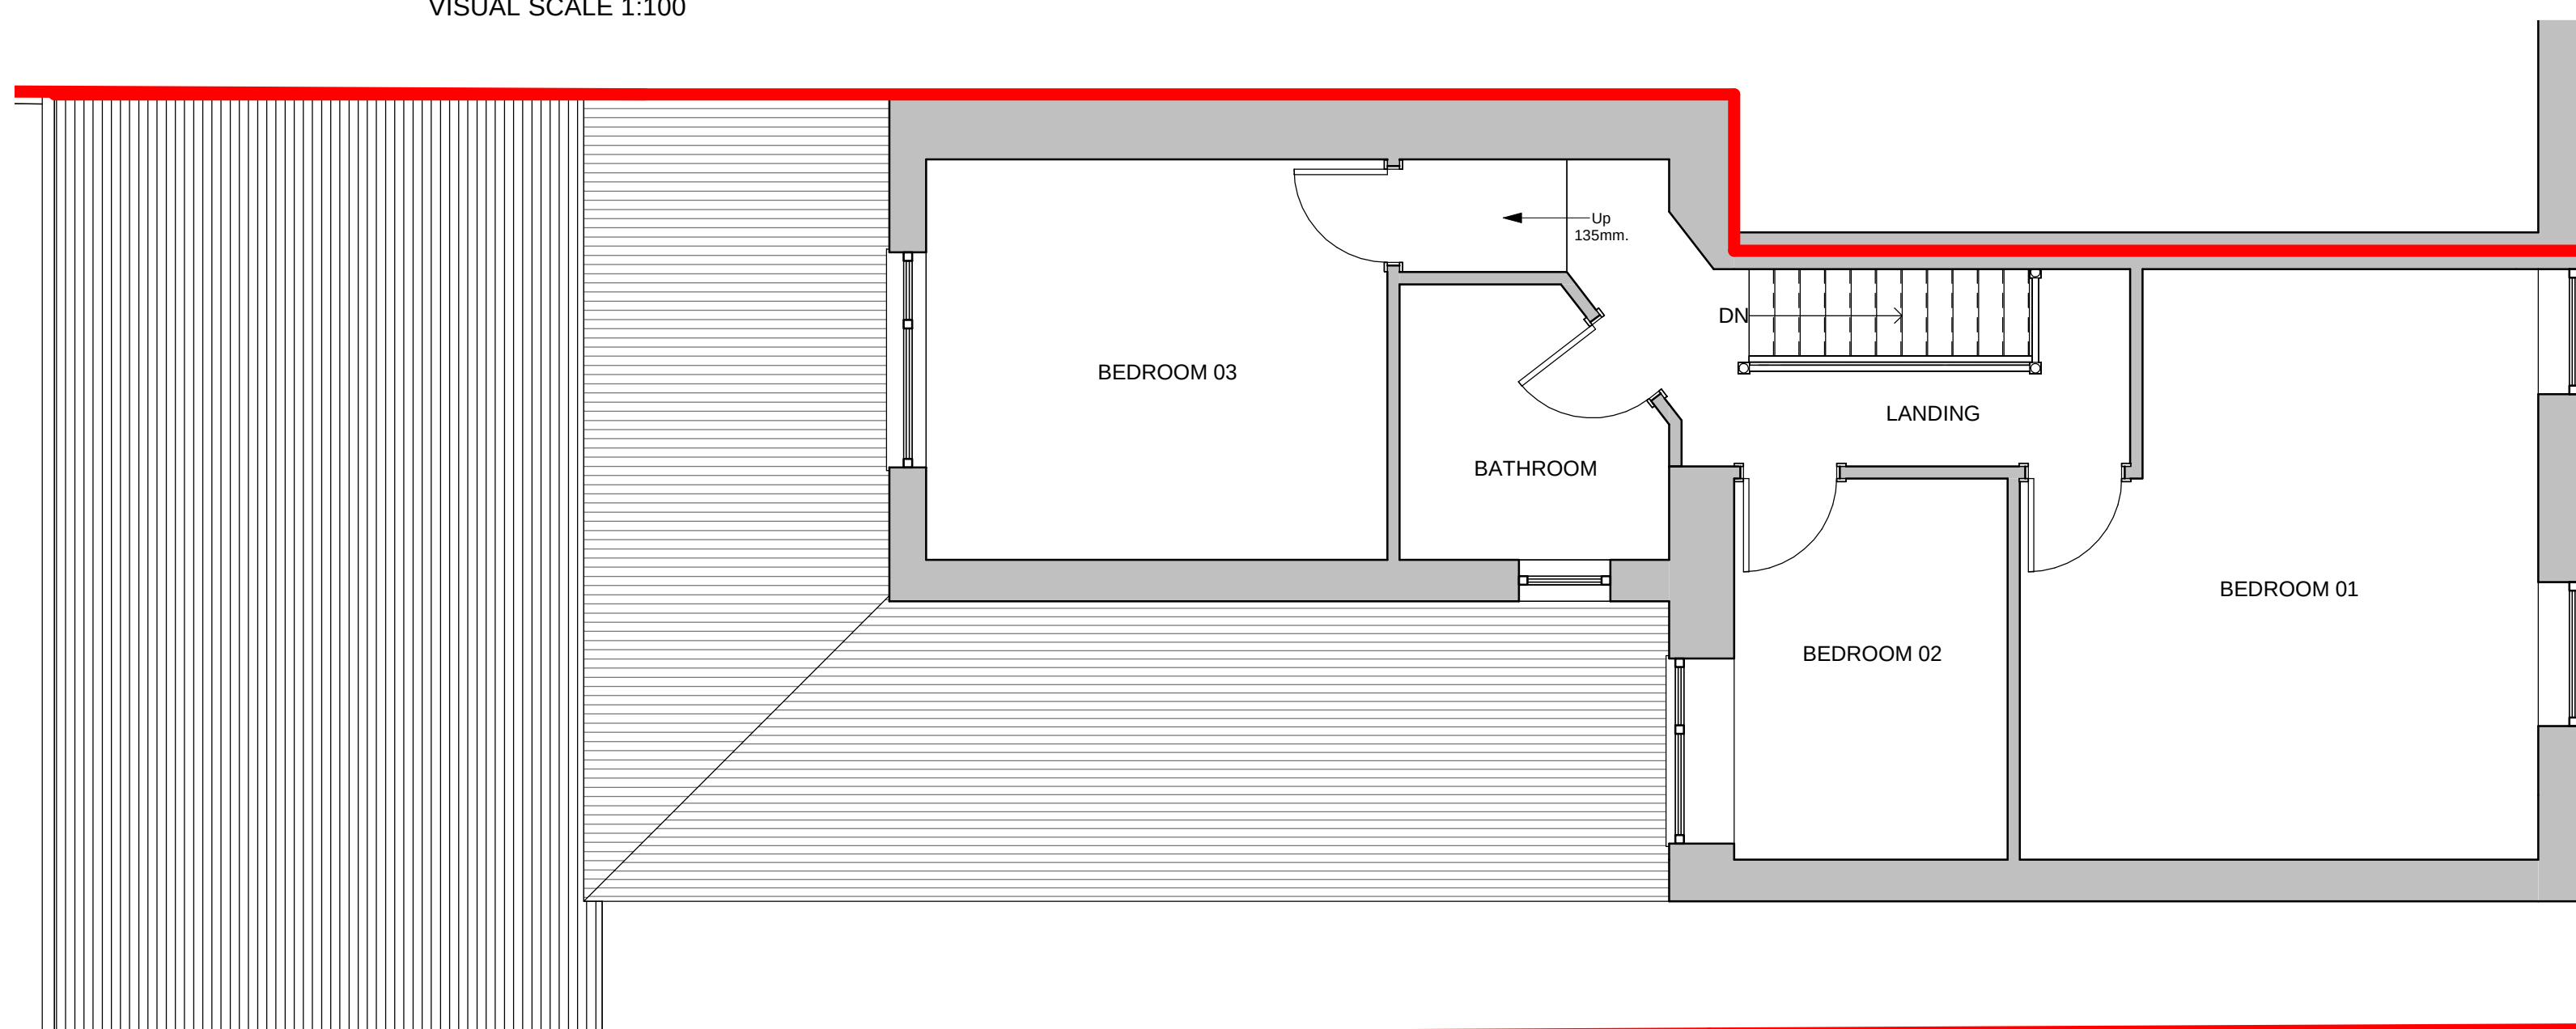

10 Outbuilding E Elevation
1 : 50

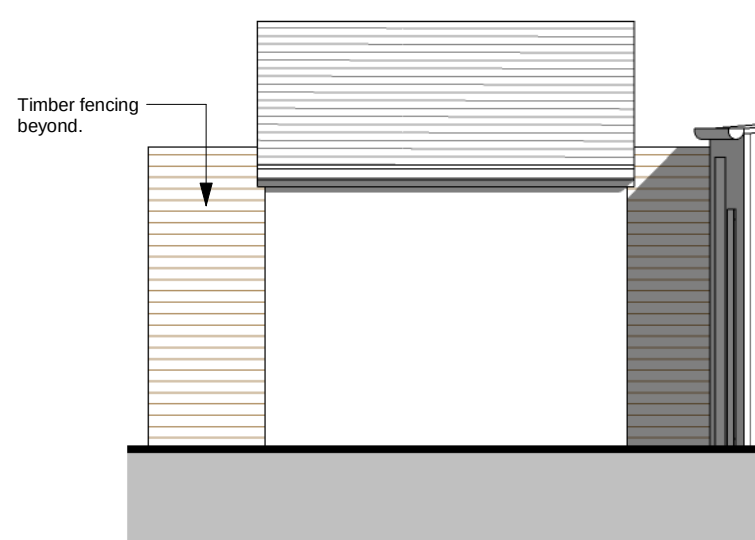

12 Outbuilding S Elevation
1 : 50


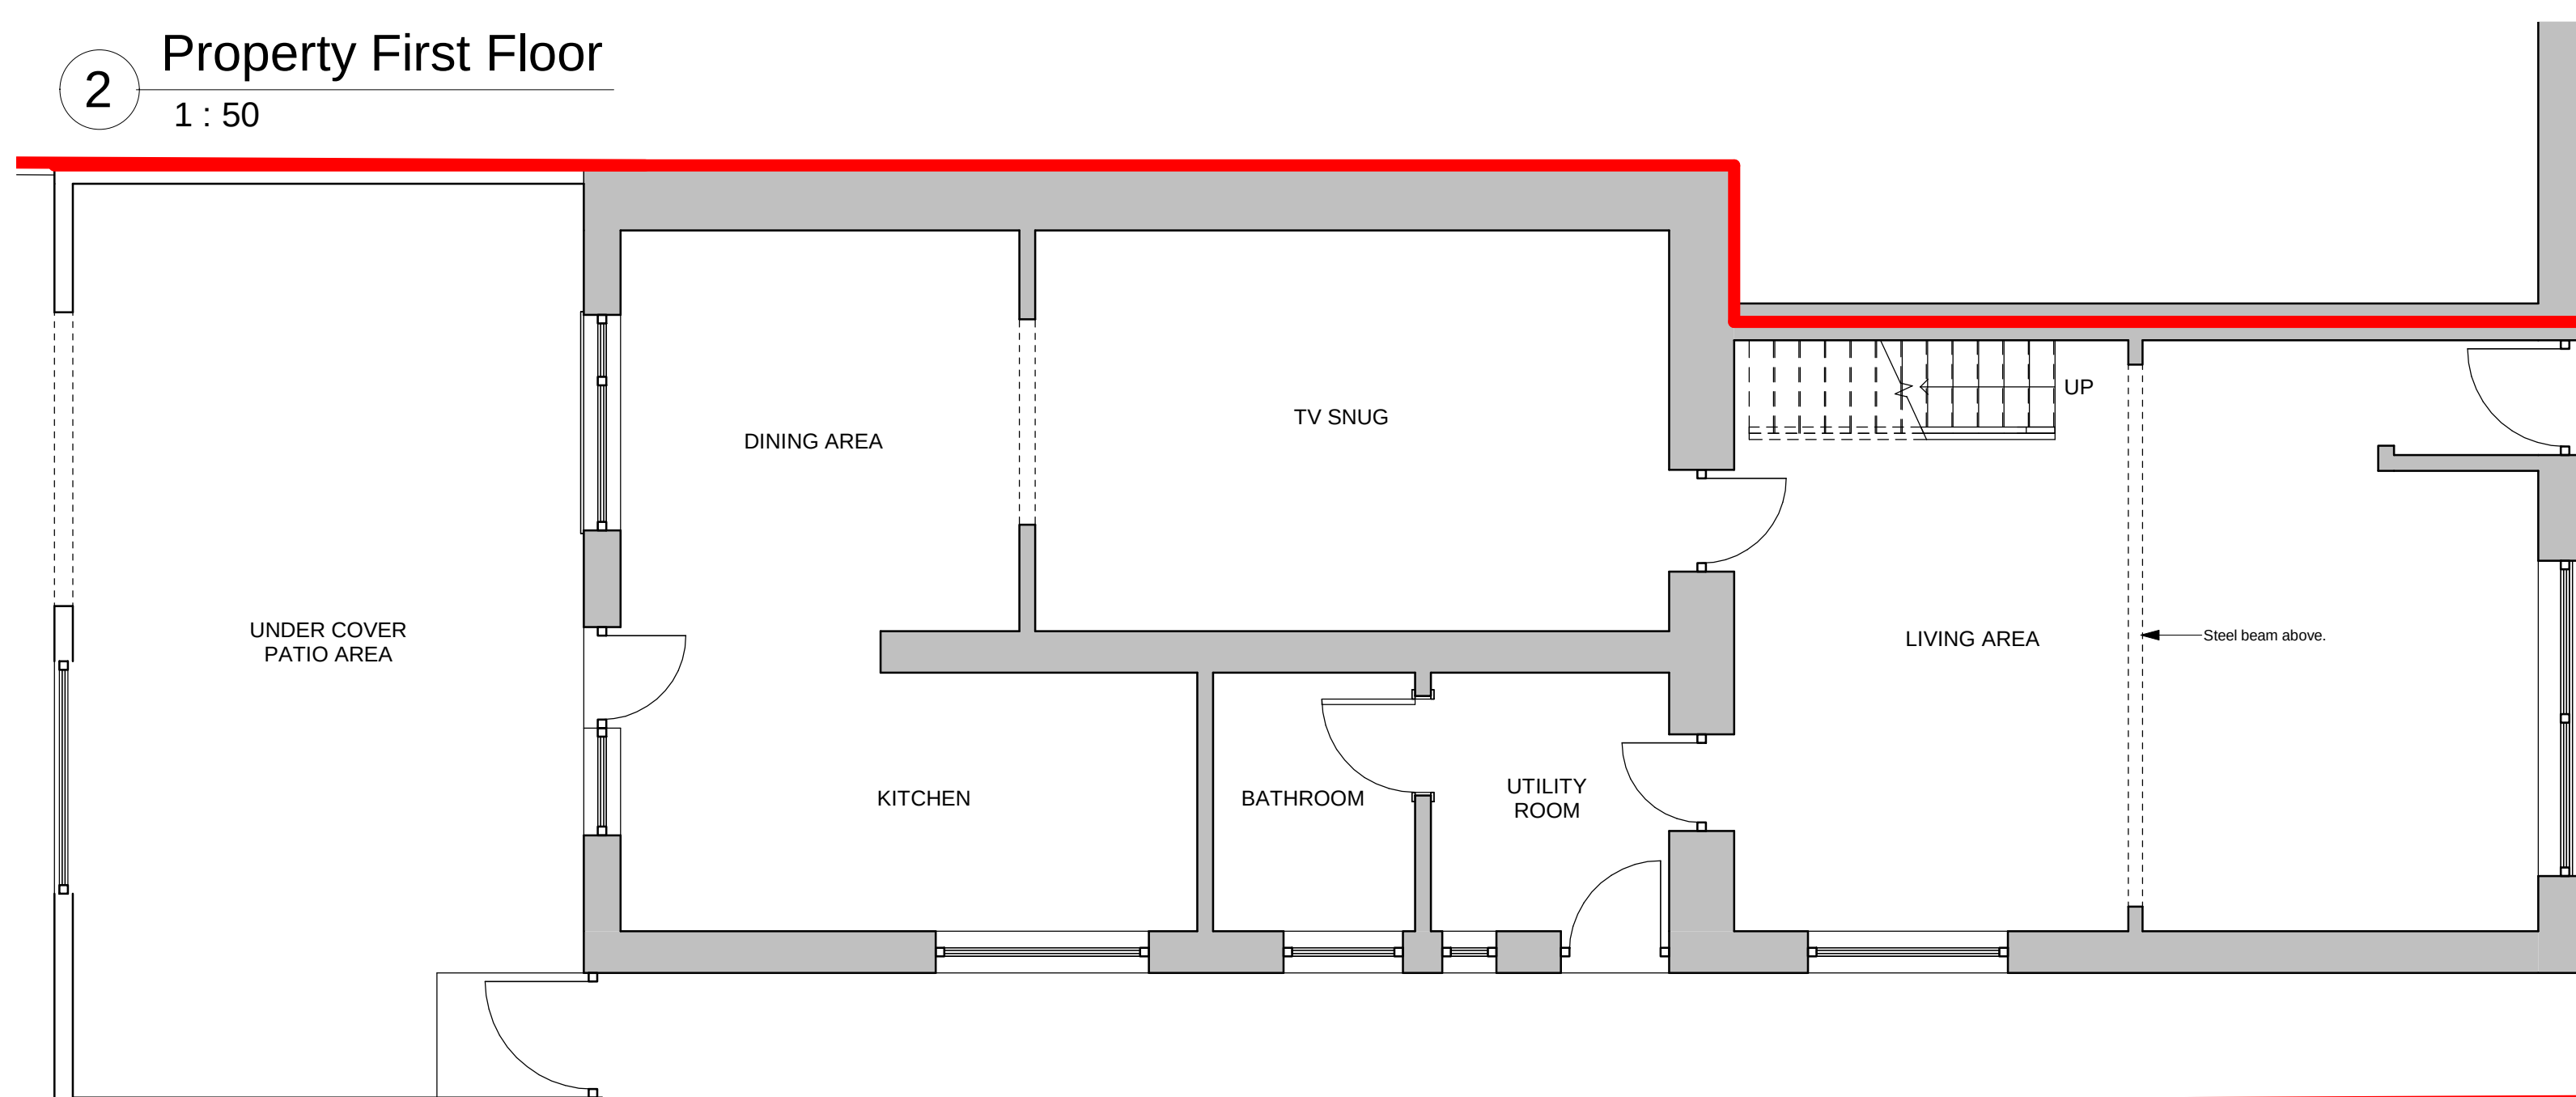


Diagram illustrating the roof structure and the undercover patio area beyond the main roofline.

13 Outbuilding W Elevation
1 : 50

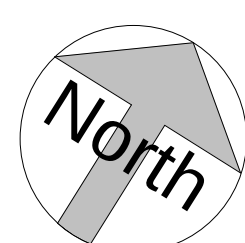

THIS DRAWING IS COPYRIGHT.


DO NOT SCALE THIS DRAWING(EXCEPT FOR PLANNING PURPOSES).

KEN MORGAN DESIGN AND BUILDING MANAGEMENT TO BE
NOTIFIED OF ANY DISCREPANCIES IN FIGURED DIMENSIONS.

CHECK ALL DISPLACEMENTS IN RELATION TO SITE MEASUREMENTS

ken@kenmorgandbm.co.uk

ken@kenmorgandbm.co.uk

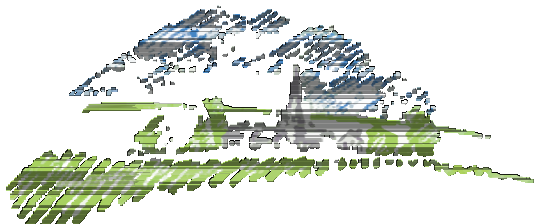PROJECT	37 Heol Cae Gurwen, Gwaun Cae Gurwen, Ammanford, SA18 1HG.		
TITLE	Proposed Property Layout and Outbuilding Elevations.		
CLIENT	Mr Richard Phillips.		
SCALE (@ A3)	DRAWN BY	 KEN MORGAN Design and Building Management Ltd	
As indicated	LL.B		
DATE	PROJECT NUMBER		
09/11/2021	21054H	  Chartered Institute of Architectural Technicians	
DRAWING NUMBER	REV		
01	C	RIBA Royal Institute of	