



- Notes:
1. Drawings must not be scaled and any discrepancies must be reported immediately.
  2. The drawing is to be read in conjunction with all other relevant project drawings and schedules.
  3. Dimensions indicated are structural.
  4. Drawing must be printed in colour to ensure all elements are clearly identified.

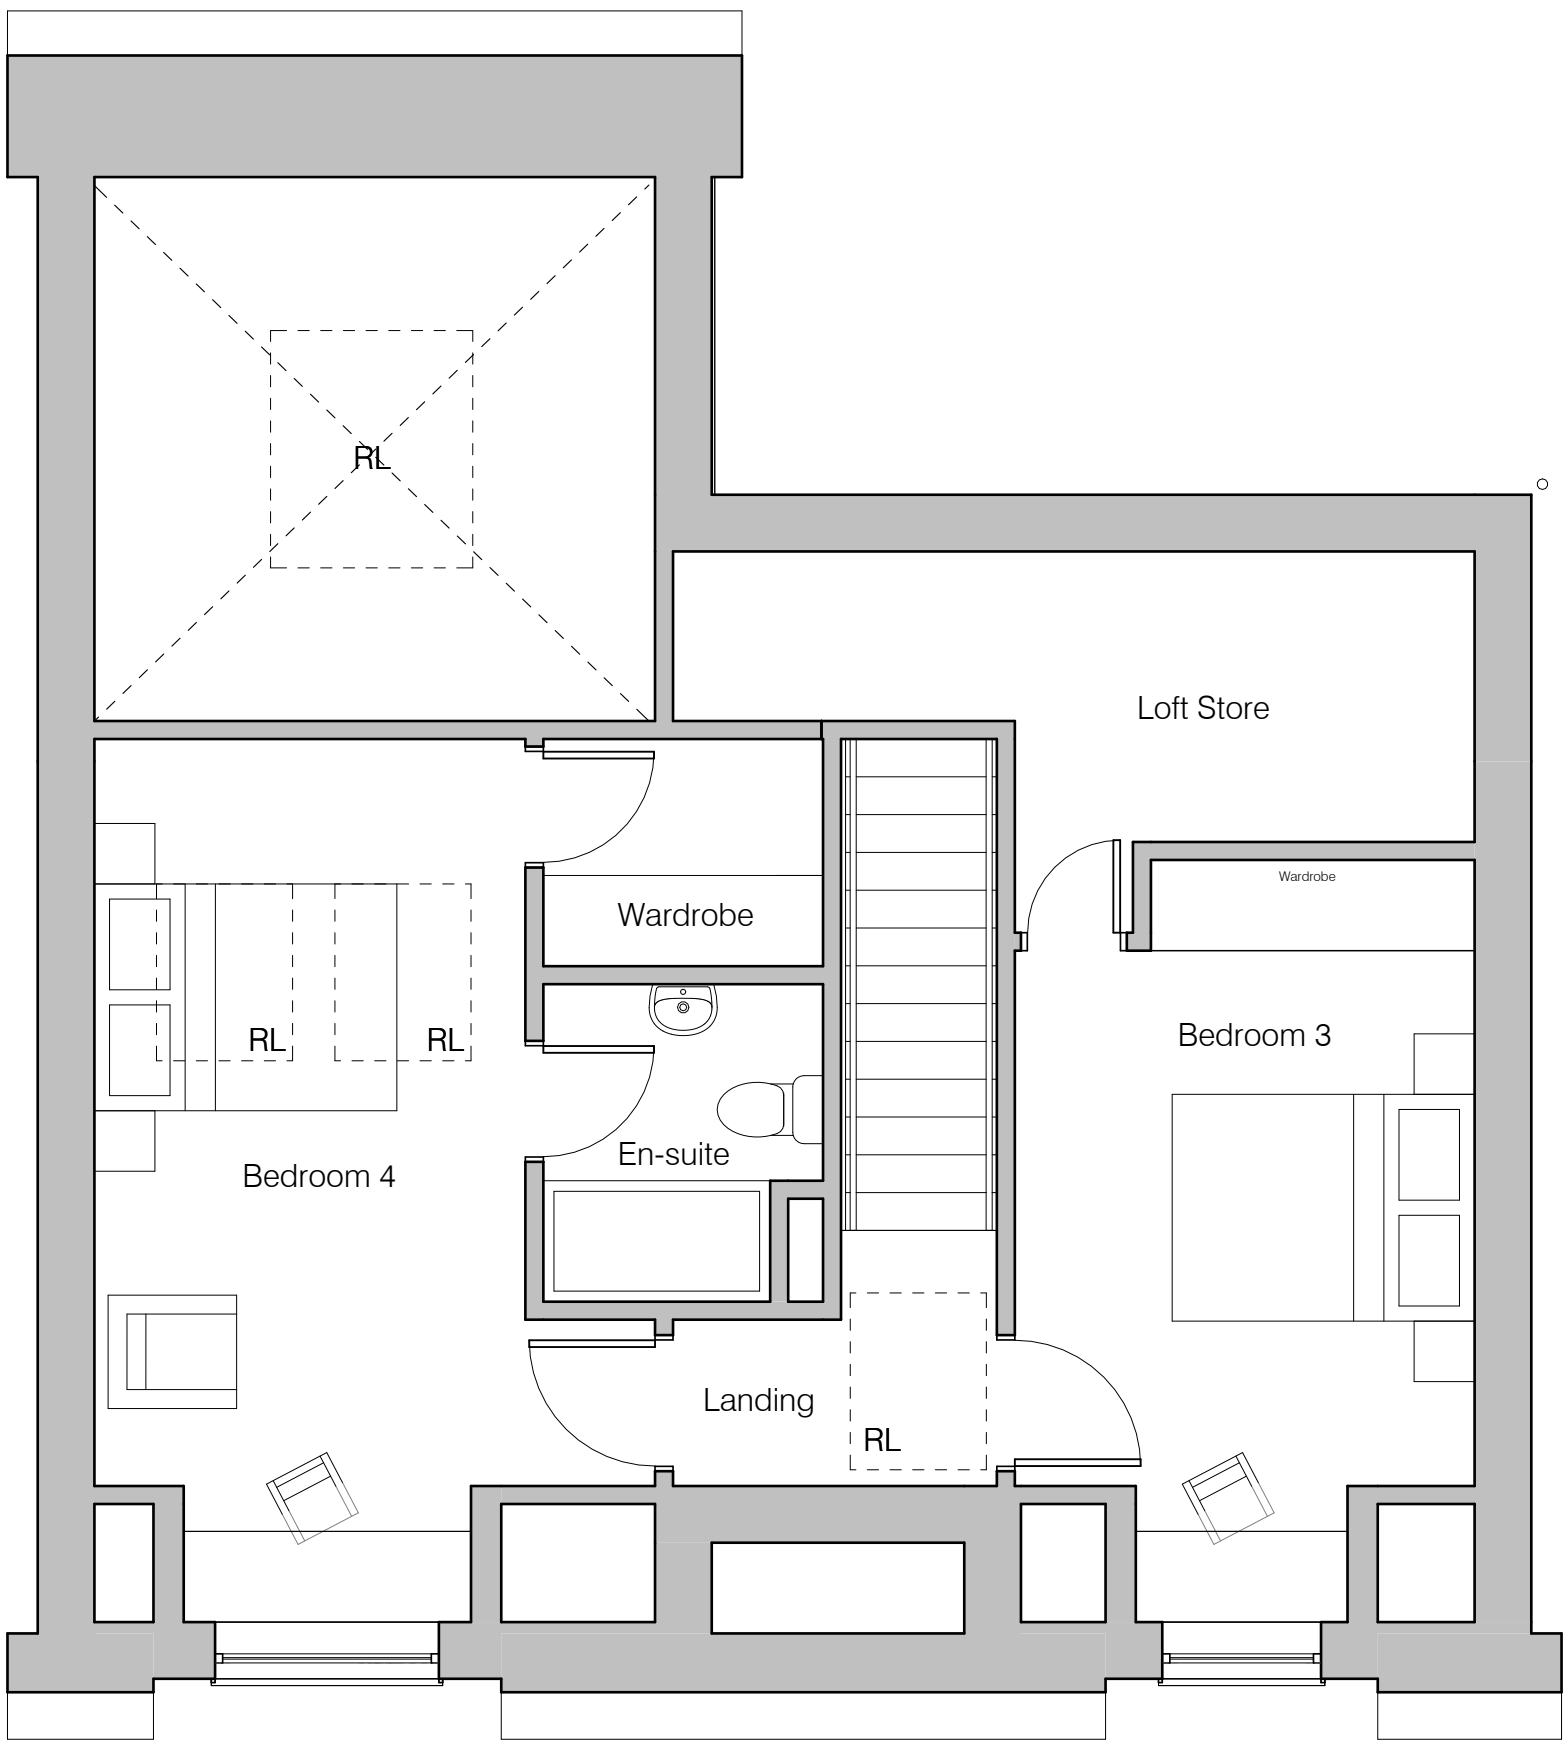


02 First Floor Plan

1 : 50

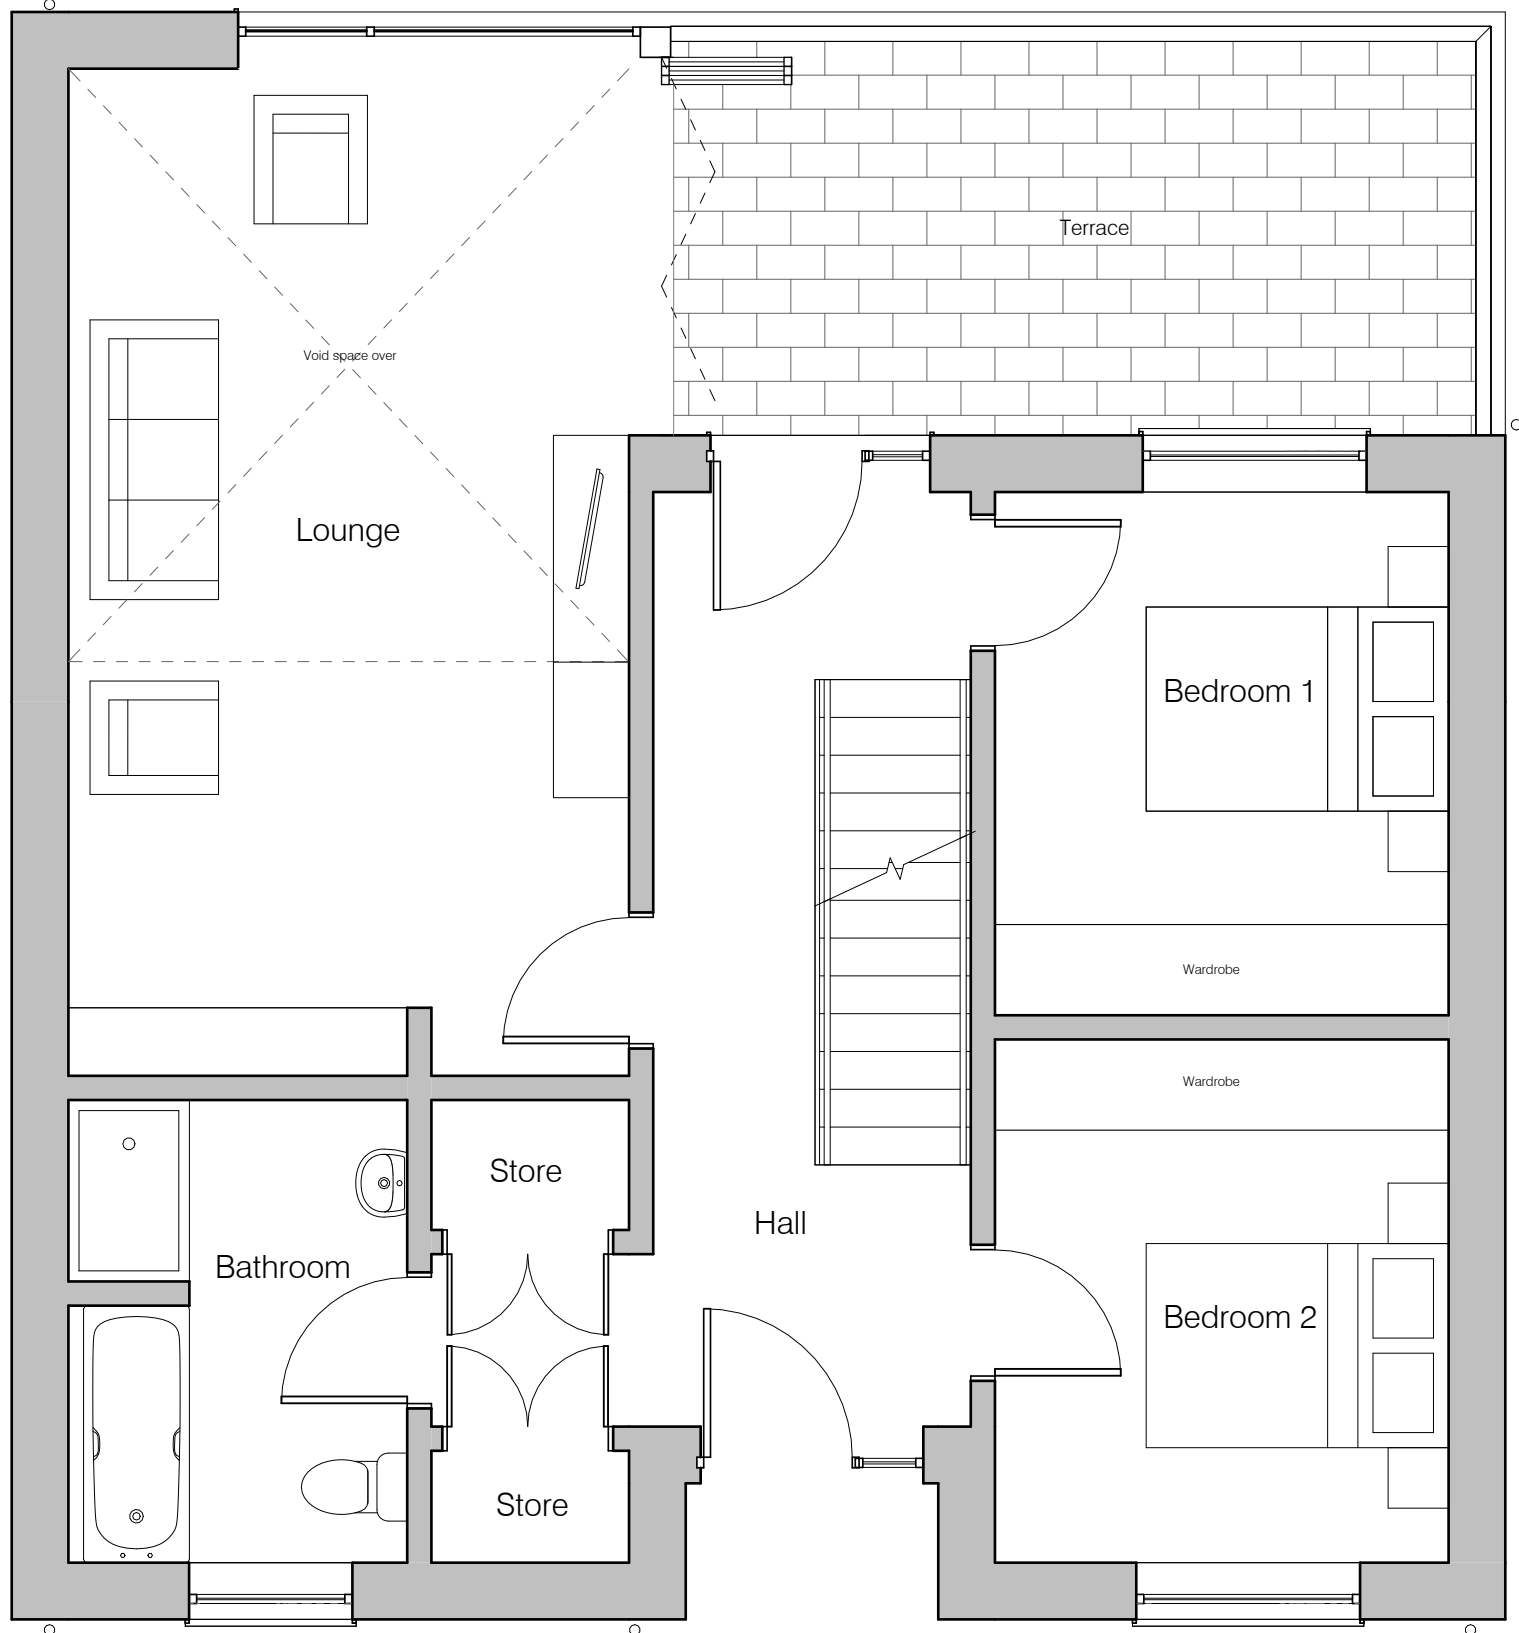

01 Ground Floor Plan

1 : 50

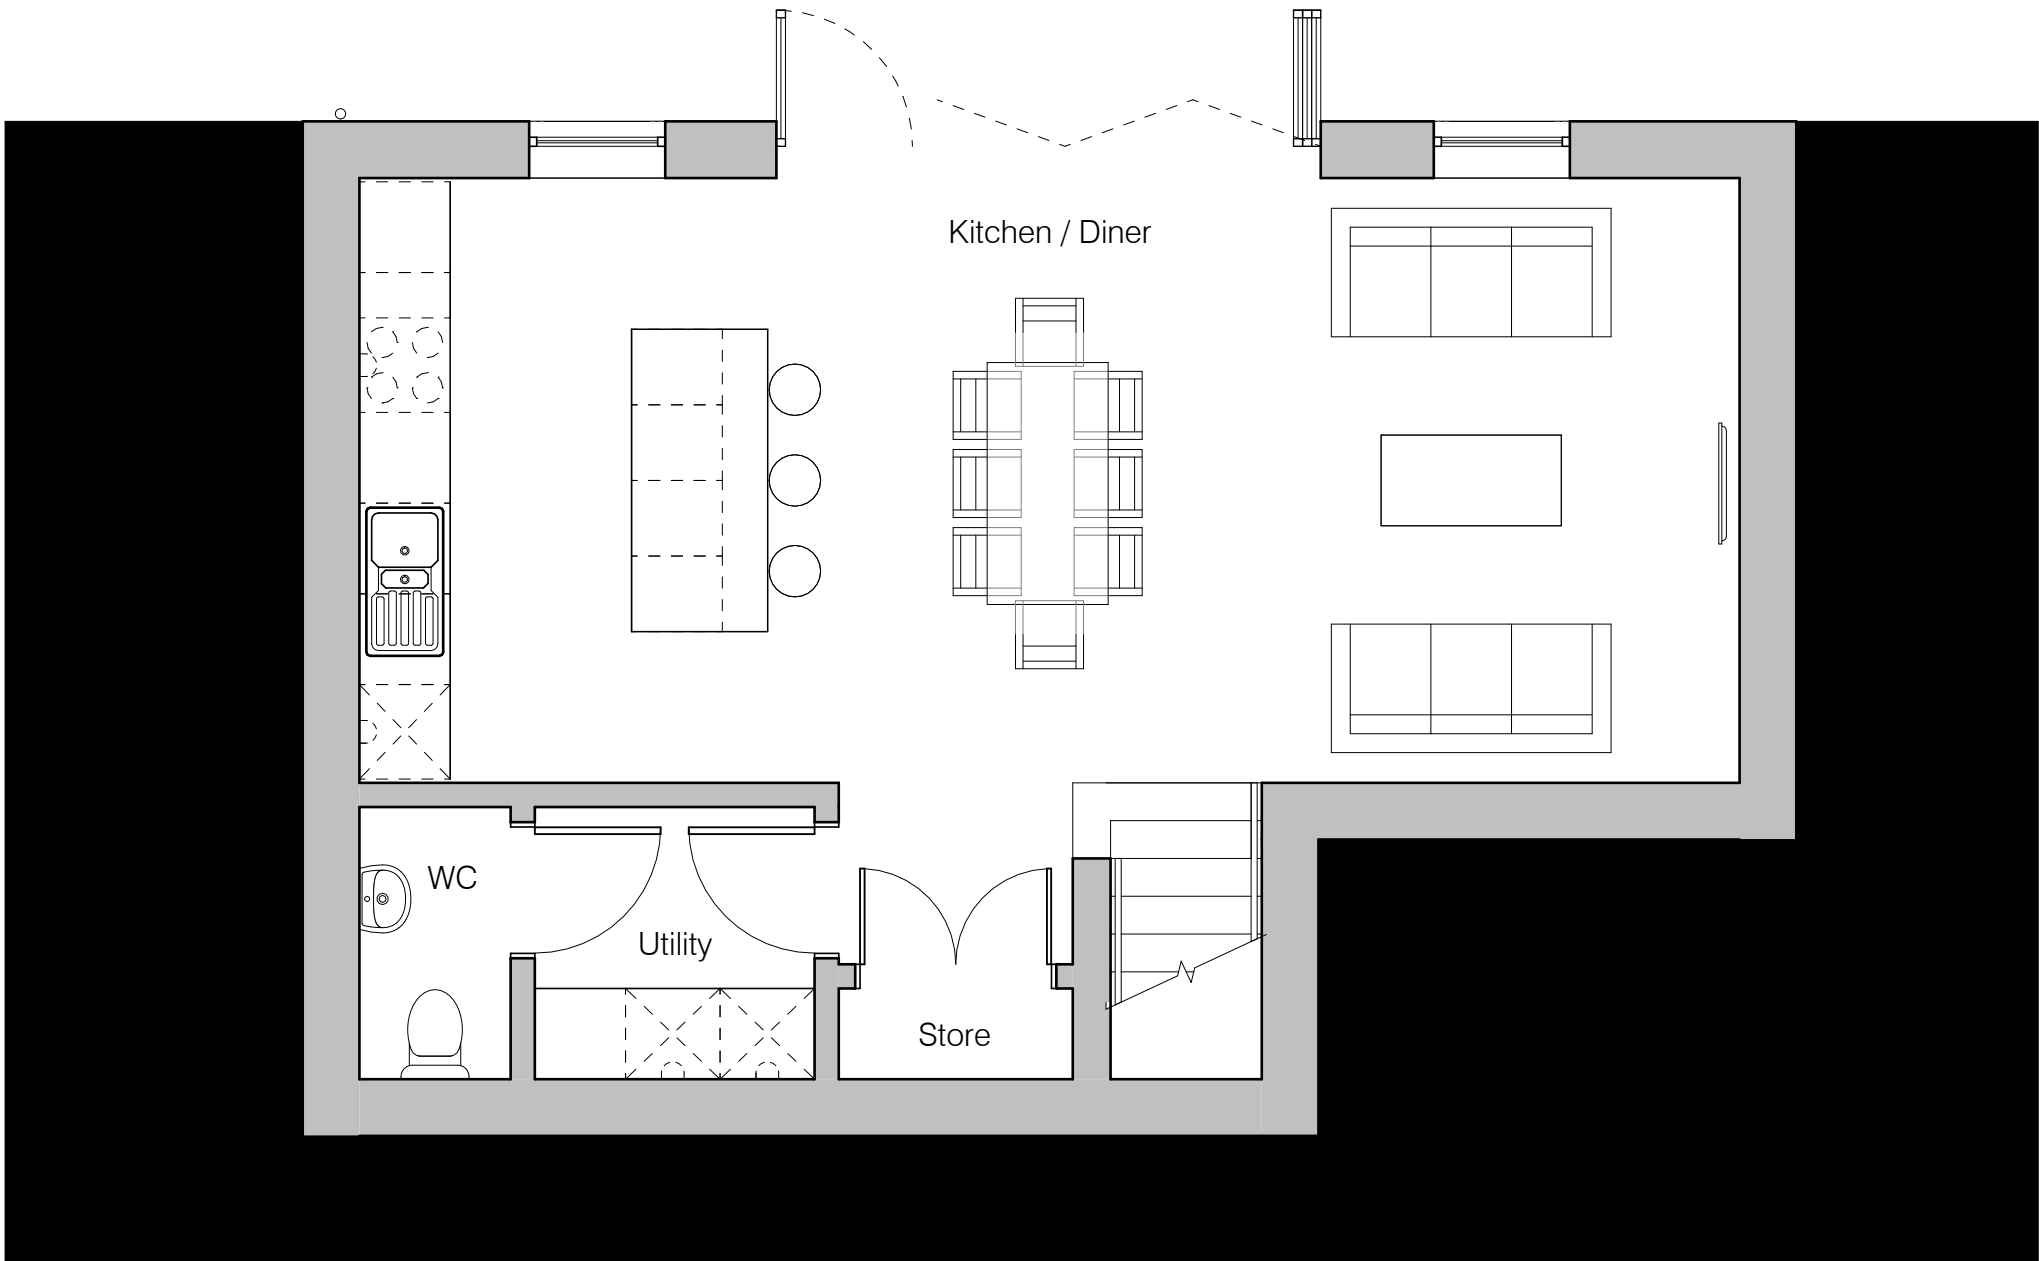

00 Lower Ground Floor Plan

1 : 50

Area Schedule (GIA)

| Level                      | Area                 |
|----------------------------|----------------------|
| 00 Lower Ground Floor Plan | 46.4 m <sup>2</sup>  |
| 01 Ground Floor Plan       | 72.8 m <sup>2</sup>  |
| 02 First Floor Plan        | 43.3 m <sup>2</sup>  |
| Grand total                | 162.5 m <sup>2</sup> |



|      |                                                                                       |       |       |          |
|------|---------------------------------------------------------------------------------------|-------|-------|----------|
| P6   | Fenestration and balustrade amendments. Bathroom increased, and WC and utility added. | DT    | AL    | 29.04.22 |
| P5   | House type A amended                                                                  | JM    | DT    | 11.10.21 |
| P4   | Areas checked and updated                                                             | JM    | AL    | 16.07.21 |
| P3   | Issued for Approval                                                                   | JS    | DT    | 22.06.21 |
| P2   | General updates                                                                       | JS    | DT    | 26.05.21 |
| P1   | Preliminary issue.                                                                    | DT    | AL    | 22.03.21 |
| Rev. | Description                                                                           | Drawn | Check | Date     |

pentan architects  
22 Cathedral Road  
Cardiff CF11 9LJ  
t. 029 2030 9010  
info@pentan.co.uk

Project  
Pearson Way, Neath

Client  
PHG Consulting

Drawing Title

House Type A  
Floor Plans

| Job no. | Org. | Zone | Level | Type | Role | Description | Status | Rev. |
|---------|------|------|-------|------|------|-------------|--------|------|
| 3958    | PEN  | - ZZ | - ZZ  | - DR | - A  | - 2000      | S4     | P6   |

Scale  
As indicated @ A1

Date  
Mar 21

NOTES: Do not scale. All dimensions are in millimetres unless stated otherwise