


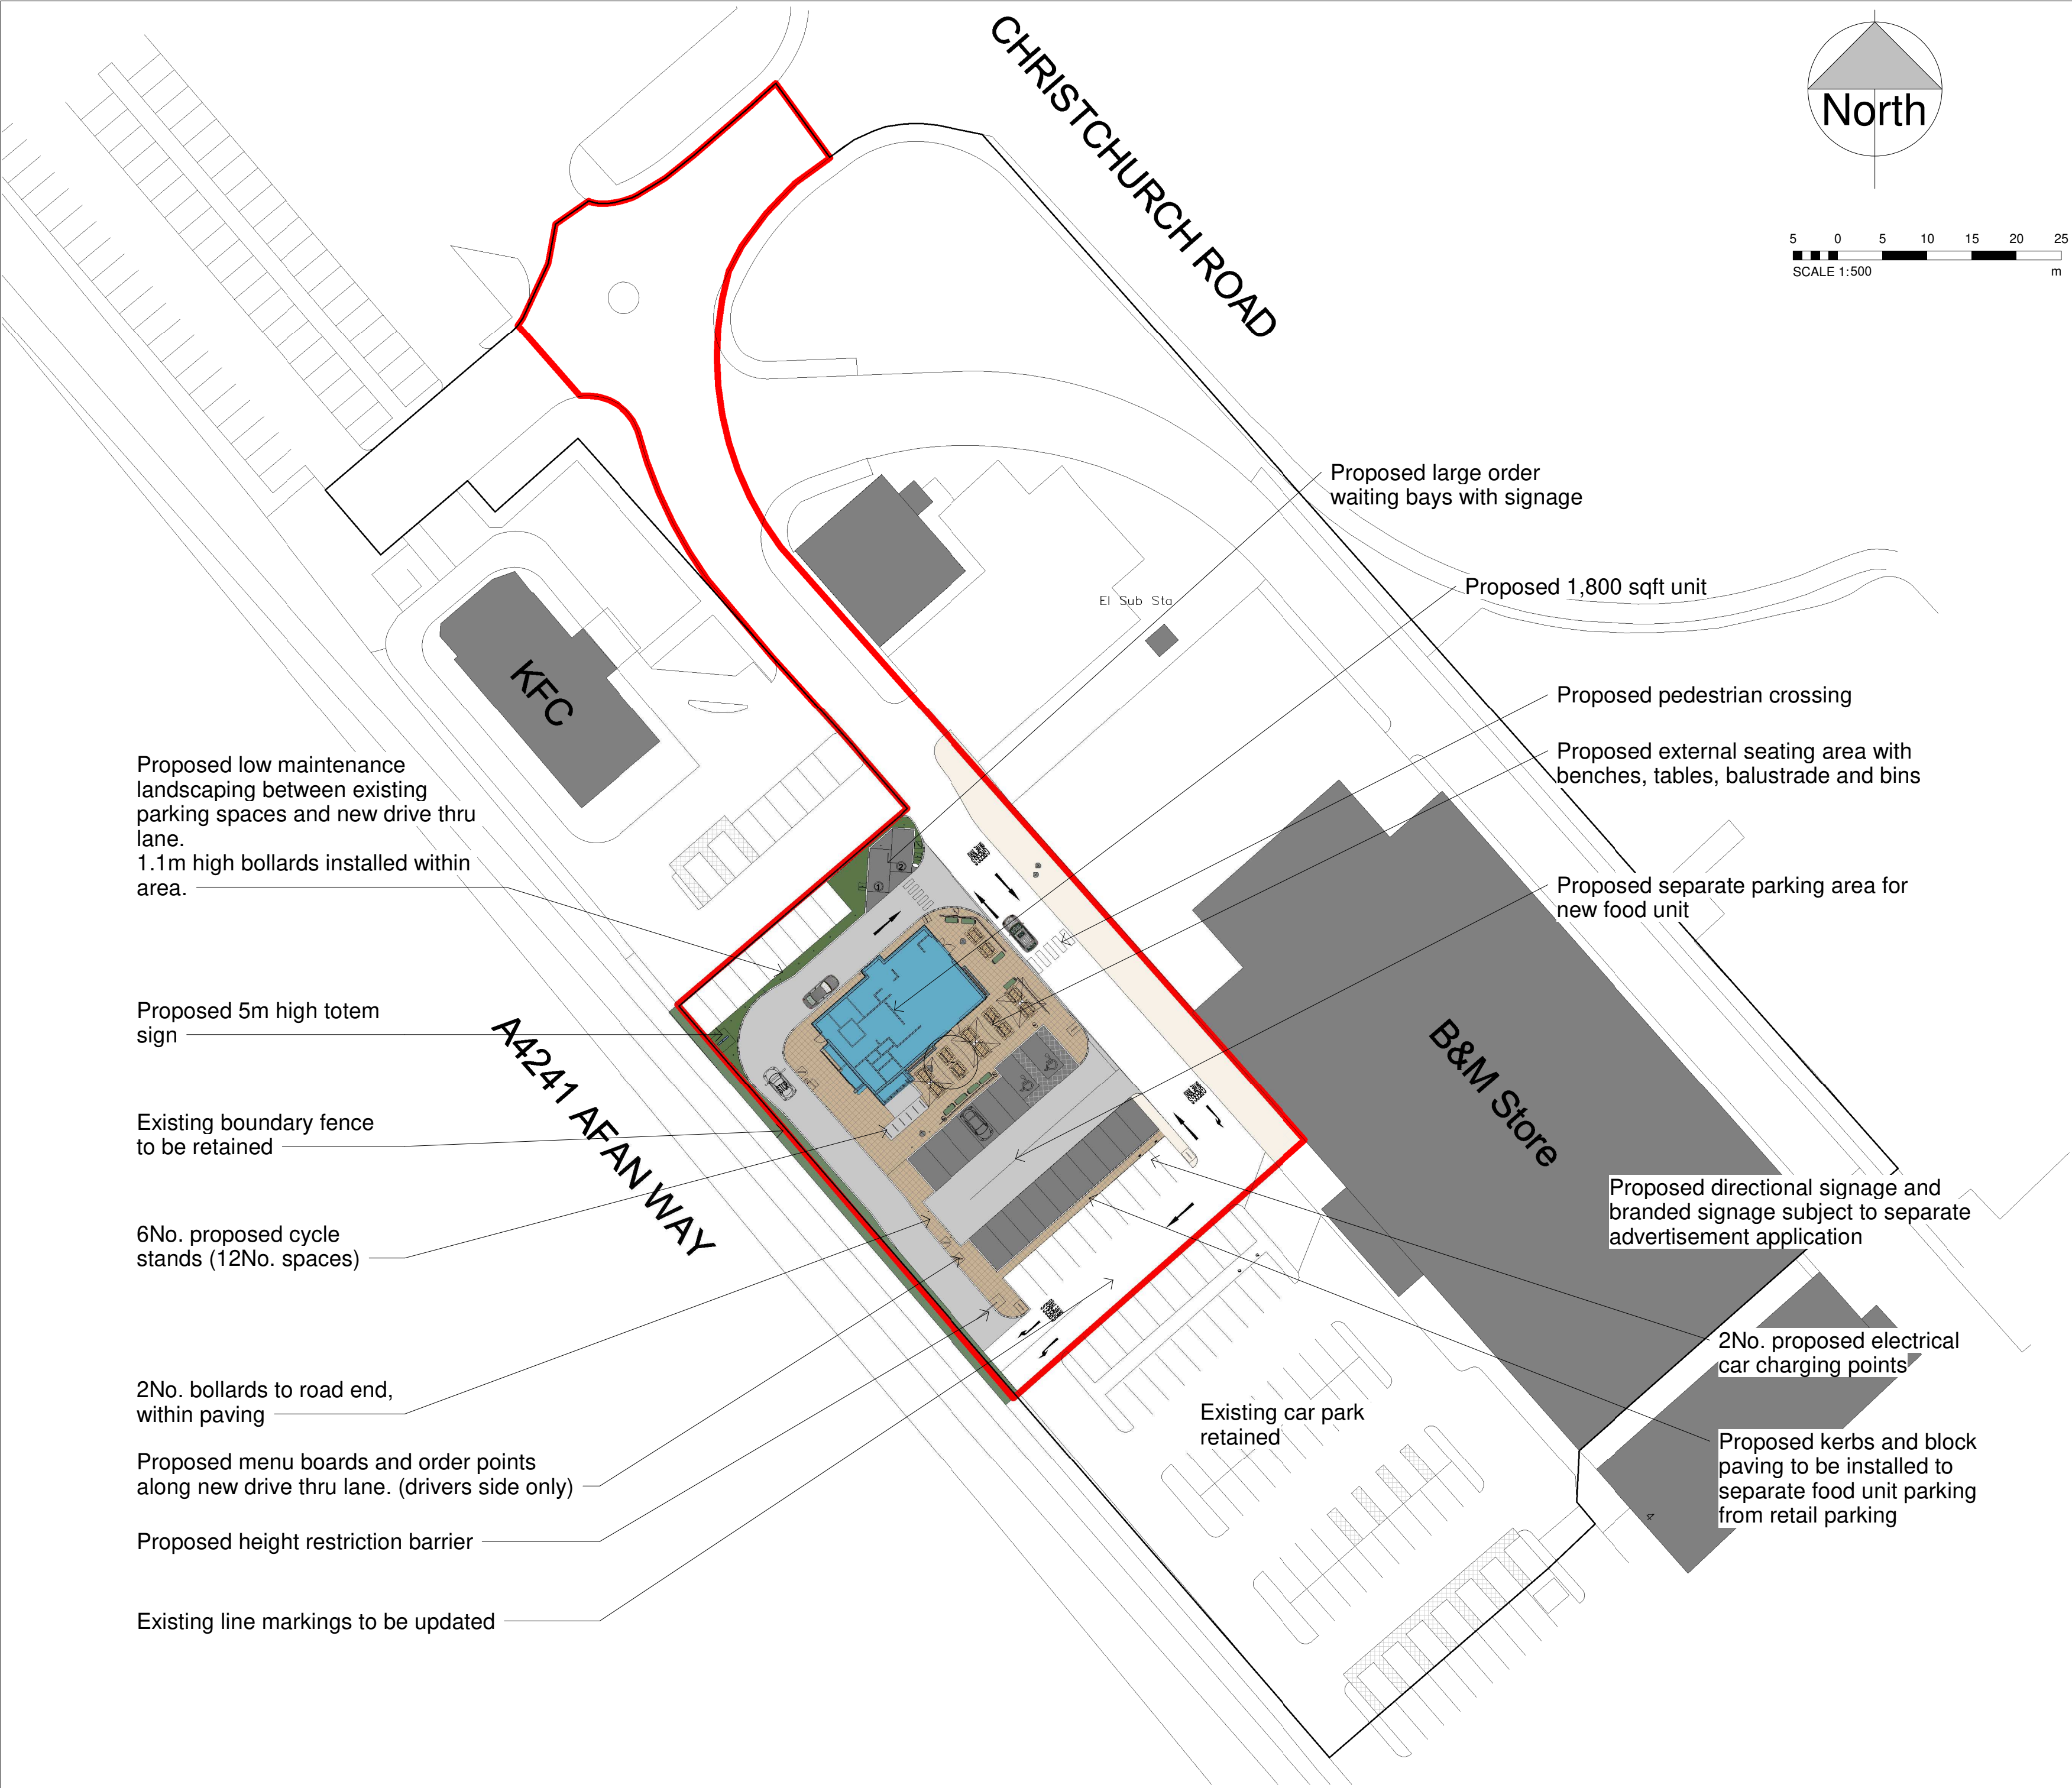

Architects are to be notified of any discrepancies.  
Contractors must check all dimensions on site.  
This drawing is subject to copyright laws and is for use on this project only.  
This drawing is to be used solely for the information as titled only.  
For other information refer to the latest revision of any cross referenced drawings.  
To be read in conjunction with relevant design standards/protocols

|     |          |                                                                   |     |     |
|-----|----------|-------------------------------------------------------------------|-----|-----|
|     |          |                                                                   |     |     |
| P3  | 06/04/22 | Permeable paving and new landscaping added                        | OKB | JML |
| P2  | 15/11/21 | Site lining, building feature walls, door and store rooms updated | JML | MA  |
| P1  | 15/10/21 | First Issue                                                       | JML | MA  |
| Rev | Date     | Description                                                       | Drn | Cd  |

Status: Planning

Client: Triple Jersey Limited

Project name: Port Talbot

Project address: Baglan Bay Retail Park, Port Talbot, SA12 7BZ

Drawing Title: Proposed Site Plan

|         |         |             |
|---------|---------|-------------|
| Job No: | Drg No: | Revision:   |
| 6540    | A003    | P3          |
| Date:   | Scale:  | Sheet size: |
| Jan 22  | 1 : 500 | A2          |

S+SA

ARCHITECTS

1 CARDALE PARK, BECKWITH HEAD ROAD  
HARROGATE, N.YORKSHIRE, HG3 1RZ  
WWW.SSA-ARCHITECTS.CO.UK  
T: 01423 856999