


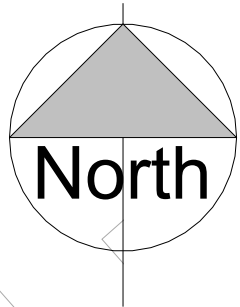

Site Plan - Furniture Key

1 : 500




SHEFFIELD STANDS (CYCLING)

Capacity: 2 Cycles
Standard Single Unit Size:
Width: 715mm
Height: 800mm
Junior stands are 600mm high
Diameter: 48.3mm
Recommended spacing between cycle stands: 800mm
Fixings:
Root Fixed
Finishes Available:
Stainless Steel




BOLLARDS

Design Features
1000mm high, stainless steel bollard.
114mm dia. Bollards to be antiram raid quality and DDA / Equality Act 2010 compliant; where possible to BS1 PAS 68 standard

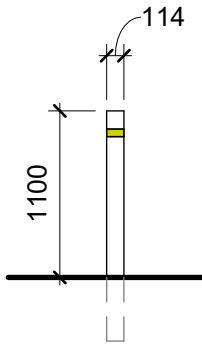


WASTE BINS

Design Features
Bin-it Symbol in Black Keved lock
Zinc-coated steel liner or moulded plastic liner
Can be permanently set into concrete foundations
Colours
Bin: Light Grey, Black (15% recycled content)
Materials
Bin body: Durapol® Material
Metal liner: Zinc-coated steel
Moulded plastic liner: Polyethylene
Dimensions
Bin volume: 95 litres
Liner capacity: 85 litres
Height: 965mm
Diameter: 449mm
Weight: 11.3kg (with steel liner)

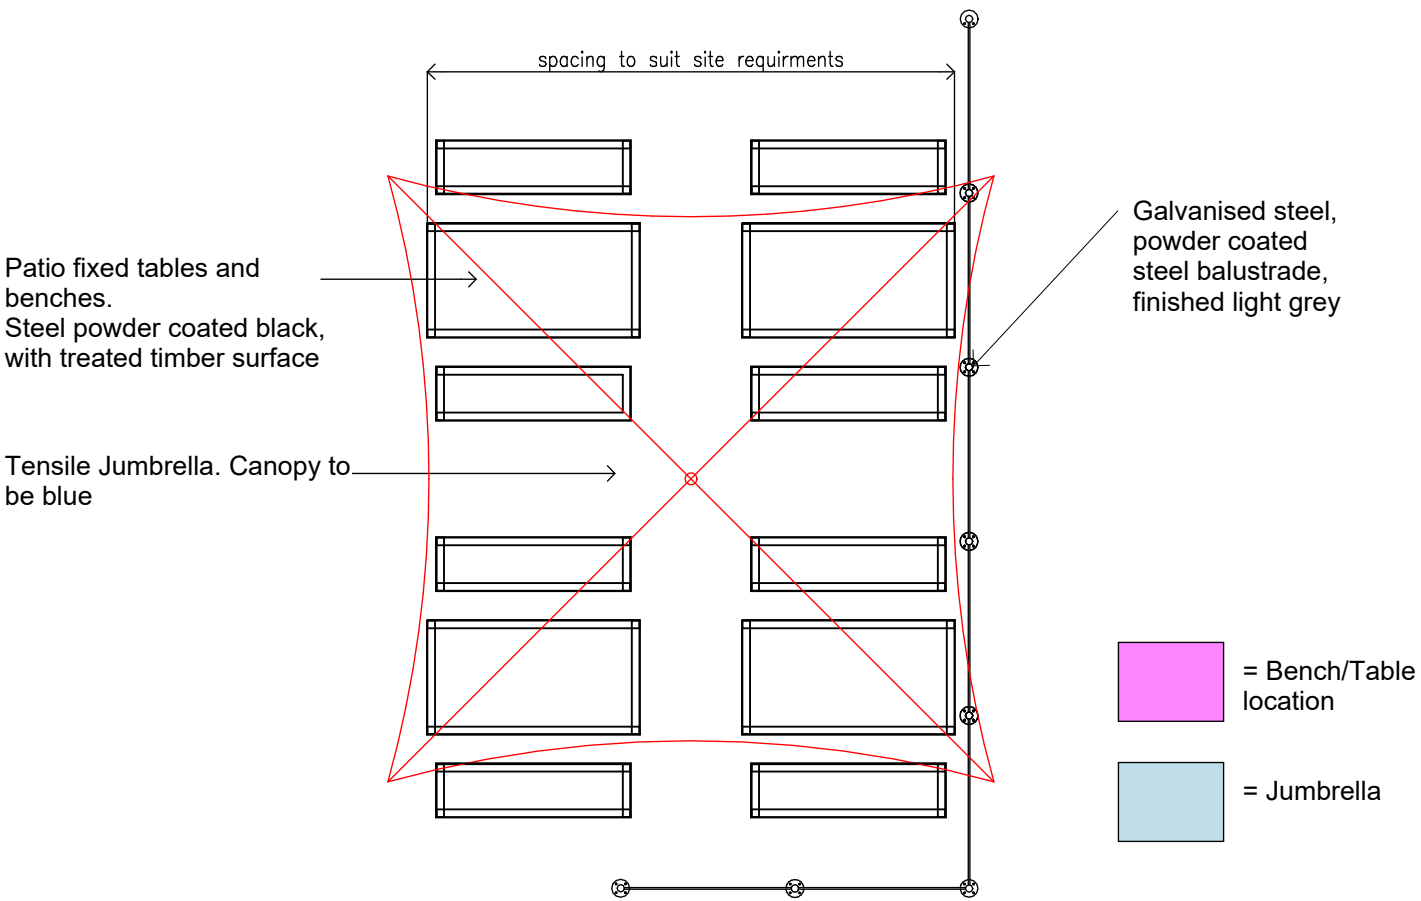

TYPICAL JUMBRELLA AND BALUSTRADE SCREEN

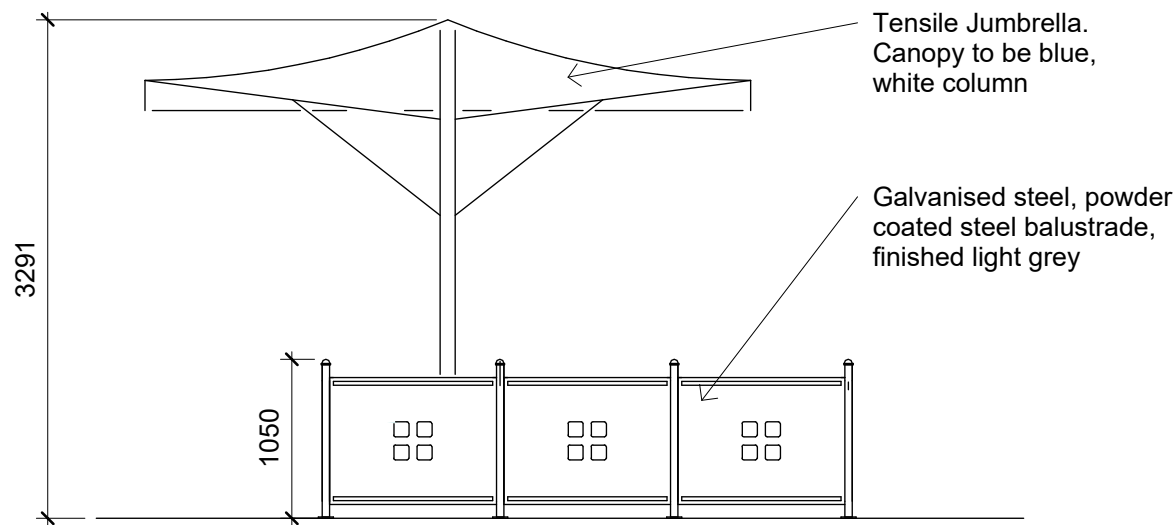

JUMBRELLA AND BALUSTRADE SCREEN

External Furniture and Equipment

1 : 50



Architects are to be notified of any discrepancies.
Contractors must check all dimensions on site.
This drawing is subject to copyright laws and is for use on this project only.
This drawing is to be used solely for the information as titled only.
For other information refer to the latest revision of any cross referenced drawings.
To be read in conjunction with relevant design standards/protocols

P3	30/11/21	Height restricator and totem sign omitted	OKB	MA
P2	15/11/21	Site lining, building feature walls, door and store rooms updated	JML	MA
P1	15/10/21	First Issue	JML	MA
Rev	Date	Description	Drn	Cd

Status: Planning

Client:
Triple Jersey Limited

Project name:
Port Talbot

Project address:
Baglan Bay Retail Park, Port Talbot, SA12 7BZ

Drawing Title:
External Furniture

Job No: 20-6540	Drg No: A017	Revision: P3
Date: Oct 21	Scale: As indicated	Sheet size: A2

S+SA
ARCHITECTS

1 CARDALE PARK, BECKWITH HEAD ROAD
HARROGATE, N.YORKSHIRE, HG3 1RZ
WWW.SSA-ARCHITECTS.CO.UK
T: 01423 856999