


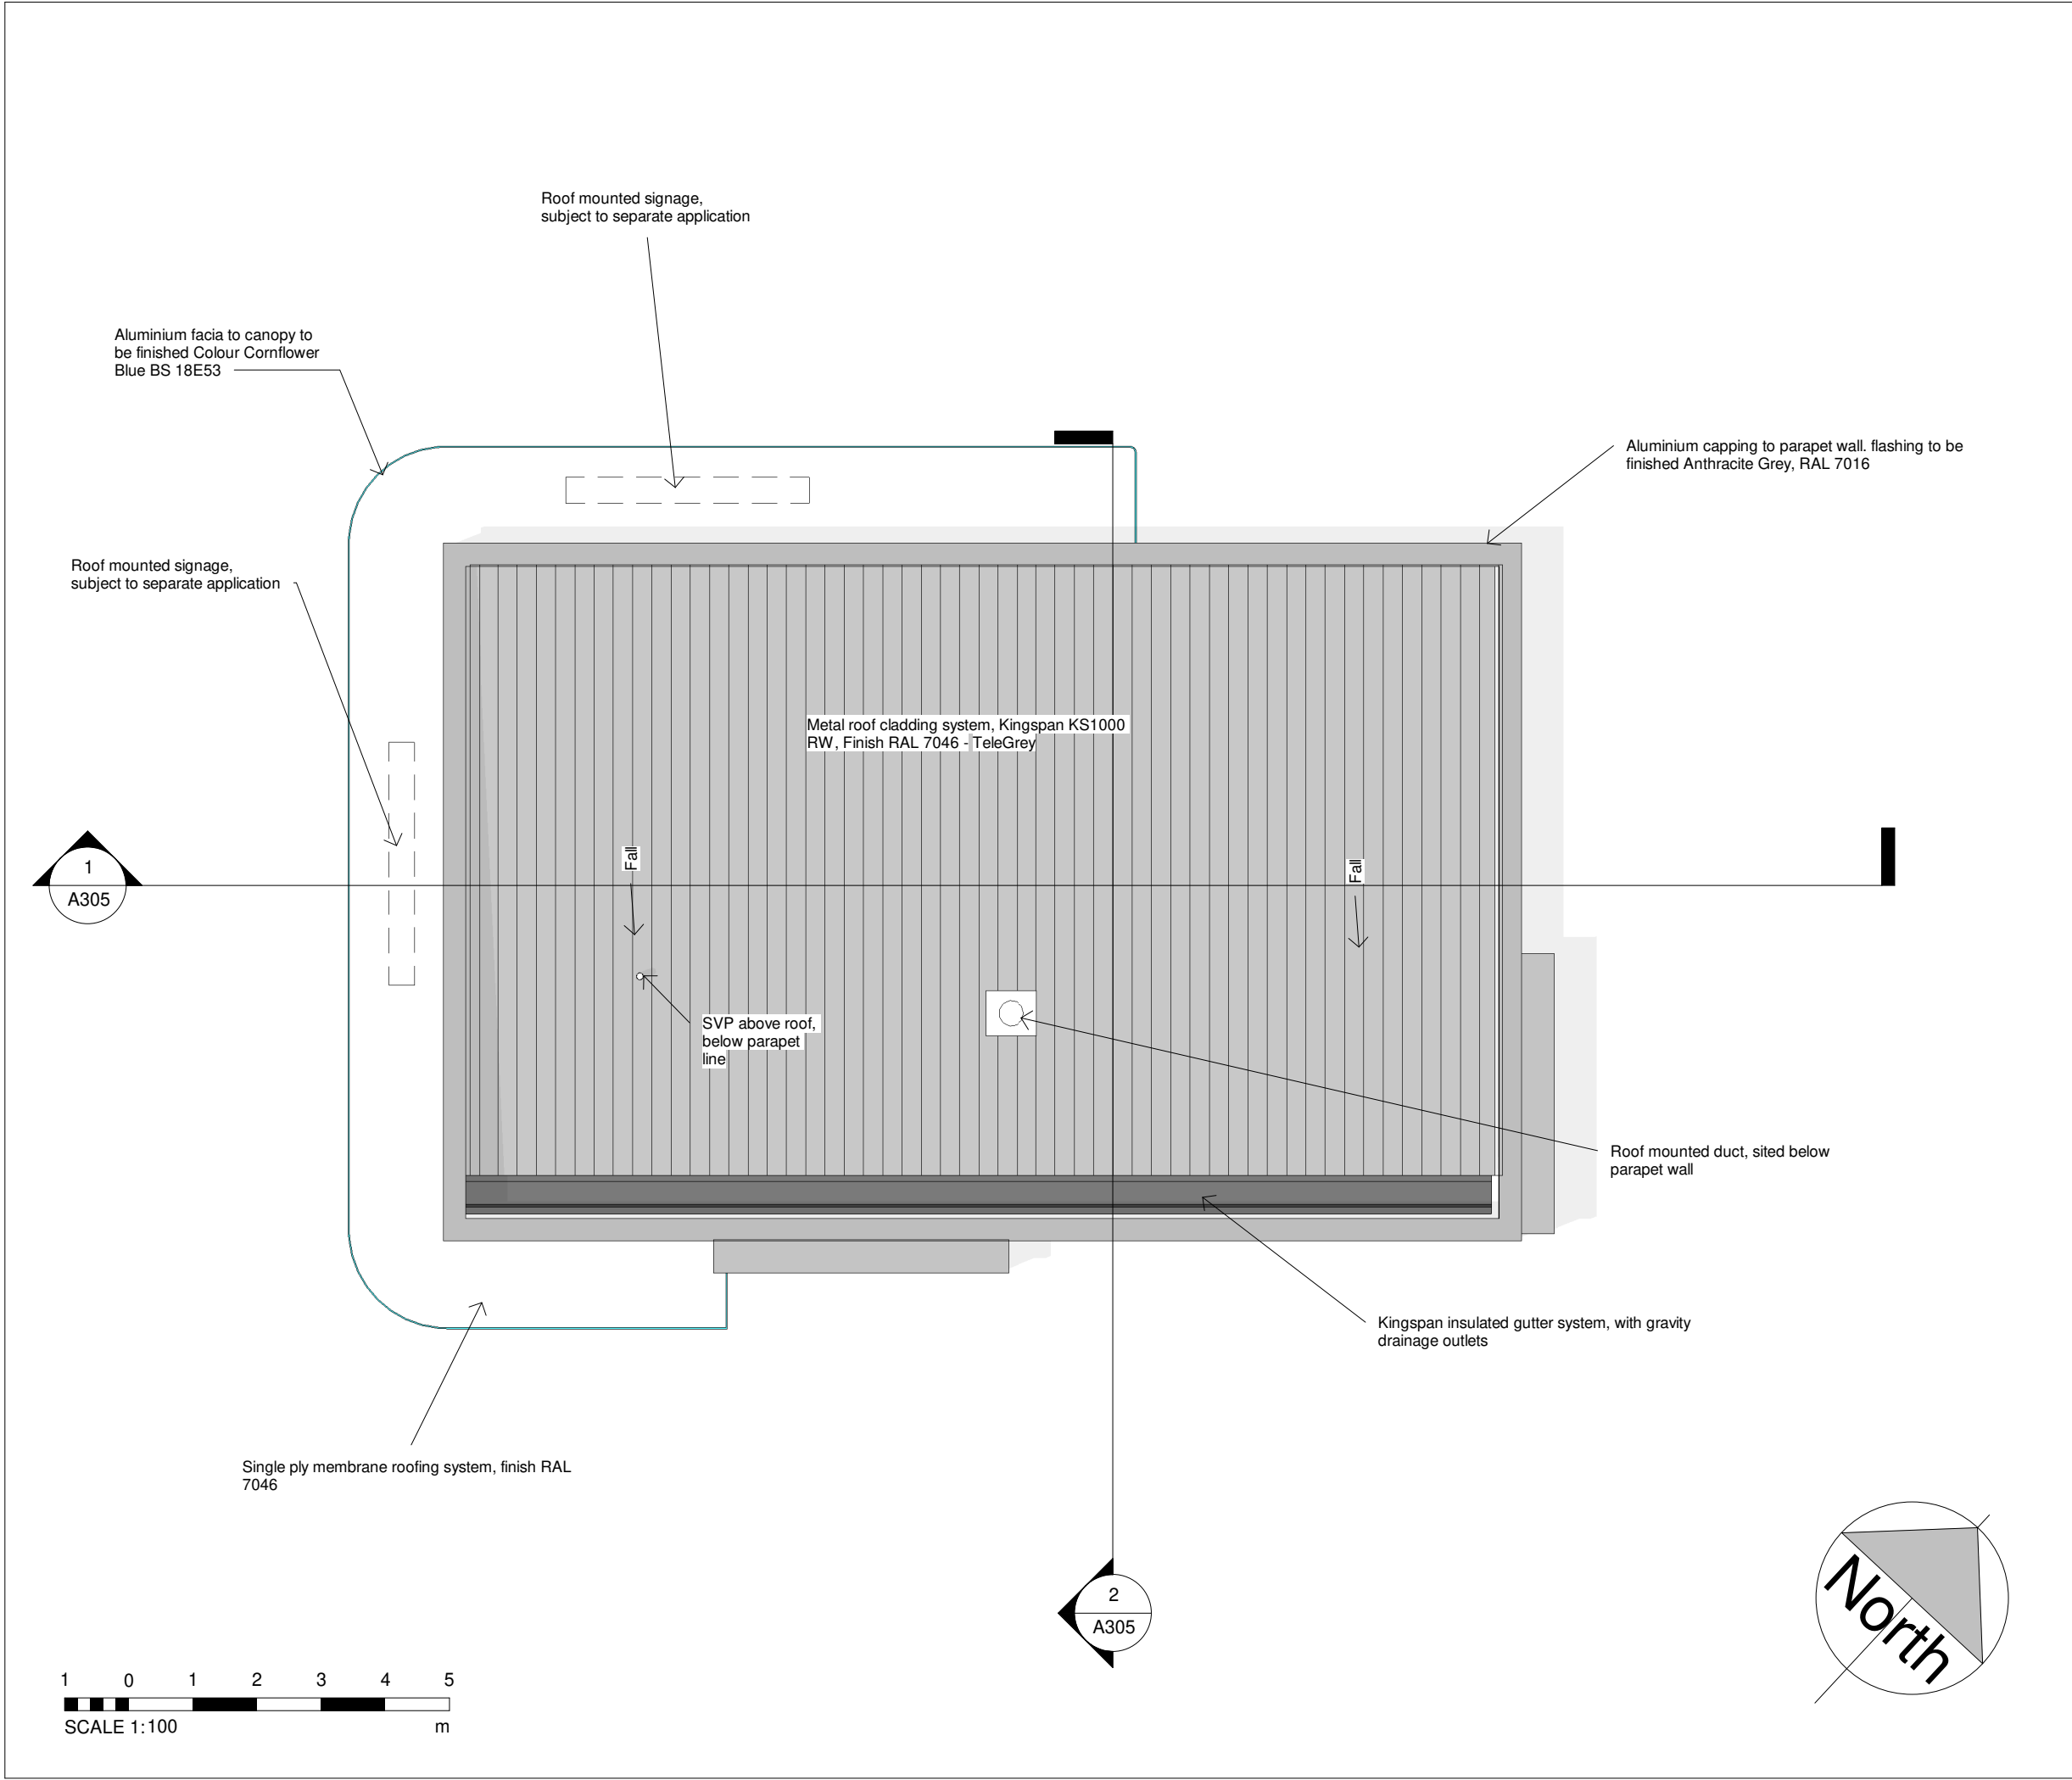

Architects are to be notified of any discrepancies.
Contractors must check all dimensions on site.
This drawing is subject to copyright laws and is for use on this project only.
This drawing is to be used solely for the information as titled only.
For other information refer to the latest revision of any cross referenced drawings.

P2	15/11/21	Site lining, building feature walls, door and store rooms updated	JML	MA
P1	15/10/21	First Issue	JML	MA
Rev	Date	Description	Drn	Ckd

Status:

Planning

Client:

Triple Jersey Limited

Project name:

Port Talbot

Project address:

Baglan Bay Retail Park, Port Talbot, SA12 7BZ

Drawing Title:

Roof Plan

Job No:	Drg No:	Revision:
20-6540	A103	P2
Date:	Scale:	Sheet size:
Oct 21	1 : 100	A3

1 CARDALE PARK, BECKWITH HEAD ROAD
HARROGATE, N.YORKSHIRE, HG3 1RZ
WWW.SSA-ARCHITECTS.CO.UK
T: 01423 856999