



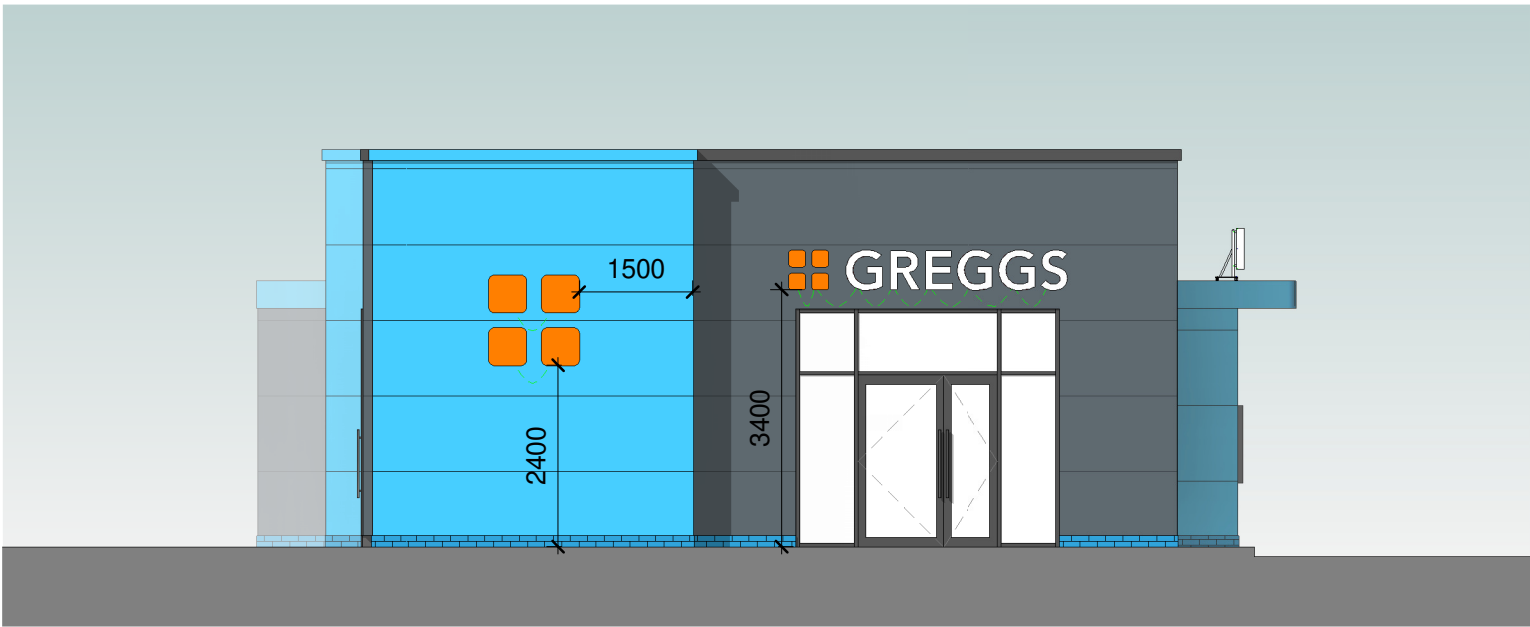

North East Elevation (with signage)
1 : 100

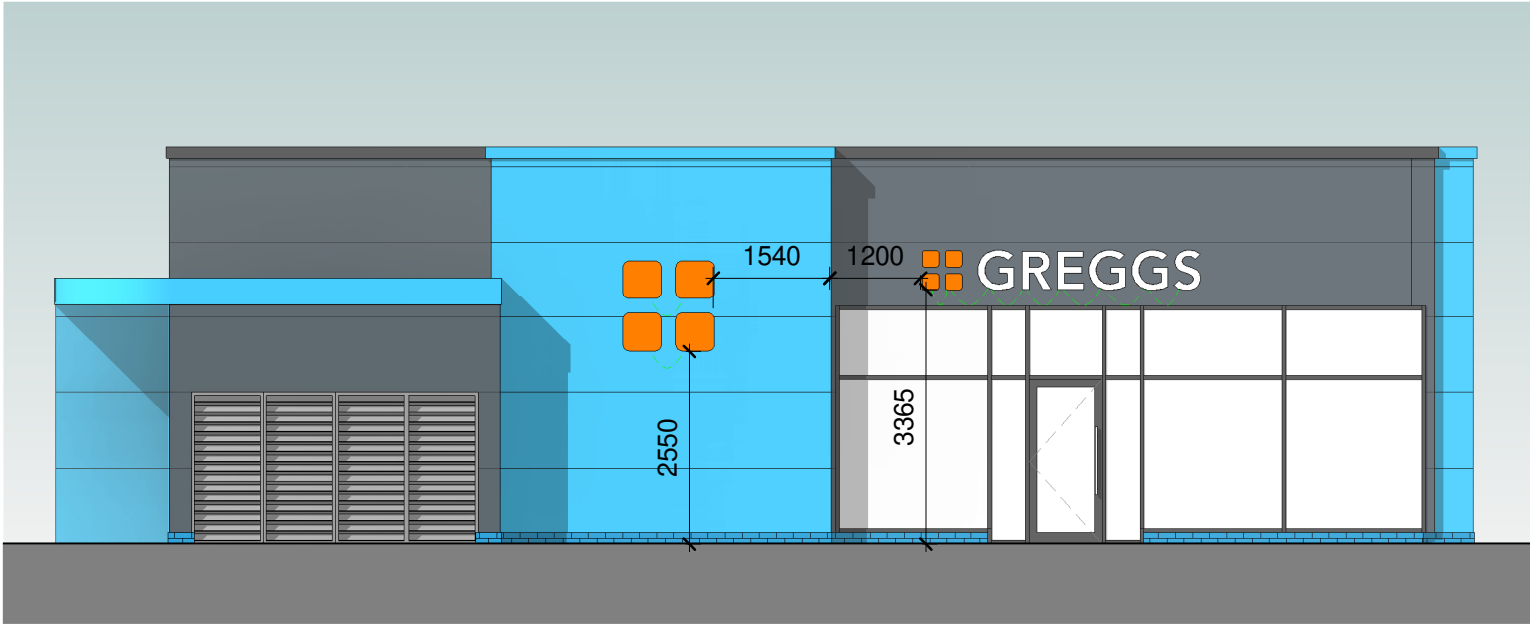

North West Elevation (with signage)
1 : 100





South East Elevation (with signage)
1 : 100



South West Elevation (with signage)
1 : 100



Number	Item	Quantity	Supplied by:-	Installed by:-	Sign Size:-	Elect Duct Req'd:-	Maximum lux levels	Maximum text size
01	Type 1	2	Greggs	Signage Contractor	1200MM X 1200MM X 100MM	YES	350 cd/M2	N/A
02	Type 2	2	Greggs	Signage Contractor	525M X 3694MM X 100MM	YES	350 cd/M2	525MM
03	Type 3	2	Greggs	Signage Contractor	540MM X 3800MM X 100MM	YES	350 cd/M2	540MM

Type 1 - Wall mounted buns

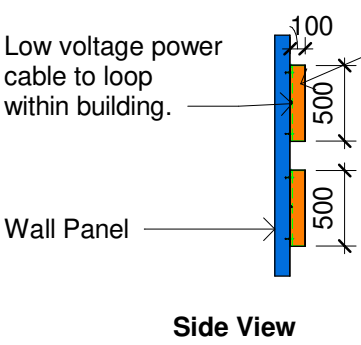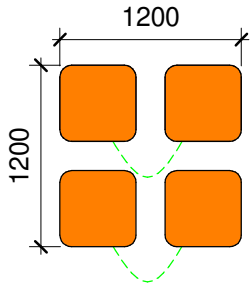



Built up rimless buns, with acrylic faces and st-steel returns with brushed finish. Internal LED's to provide face illumination.

Type 2 - Wall mounted Greggs lettering & buns

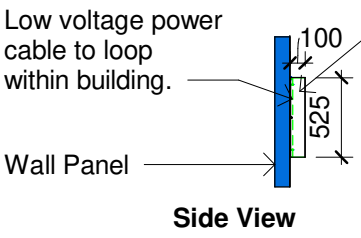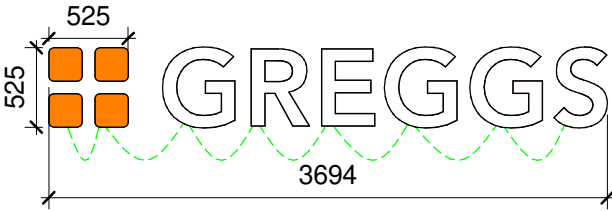

built up rimless letters, with acrylic faces and st-steel returns with brushed finish. Internal LED's to provide face illumination.

Type 3 - Roof mounted

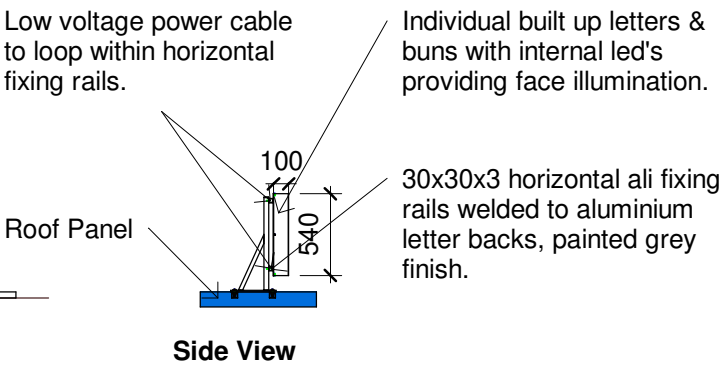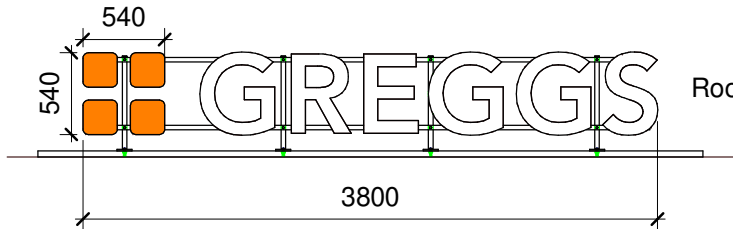

Elevations Signage
1 : 50

Architects are to be notified of any discrepancies. Contractors must check all dimensions on site. This drawing is subject to copyright laws and is for use on this project only. This drawing is to be used solely for the information as titled only. For other information refer to the latest revision of any cross referenced drawings. To be read in conjunction with relevant design standards/protocols

P4	14/03/22	Addition of dimensions to underside of signage	OKB	JML
P3	12/01/22	Table updated	OKB	JML
P2	05/01/21	Amended signage dimensions	OKB	JML
P1	09/12/21	First Issue	OKB	MA
Rev	Date	Description	Drn	Cd

Status: Planning

Client: Triple Jersey Limited

Project name: Port Talbot

Project address: Baglan Bay Retail Park, Port Talbot, SA12 7BZ

Drawing Title: Proposed Elevations & signage details

Job No:	Drg No:	Revision:
6540	A206	P4
Date:	Scale:	Sheet size:
Jan 22	As indicated	A2

S+SA
ARCHITECTS

1 CARDALE PARK, BECKWITH HEAD ROAD
HARROGATE, N.YORKSHIRE, HG3 1RZ
WWW.SSA-ARCHITECTS.CO.UK
T: 01423 856999