


- 1 THIS IS A C.A.D. DRAWING AND SHOULD NOT BE AMENDED BY HAND.
- 2 All dimensions in millimetres unless otherwise stated.

Drawing No.

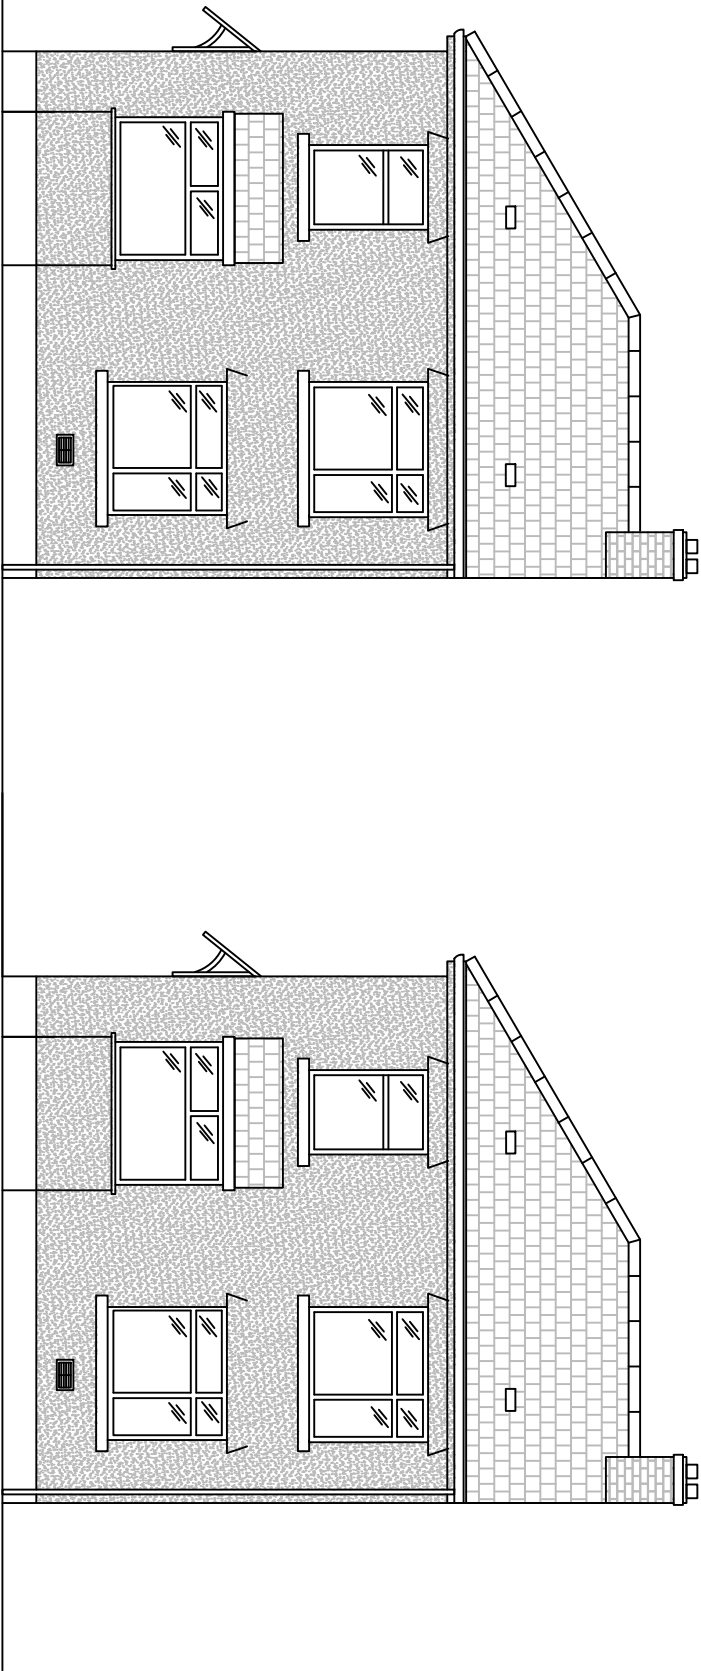

EXISTING FRONT ELEVATION

SCALE – 1:100 @ A3


PROPOSED FRONT ELEVATION

SCALE – 1:100 @ A3

All dimensions to be checked on site before construction starts.


Existing Finishes

- Windows - White PVC
- Roof - Grey Slates
- RWP - White PVC
- External Wall - Render

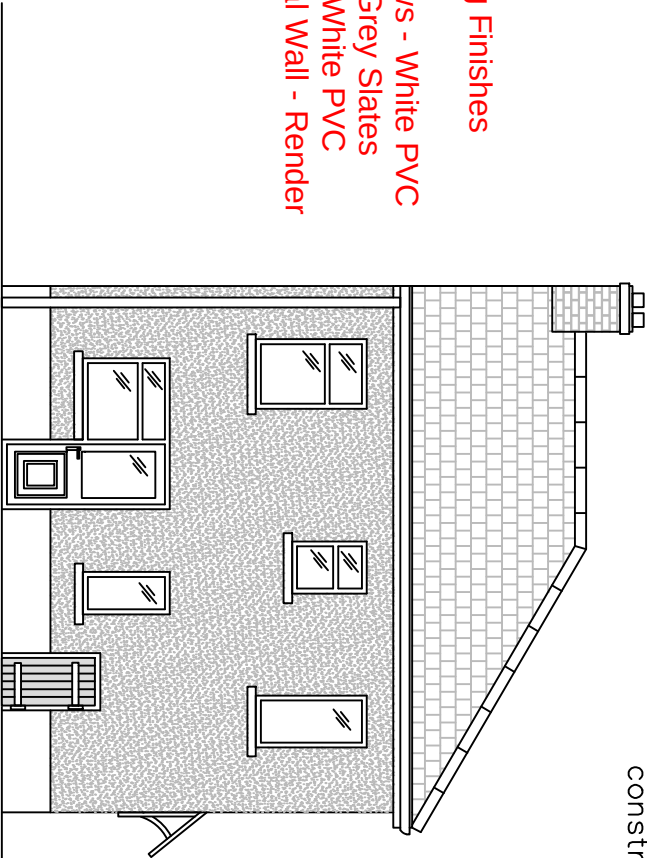

EXISTING REAR ELEVATION

SCALE – 1:100 @ A3

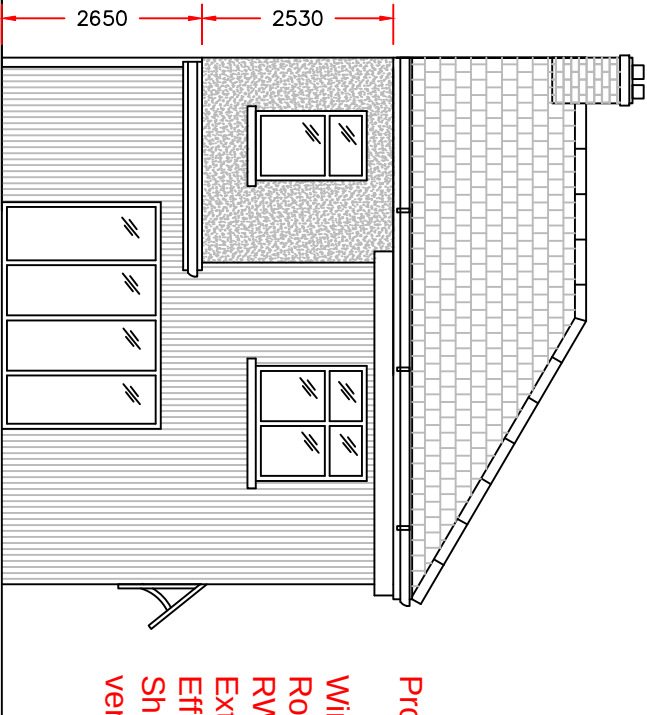

Proposed Finishes

- Windows - White PVC
- Roof - Grey Flat Roof
- RWP - White PVC
- External Wall - Wood Effect Cement Board
- Ship-Lap installed vertically - Light Blue


PROPOSED REAR ELEVATION

SCALE – 1:100 @ A3

Rev	Details	Dr	Ch	Ap	Date

Client

ELIS HOPKINS
17 ALEXANDER ROAD
SA10 8DY

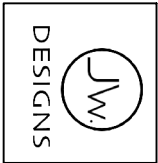

JOSEFF WILLIAMS
07585609748
JOEWILL1998@AOL.COM

Project

DOUBLE STORY REAR EXTENSION
ELEVATIONS

File No.	Financial Code No.			
Drawn	JW	Checked		Approved
Date	FEB 22	Date		Date
Scales	1:100 @ A3			
Drawing No.	JW-19-02 REV B			