


Revision			
No	Description	Date	Chkd

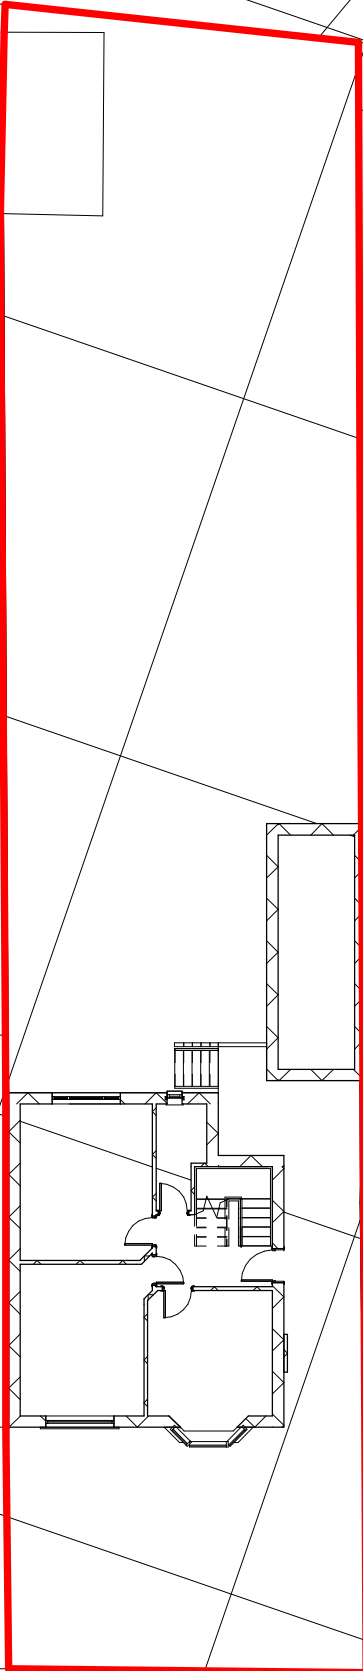

HEOL CRYMLYN / CRYMLYN ROAD

Ordinance Survey (c) Crown Copyright 2022. All rights reserved. Licence number 100022432

C.S.A

CLEAR - SPACE - ARCHITECTURE

Project
Enter address here

Draw Title
Existing Site Plan

Date
05/12/22

Scale
1 : 200

Job No
221340

Draw No
A101

Revision

Checked By:
Author

Drawn By:
Checker