





Front Elevation

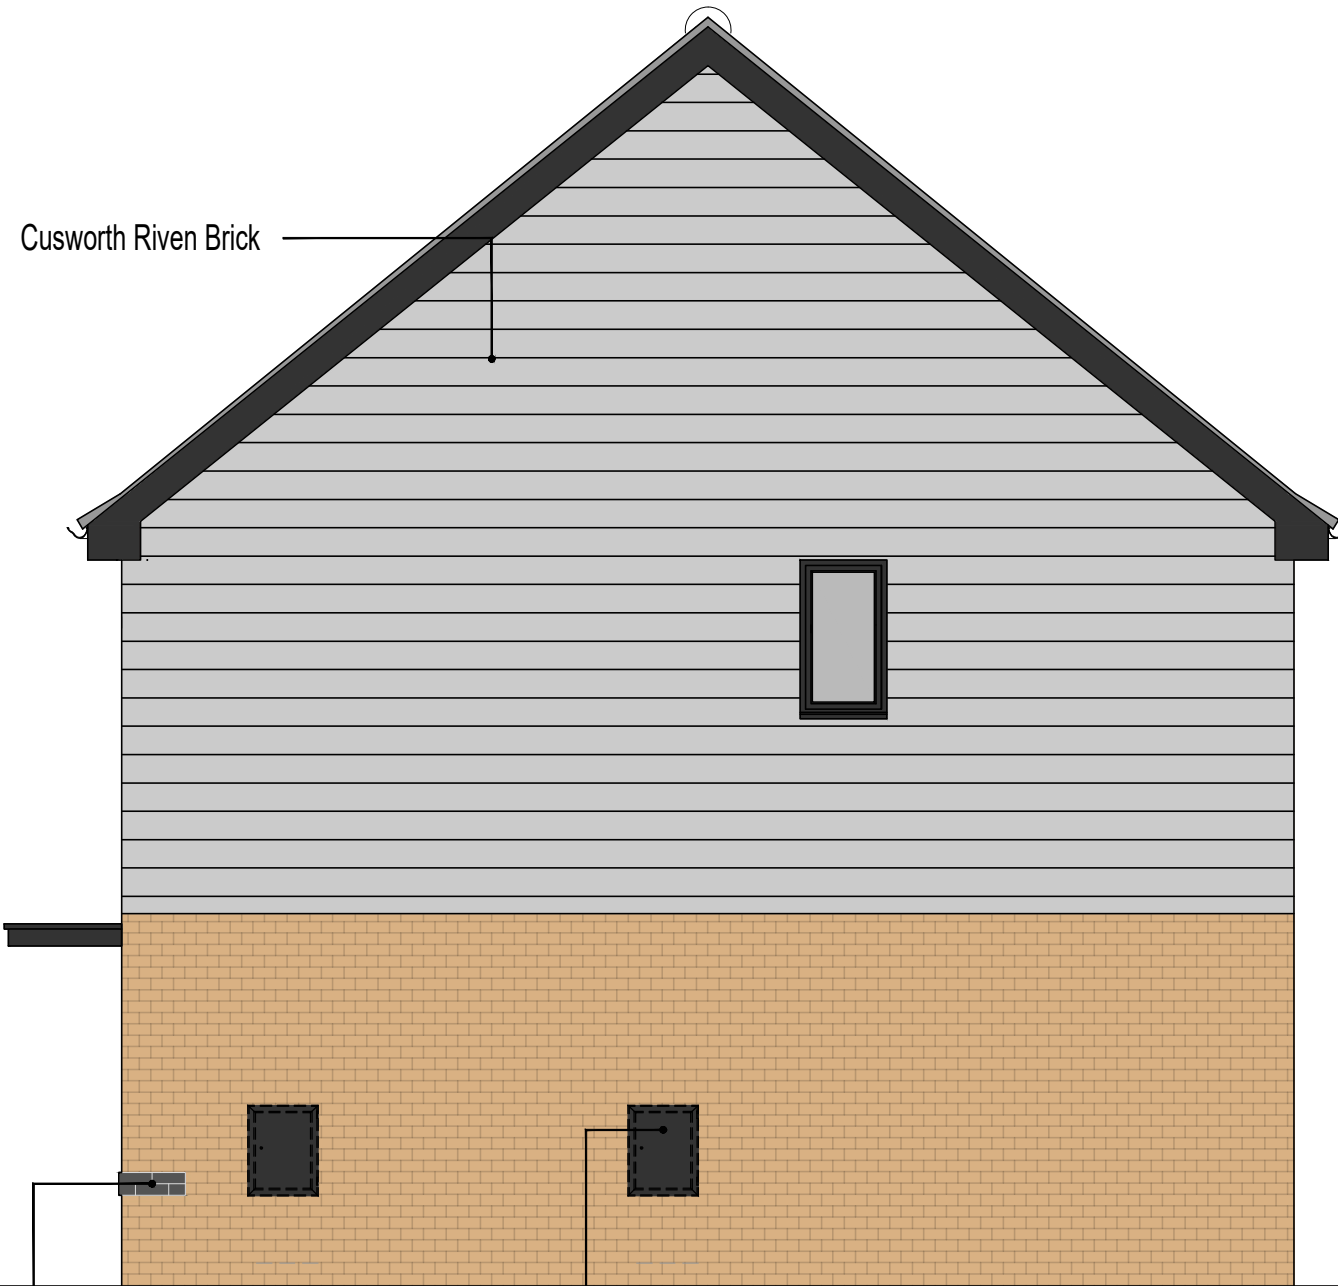


Side Elevation




Rear Elevation

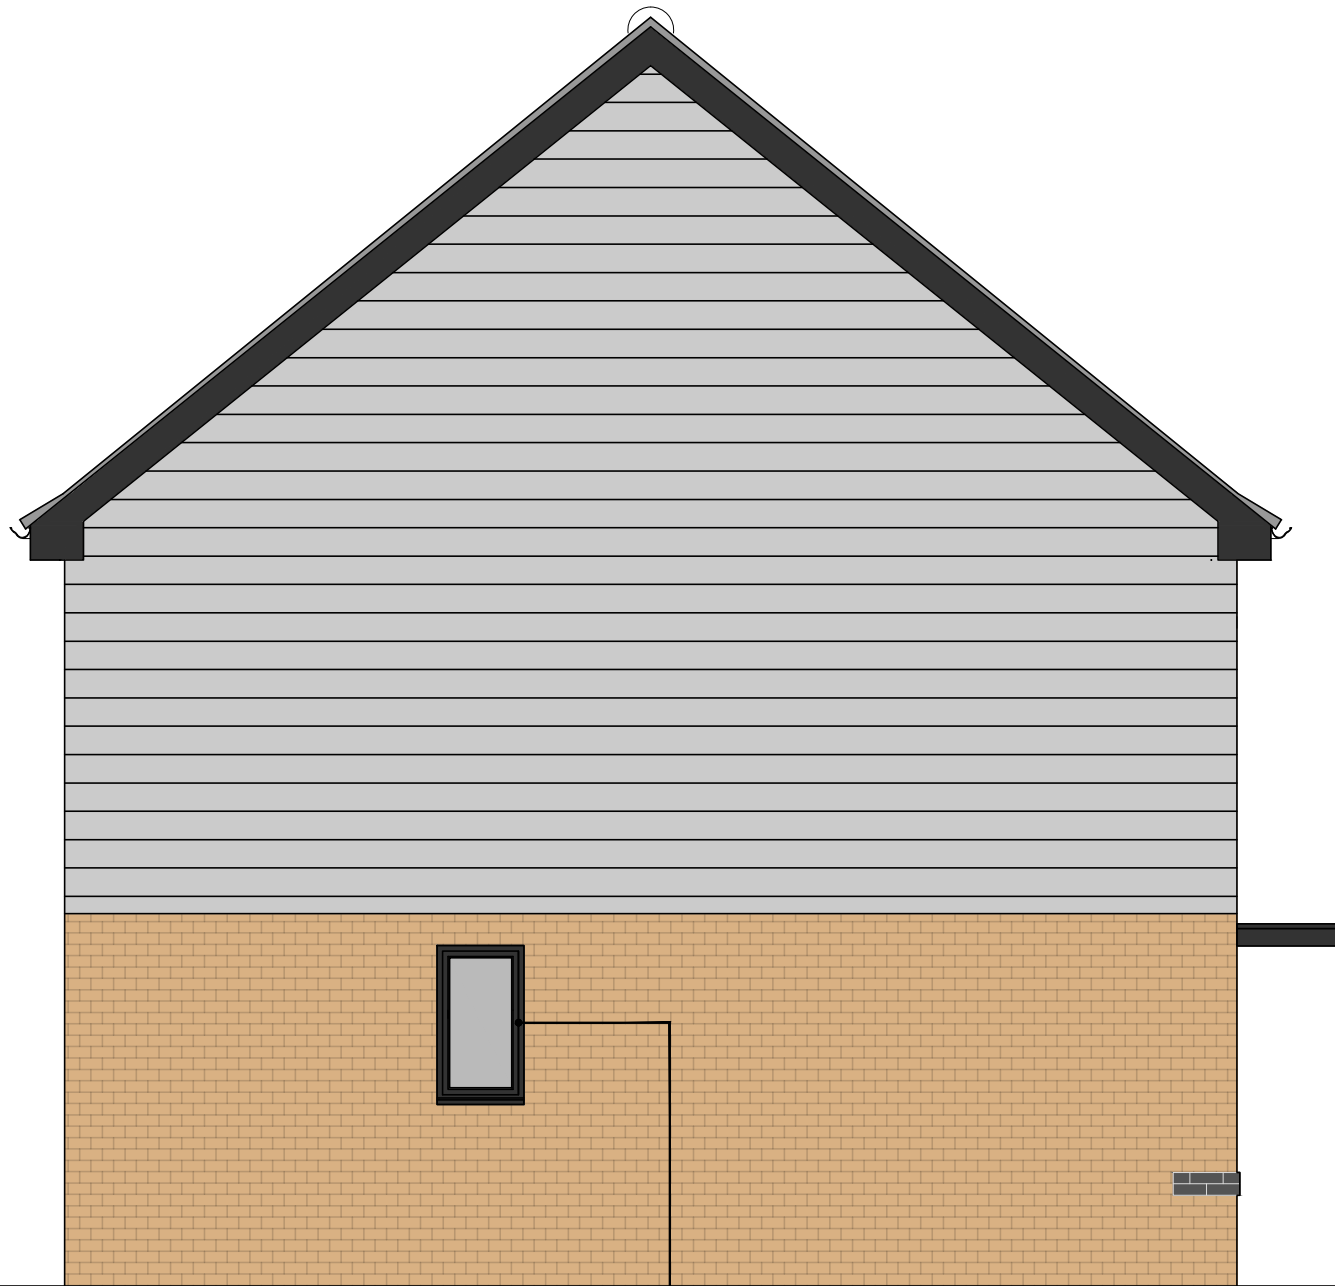

Side Elevation

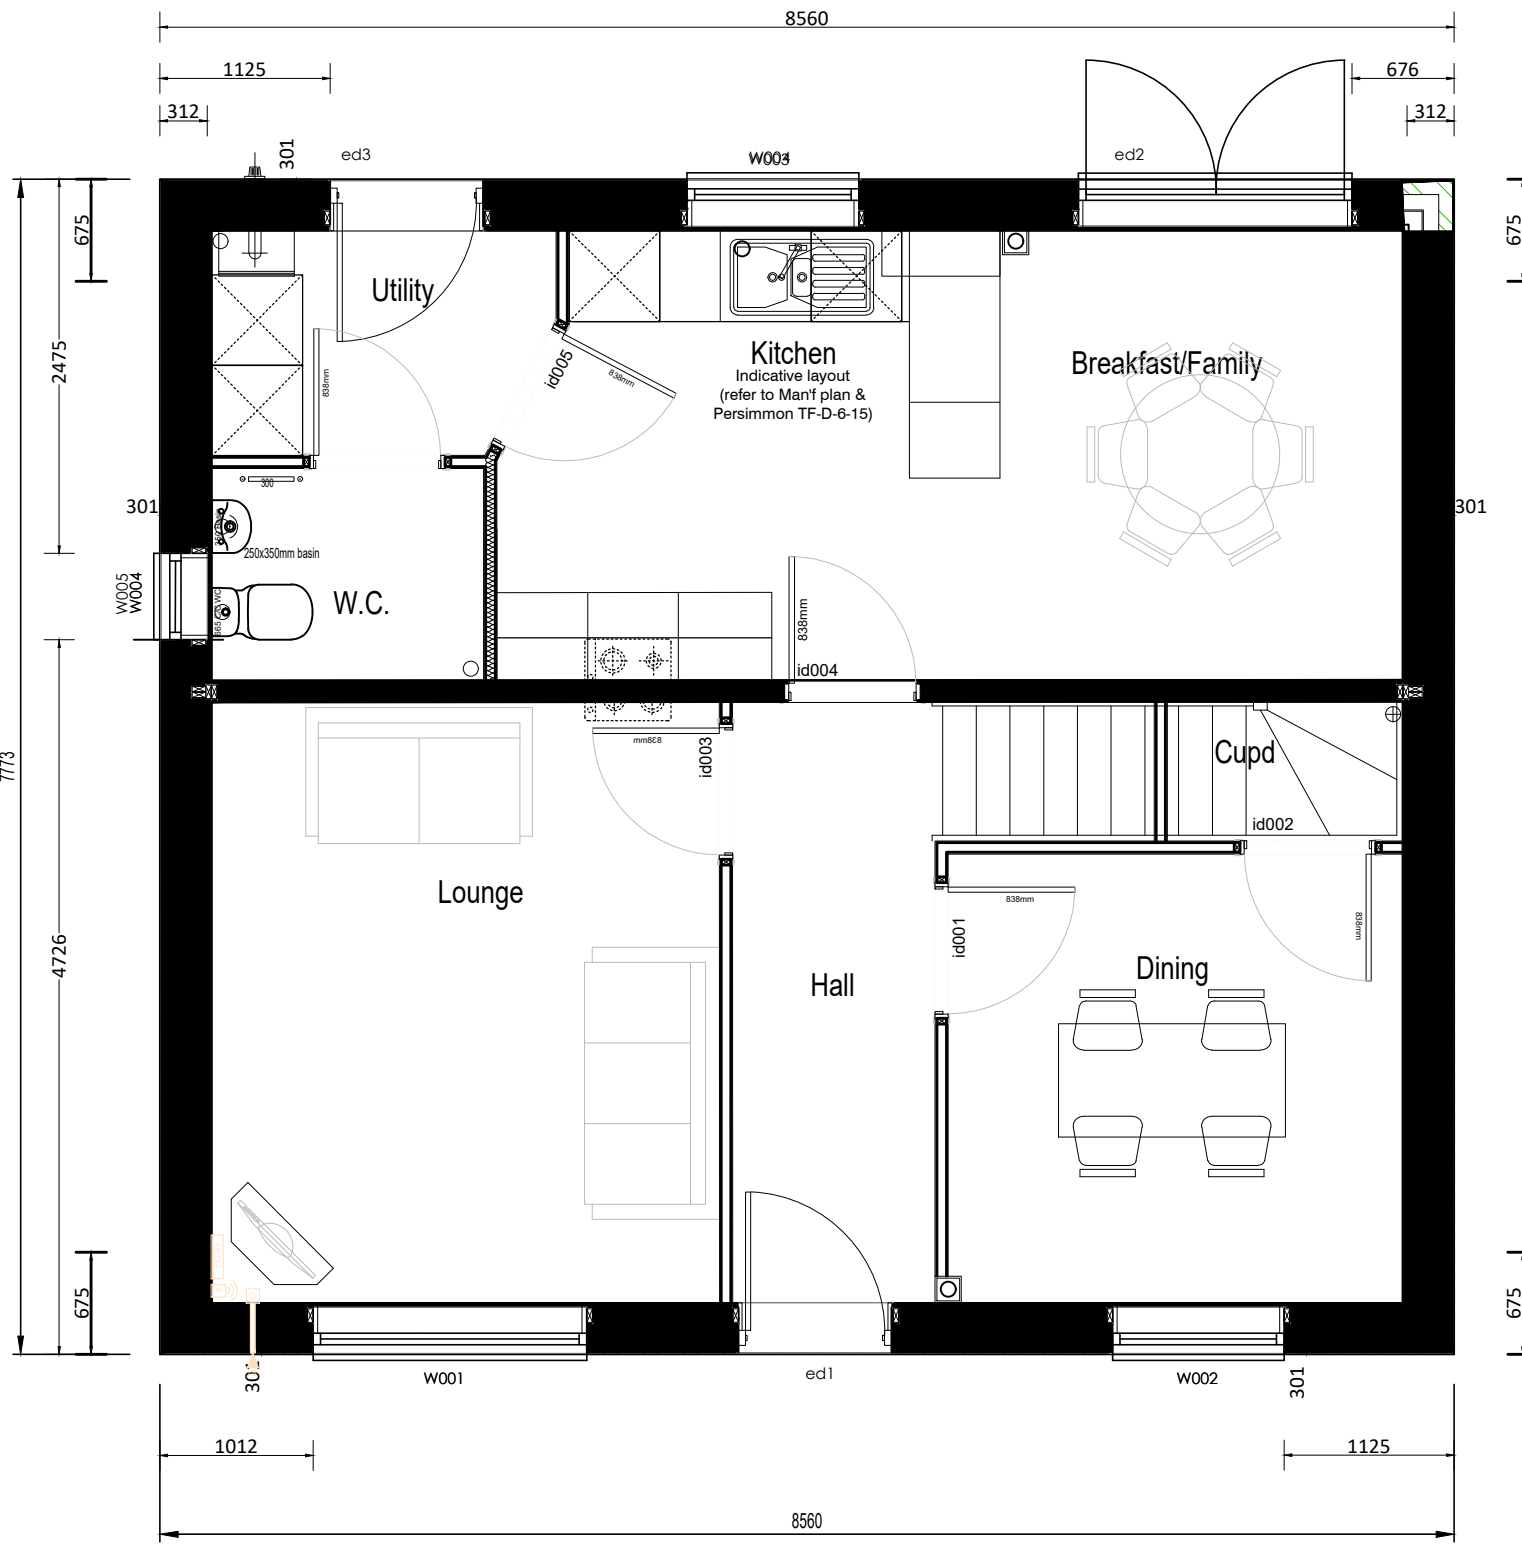

Ground Floor Plan.

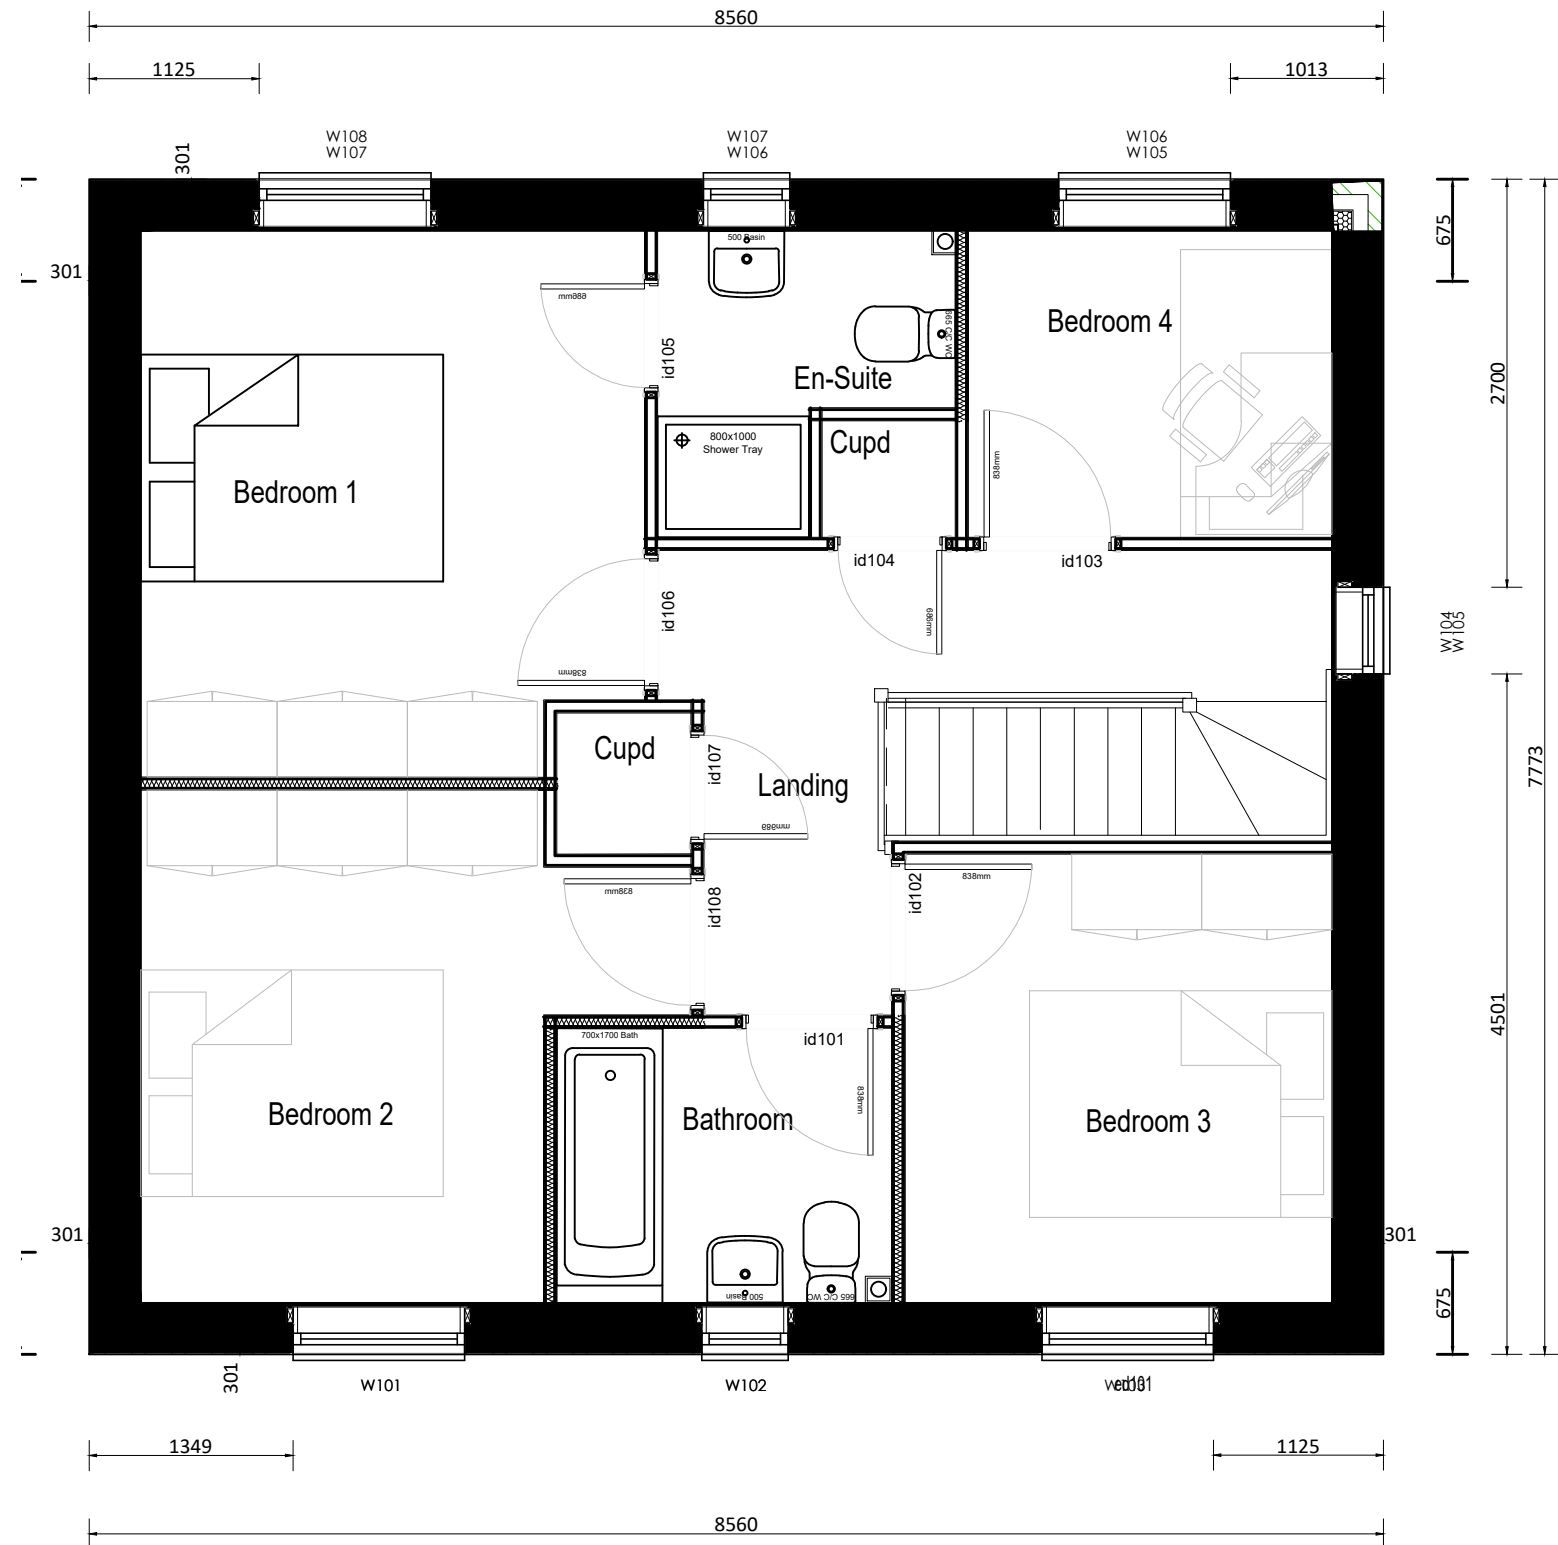

First Floor Plan.

Planning

Rev A - Recon stone window surround removed from living room window.

PERSIMMON HOMES

Housetype 1222	Date 250518
Sales Name Coniston	
Drawing Number CD-WD17+COL	50@A1 100@A3
Plans & Elevations Contemp+(Planning)(Coloured)	
	Formerly
	Rev A -

PLOTS 133 & 134 ONLY