


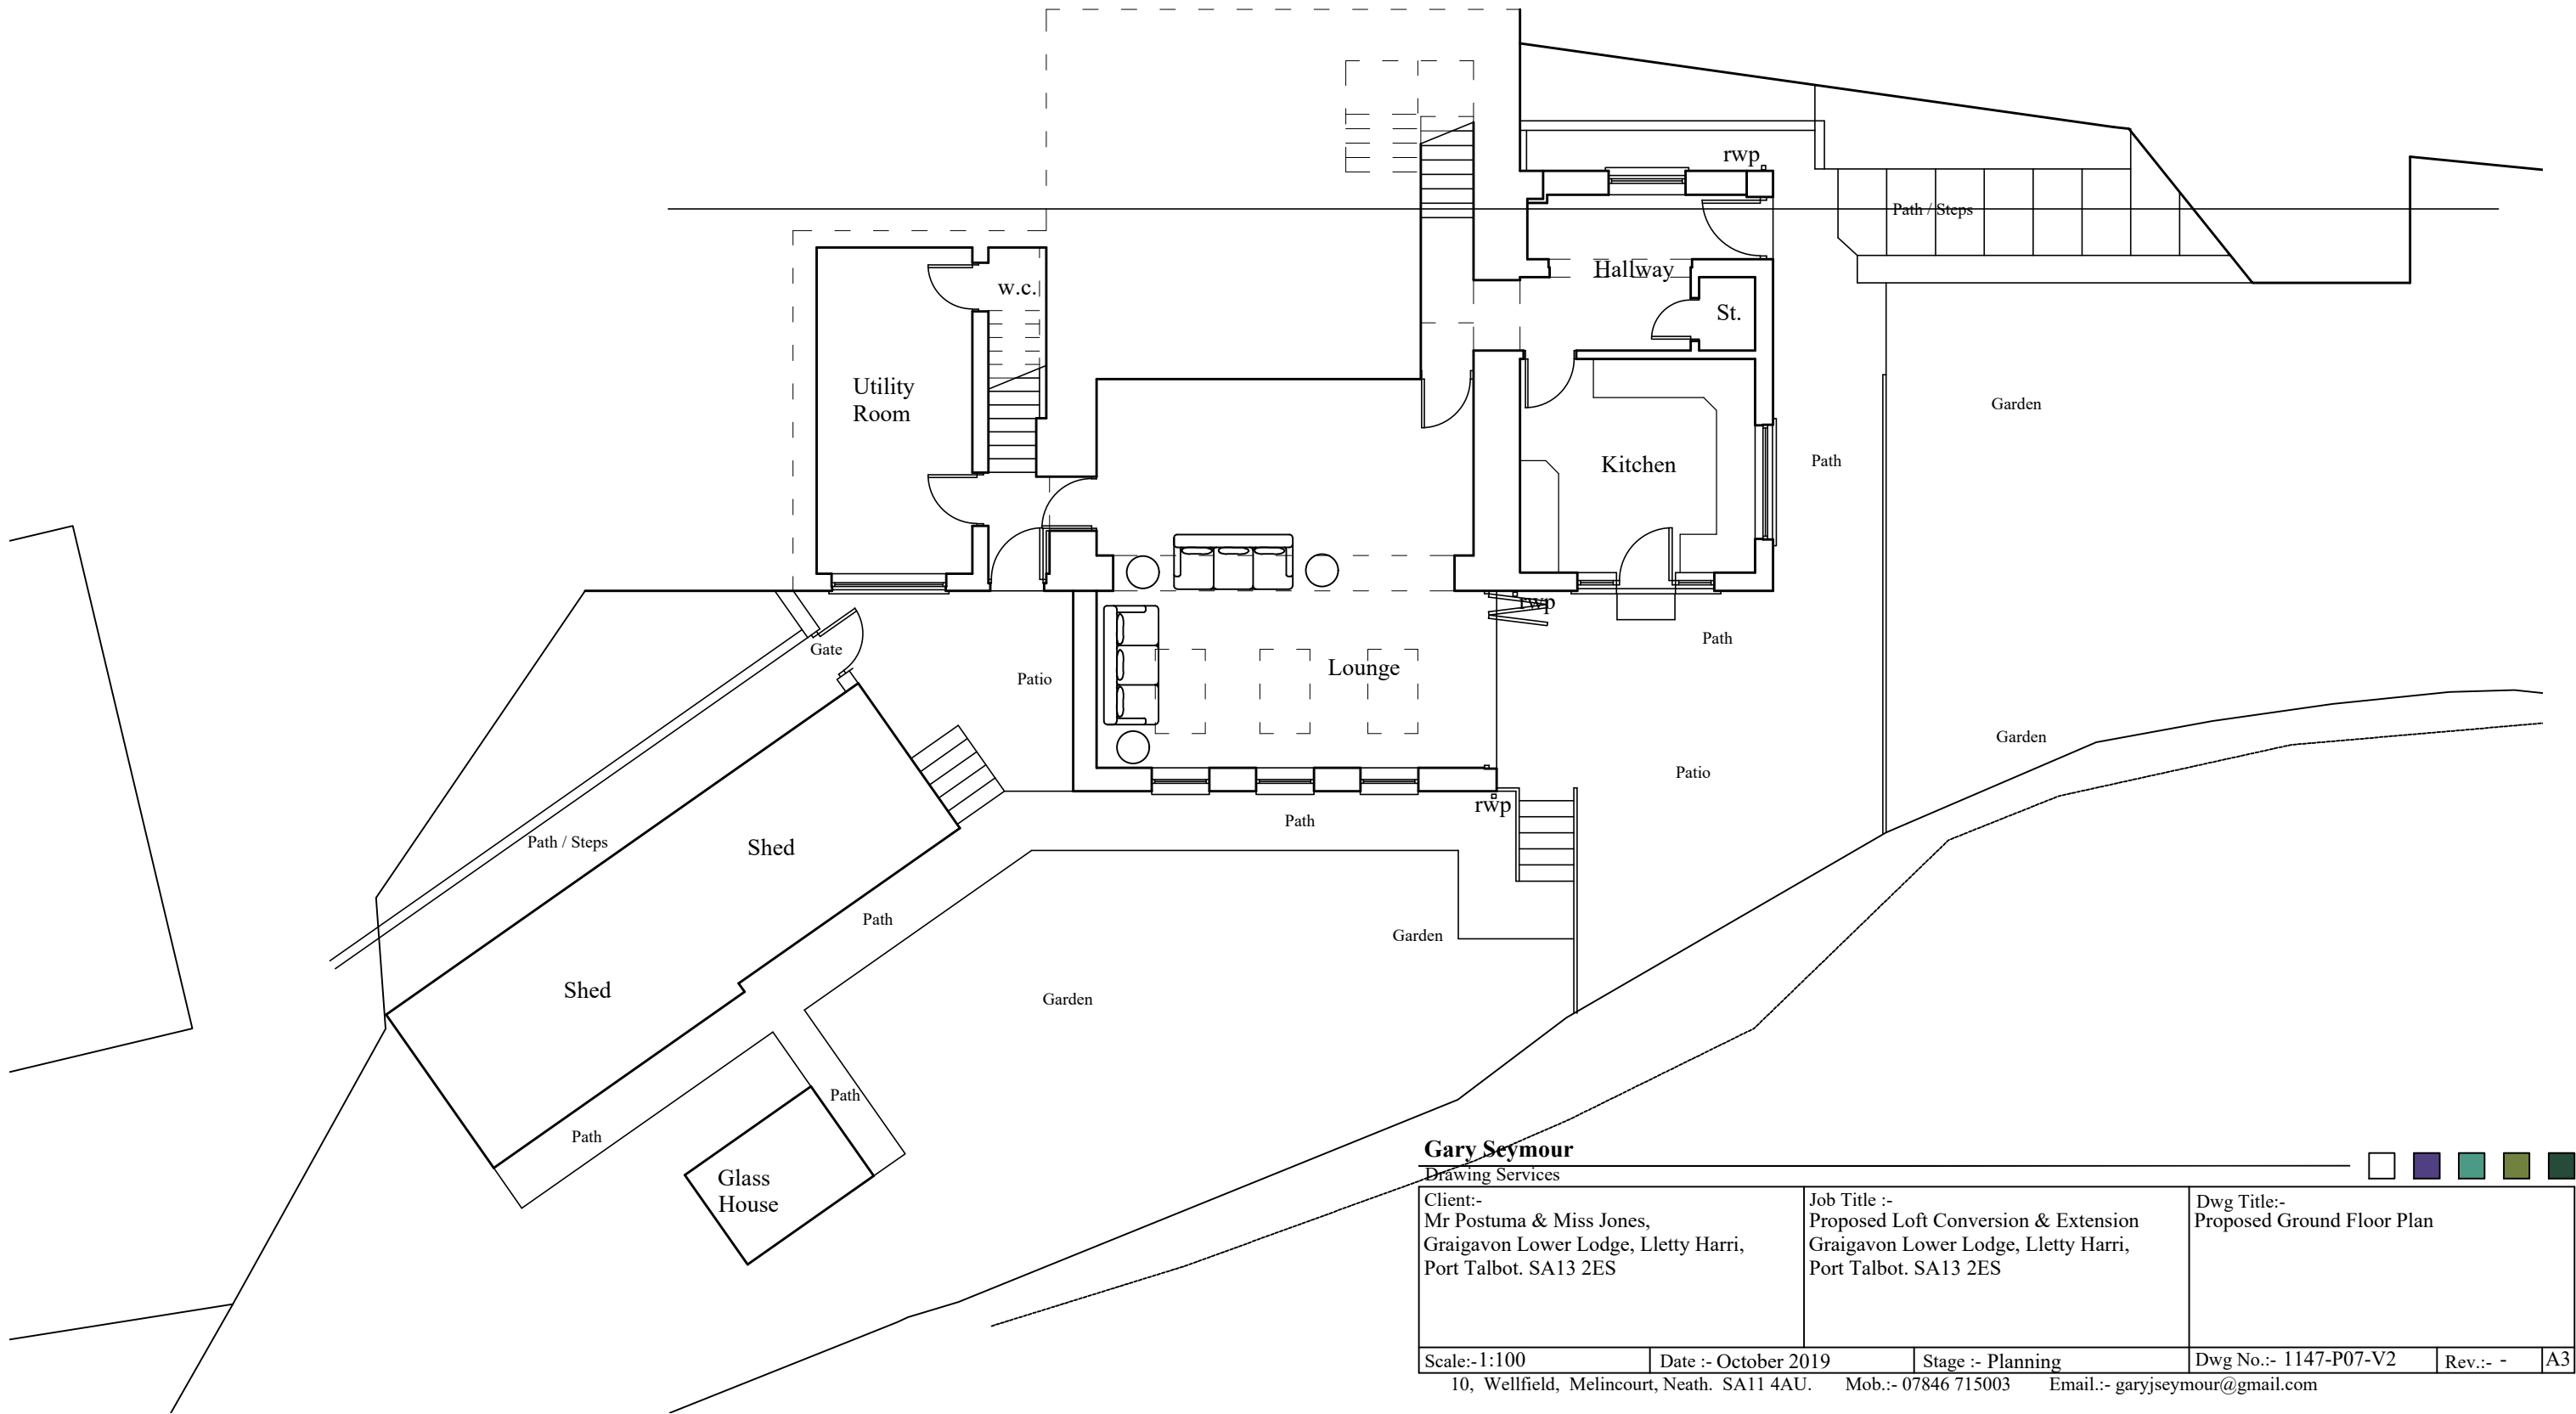

Note:- This drawing is intended for the purposes indicated only. Do not scale this drawing. Dimensions indicated are approximate and should be checked on site. Any errors or discrepancies to be reported as soon as they are discovered.



Gary Seymour

Drawing Services

Client:-
Mr Postuma & Miss Jones,
Graigavon Lower Lodge, Lletty Harri,
Port Talbot. SA13 2ES

Job Title :-
Proposed Loft Conversion & Extension
Graigavon Lower Lodge, Lletty Harri,
Port Talbot. SA13 2ES

Dwg Title:-
Proposed Ground Floor Plan

Scale:- 1:100

Date :- October 2019

Stage :- Planning

Dwg No.:- 1147-P07-V2

Rev.:- -

A3

10, Wellfield, Melincourt, Neath. SA11 4AU. Mob.:- 07846 715003 Email:- garyjs Seymour@gmail.com