


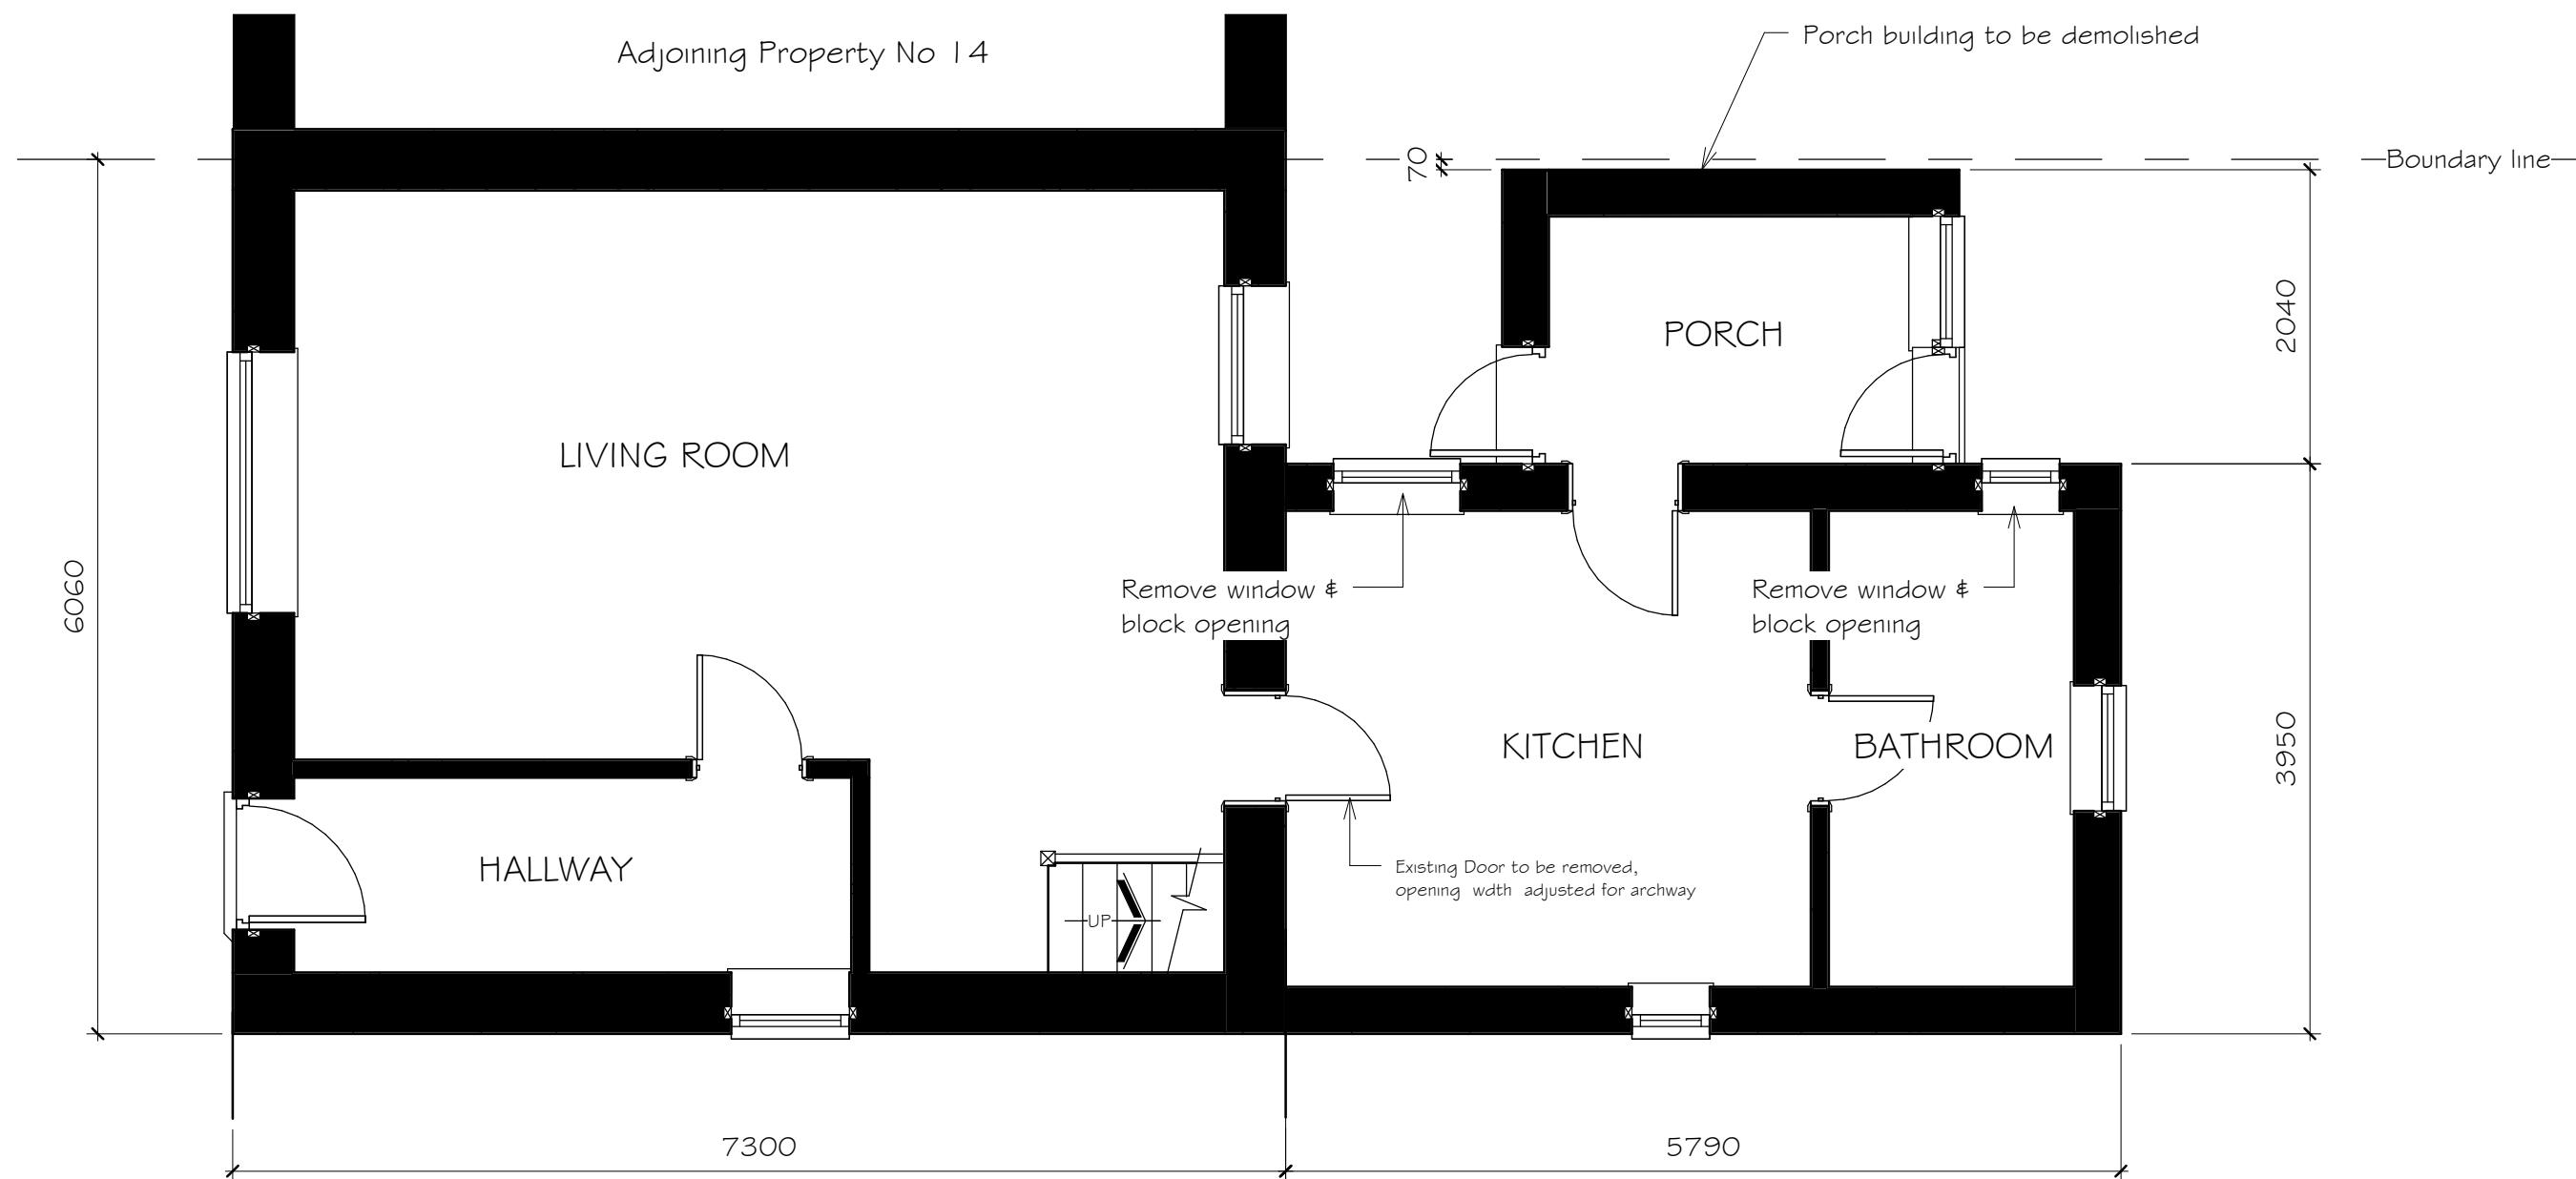

EXISTING GROUND FLOOR

David J GRIFFITHS. ARCHITECTURAL DRAWINGS.

Tel 01792 296749.
07411 200351

davidgriffiths@live.co.uk

PROJECT

PROPOSED ALTERATIONS at 16 EDWARD STREET,
CWMGWRACH, NEATH. SA11 5PW

SHEET

EXISTING GROUND FLOOR PLAN

Date 10.05.22

Scale 1:50

Drawn DG

Drawing No

2114/03

REV

REVISION

DETAILS

DATE