



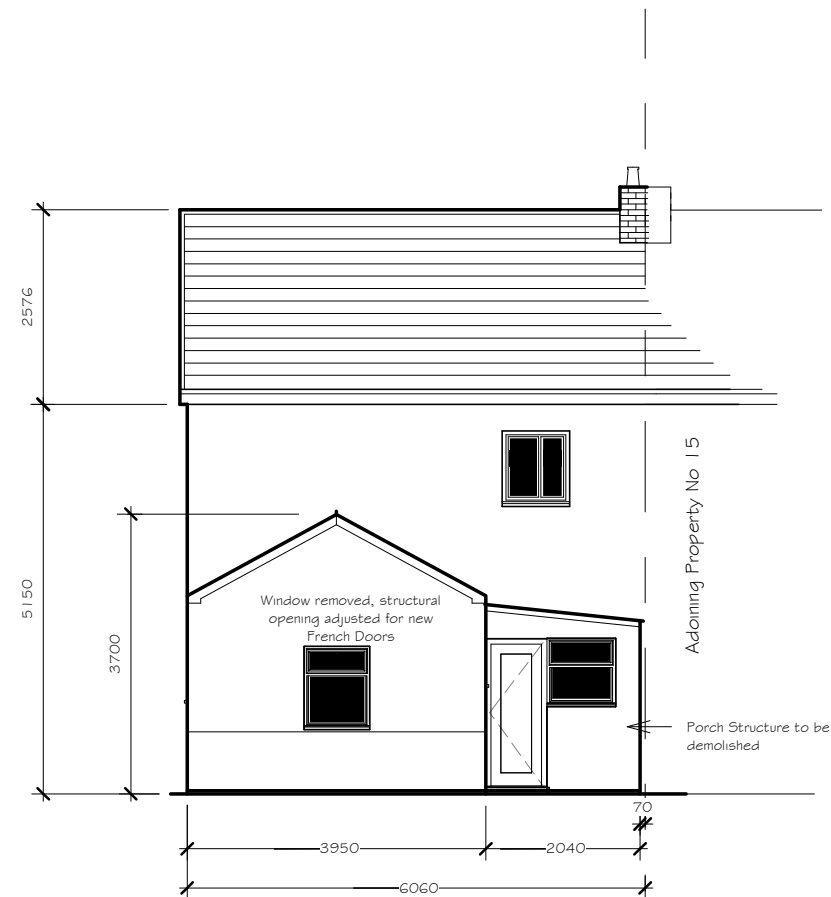

EXISTING REAR ELEVATION Facing South East



EXISTING REAR ELEVATION
Facing North East - Through Party wall With
Adjoining House No 15

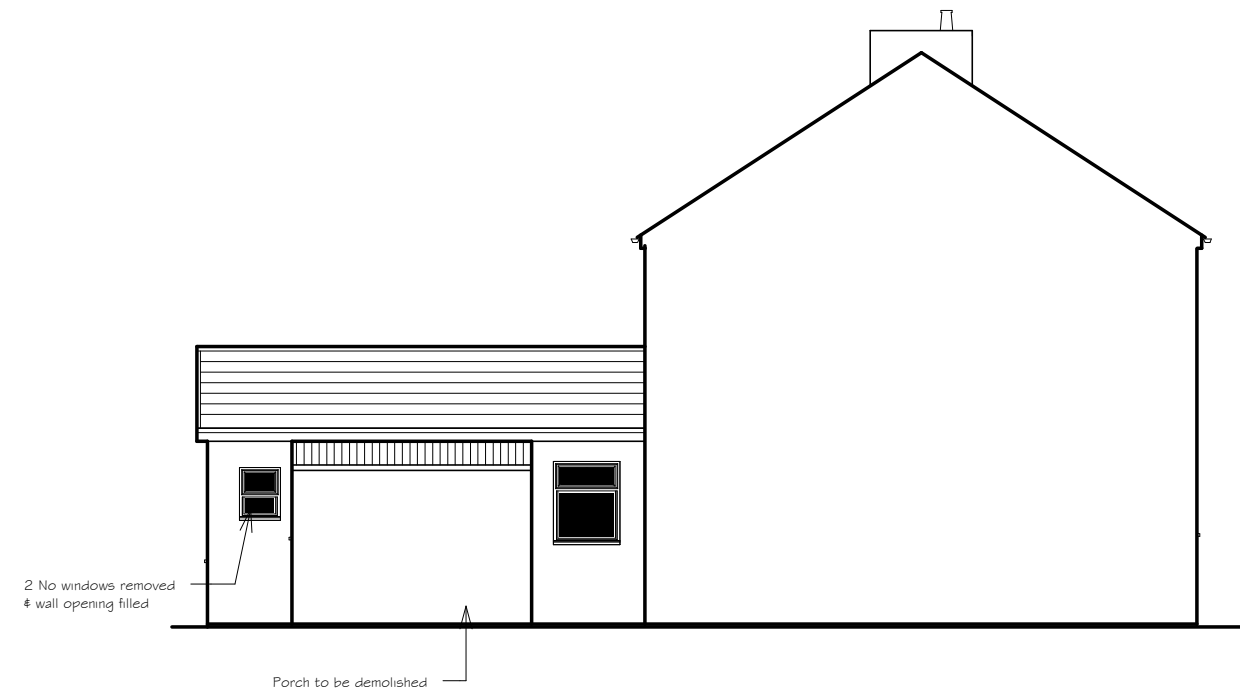

EXISTING SIDE ELEVATION - Facing South West

Note - Front Elevation (Facing North West) remains un-affected

David J GRIFFITHS. ARCHITECTURAL DRAWINGS.		Tel 01792 296749. 07411 200351		davidgriffiths@live.co.uk	
PROJECT					
PROPOSED ALTERATIONS at 24 RHYD y GWIN, CRAIG CEFN PARK, CLYDACH, SWANSEA. SA6 5TQ					
SHEET		Date 10.05.22 Scale 1:100 Drawn DG		Drawing No 2112/04	
EXISTING ELEVATIONS				REV	

REVISION	DETAILS	DATE
----------	---------	------