



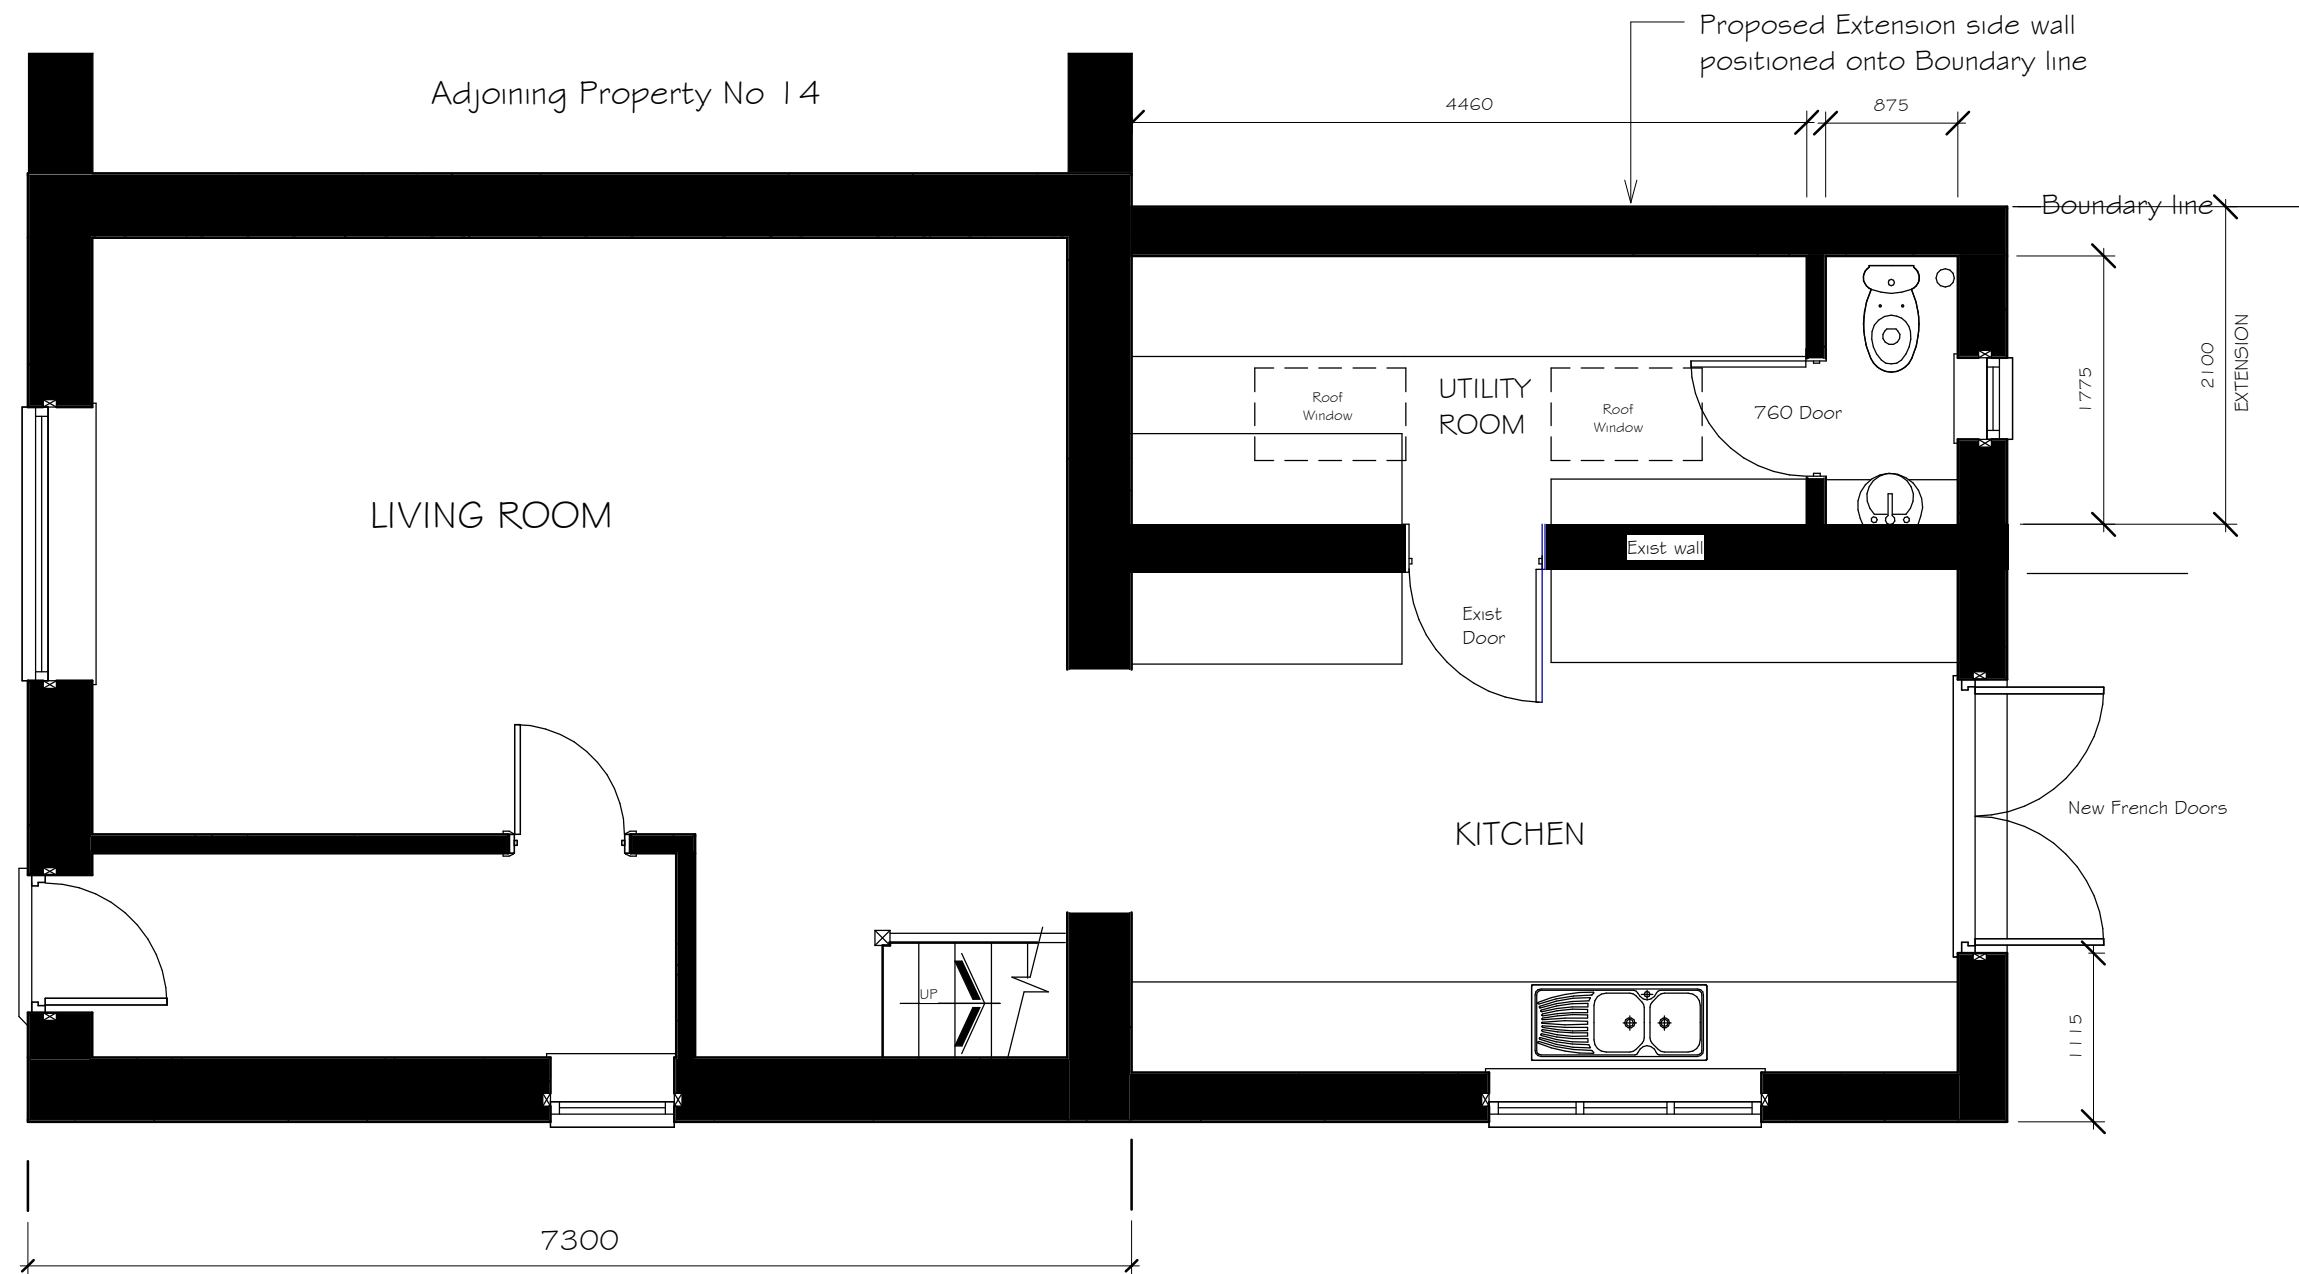

PROPOSED GROUND FLOOR

 

David J GRIFFITHS. ARCHITECTURAL DRAWINGS.		Tel 01792 296749. 07411 200351		davidgriffiths@live.co.uk	
PROJECT					
PROPOSED ALTERATIONS at 16 EDWARD STREET, CWMGWRACH, NEATH. SA11 5PW					
SHEET		Date 10.05.22 Scale 1 : 50		Drawing No	
PROPOSED GROUND FLOOR PLAN		Drawn DG		2114/05	
REVISION		DETAILS		DATE	