



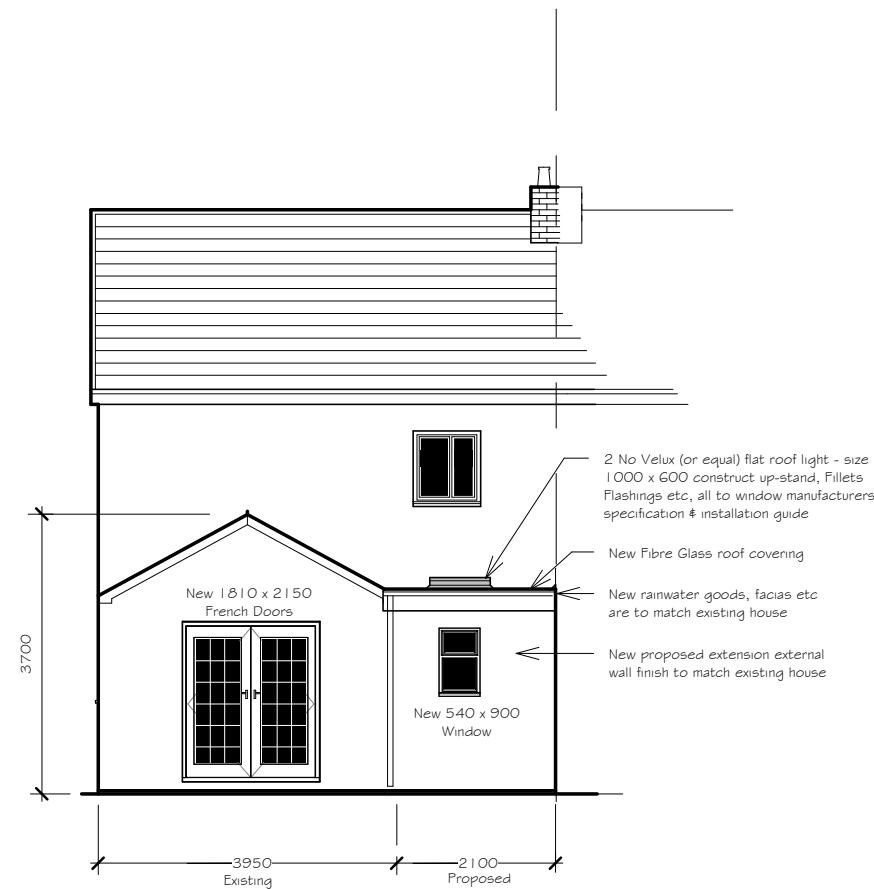

PROPOSED REAR ELEVATION
Facing South East

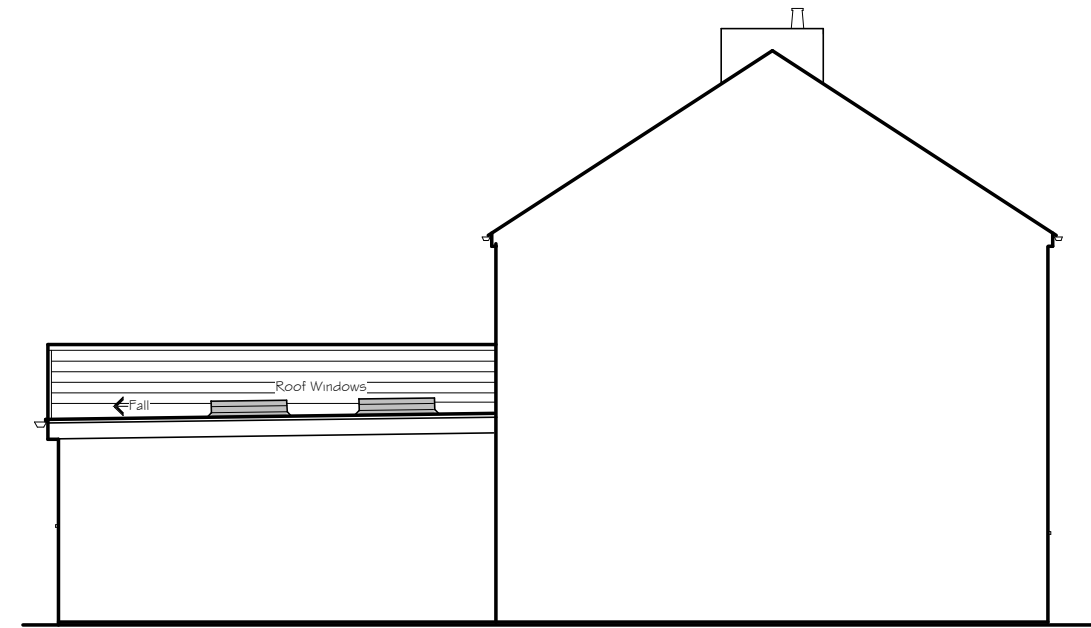

PROPOSED REAR ELEVATION
Facing North East - Through Party wall with
Adjoining House No 15



EXISTING SIDE ELEVATION
Facing South West

Note - Front Elevation (Facing North West) will remain un-affected

David J GRIFFITHS. ARCHITECTURAL DRAWINGS.		Tel 01792 296749. 07411 200351		davidgriffiths@live.co.uk	
PROJECT					
PROPOSED ALTERATIONS at 16 EDWARD STREET, CWMGWRACH, NEATH. SA11 5PW					
SHEET		Date 10.05.22 Scale 1:100		Drawing No	
PROPOSED ELEVATIONS		Drawn DG		2112/06	
				REV	

REVISION

DETAILS

DATE