


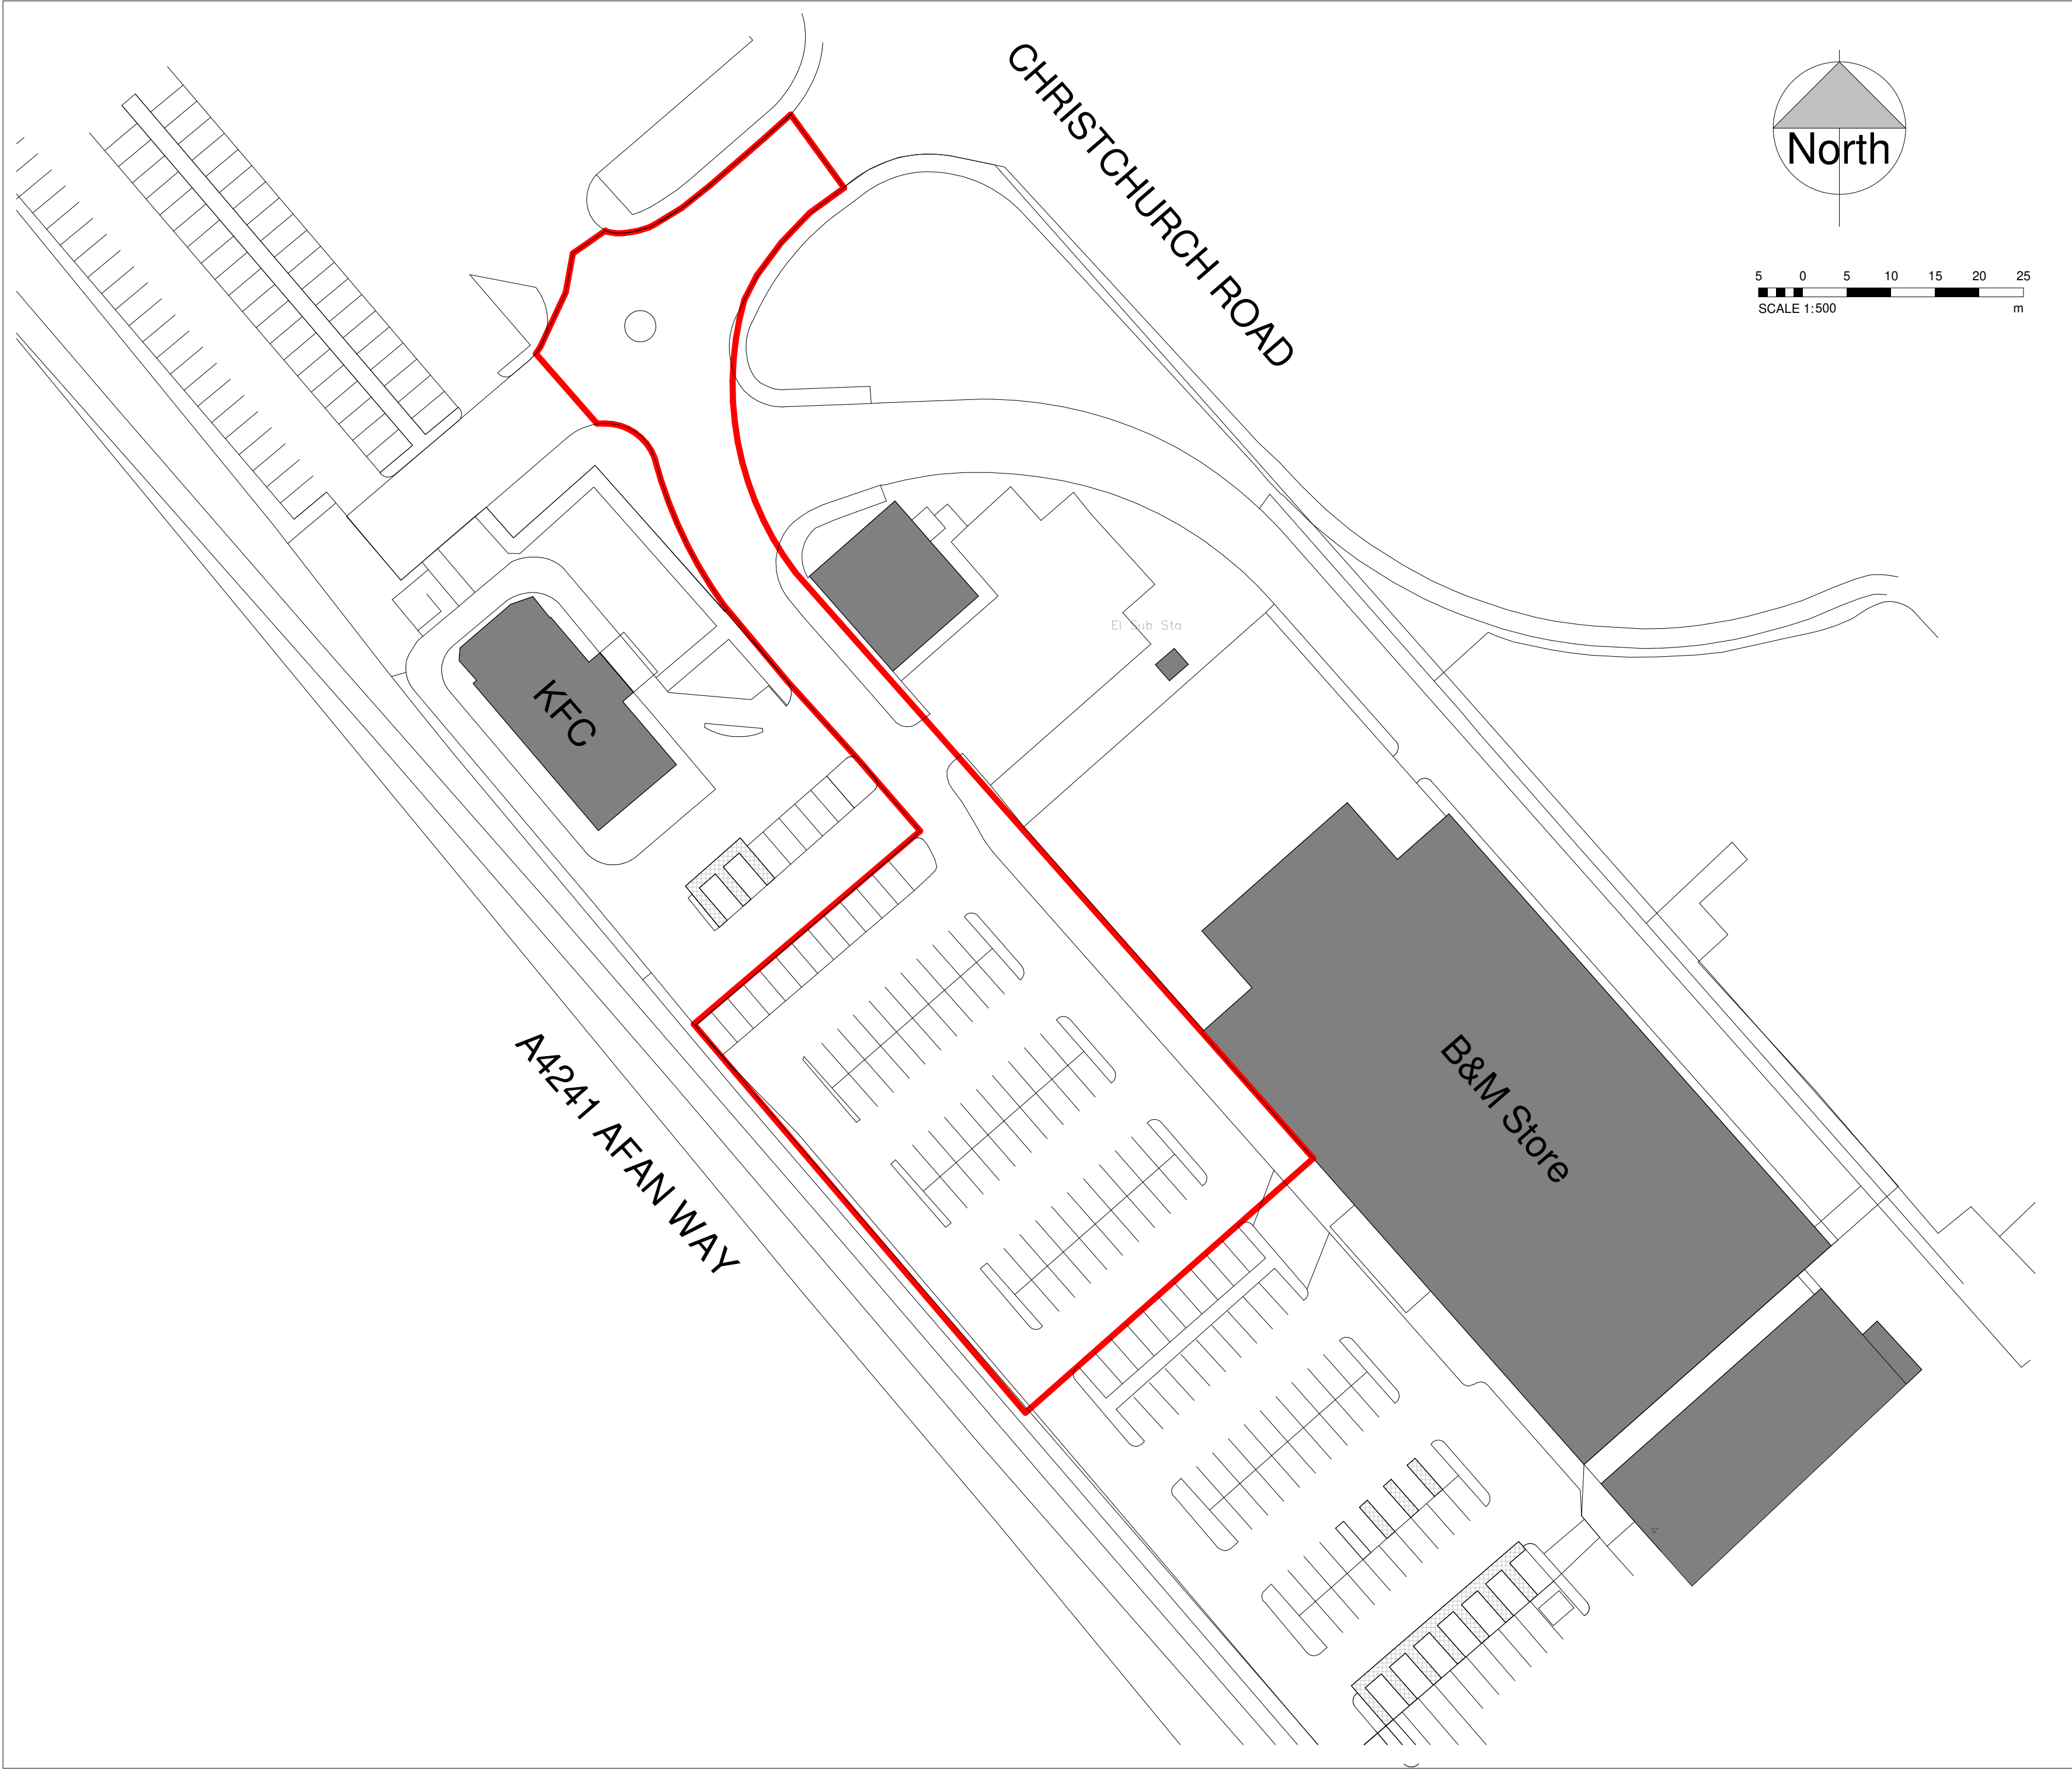

Architects are to be notified of any discrepancies.
Contractors must check all dimensions on site.
This drawing is subject to copyright laws and is for use on this project only.
This drawing is to be used solely for the information as titled only.
For other information refer to the latest revision of any cross referenced drawings.
To be read in conjunction with relevant design standards/protocols

P1	15/10/21	First Issue	JML	MA
Rev	Date	Description	Drn	Cd

Status: Planning

Client: Triple Jersey Limited

Project name: Port Talbot

Project address: Baglan Bay Retail Park, Port Talbot, SA12 7BZ

Drawing Title: Existing Site Plan

Job No:	Drg No:	Revision:
20-6540	A001	P1
Date:	Scale:	Sheet size:
Oct 21	1 : 500	A2



1 CARDALE PARK, BECKWITH HEAD ROAD
HARROGATE, N.YORKSHIRE, HG3 1RZ
WWW.SSA-ARCHITECTS.CO.UK
T: 01423 856999