


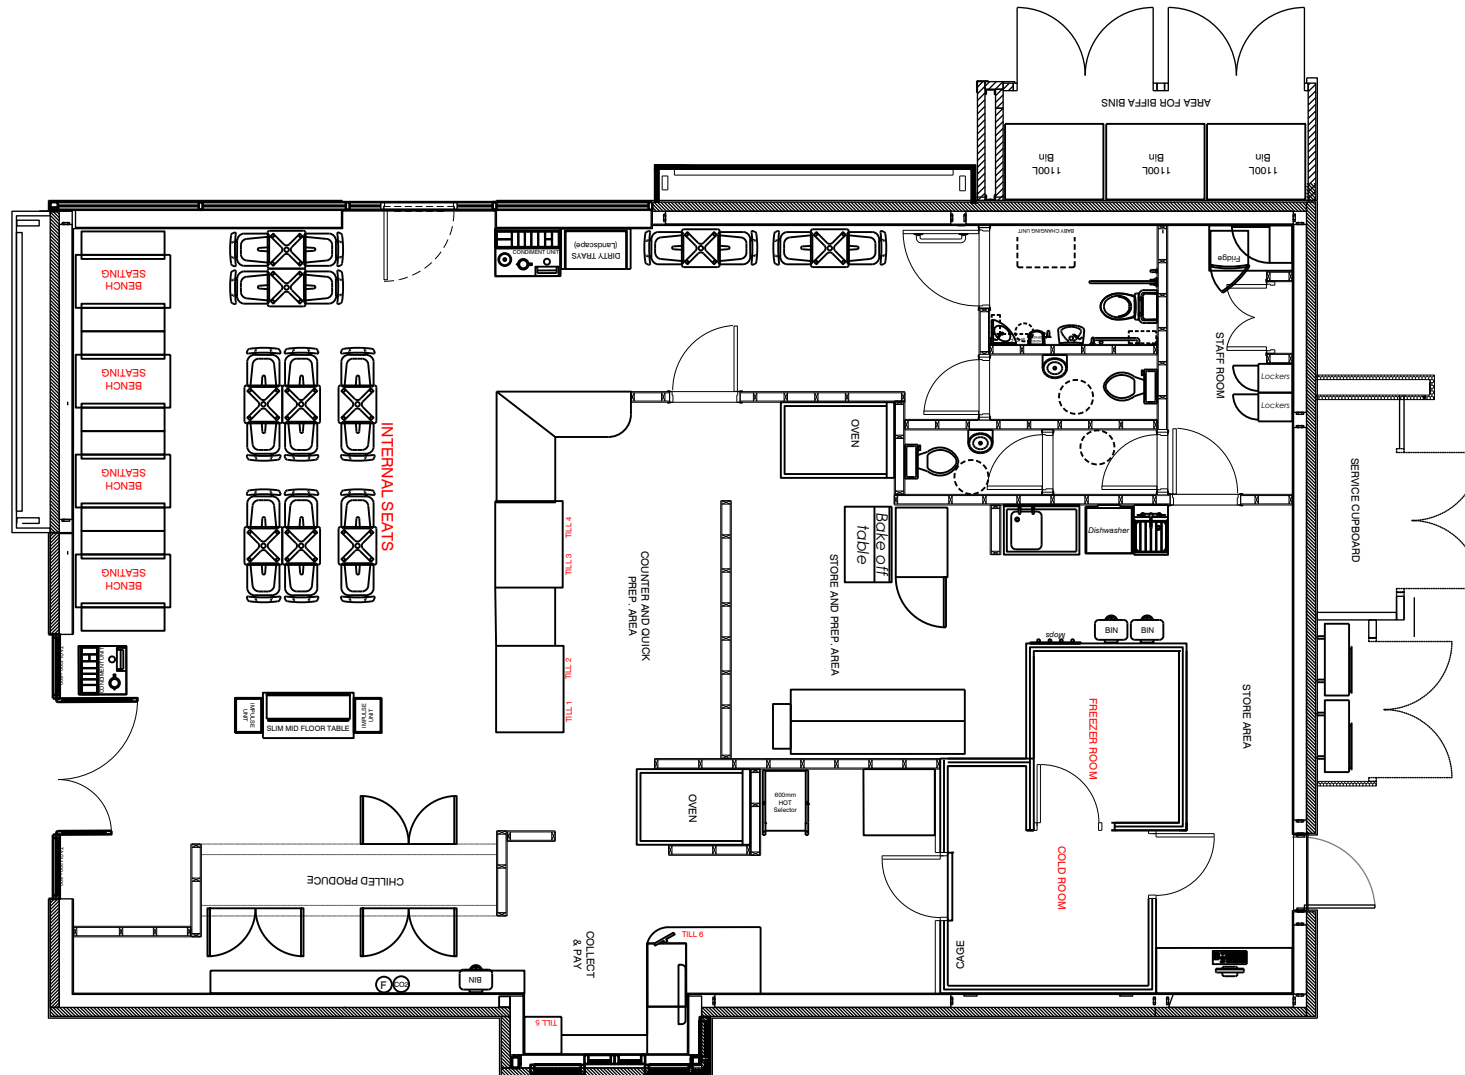

DO NOT SCALE THIS DRAWING.

Architects are to be notified of any discrepancies.
Contractors must check all dimensions on site.
This drawing is subject to copyright laws and is for use on this project only.
This drawing is to be used solely for the information as titled only.
For other information refer to the latest revision of any cross referenced drawings.
To be read in conjunction with relevant design standards/protocols.

#	FIRST ISSUE	-	-
REV	DATE	DESCRIPTION	DRN/CKD

AMENDMENTS

STATUS: SKETCH

CLIENT: Triple Jersey Limited

PROJECT NAME: Consett

PROJECT ADDRESS: Baglen Bay Retail Park, Port Talbot, SA12 7BZ

DRAWING TITLE: Indicative Floor Plan

JOB NO:	DRG NO:	REVISION:
20-6540	SK004	01
DATE:	SCALE:	SHEET SIZE:
July 21	1:100	A4

S+SA
ARCHITECTS

1 CARDALE PARK, BECKWITH HEAD ROAD,
HARROGATE HG3 1RZ
www.ssa-architects.co.uk
T: 01423 856999

1m

SCALE 1:100

